



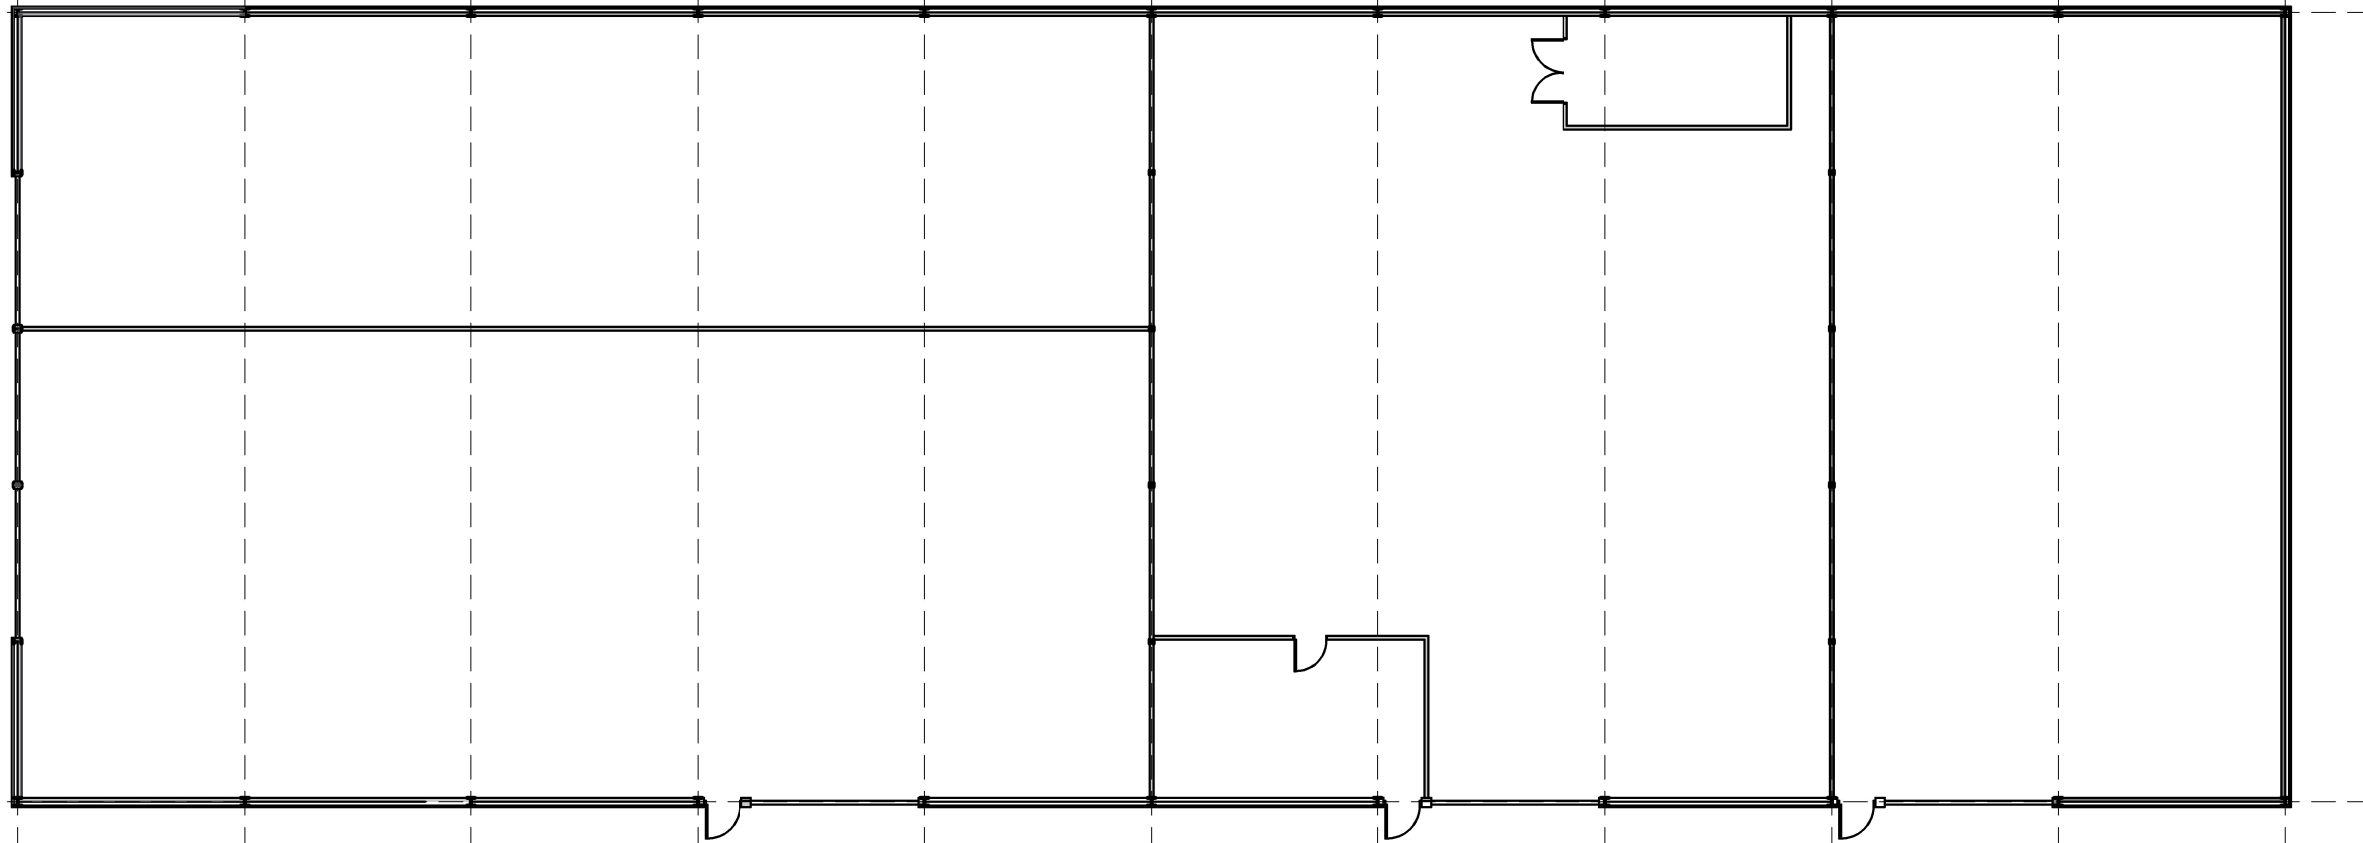

PROPOSED GROUND FLOOR PLAN 1:200

EXTENSION

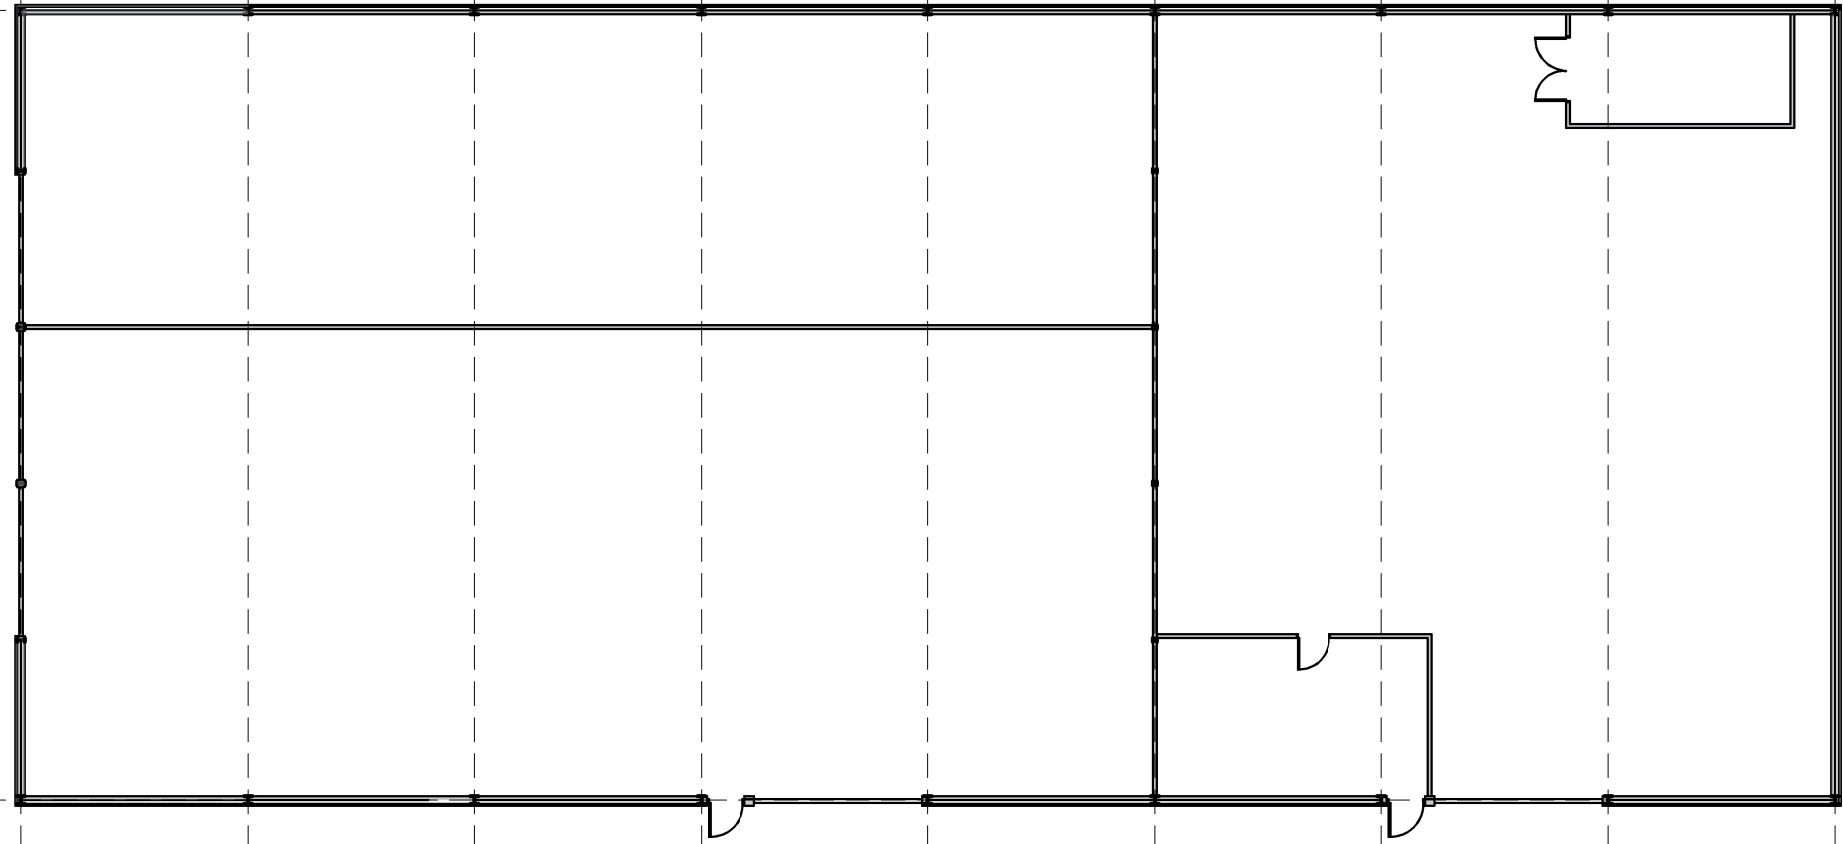

EXISTING GROUND FLOOR PLAN 1:200

-	-	-
REV	DATE	DESCRIPTION
 Marshall Surveying Limited		57a Upper Northam Road Hedge End Southampton SO30 4EA email: mark.cox76@icloud.com
PROJECT TITLE LAKE FARM BUSINESS PARK PROPOSED EXTENSION		CLIENT MR COSTI LUCAS
DRAWING TITLE EXISTING & PROPOSED FLOOR PLANS		SCALE 1:200 @ A3
PROJECT NO 0086		DATE OCT 2022
DRAWING NO PL200	REV -	DRAWN mac
		CHECKED cl