



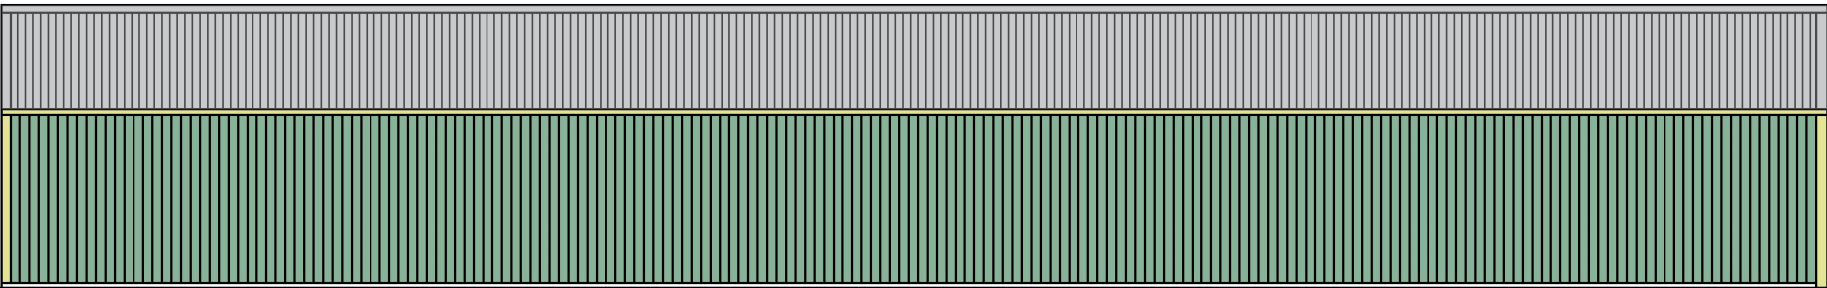


EXISTING EAST ELEVATION 1:200



EXISTING WEST ELEVATION 1:200

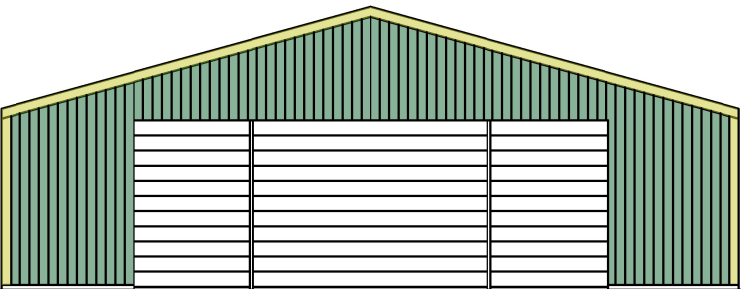

EXISTING SOUTH ELEVATION 1:200

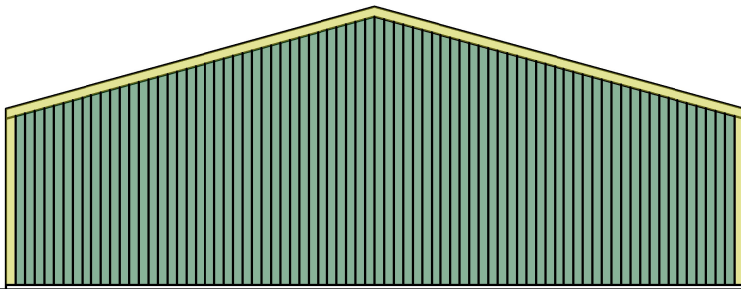

EXISTING NORTH ELEVATION 1:200

-	-	-
REV	DATE	DESCRIPTION
		57a Upper Northam Road Hedge End Southampton SO30 4EA email: mark.cox76@icloud.com
PROJECT TITLE LAKE FARM BUSINESS PARK PROPOSED EXTENSION		CLIENT MR COSTI LUCAS
DRAWING TITLE EXISTING ELEVATIONS		SCALE 1:200 @ A3
		DATE OCT 2022
PROJECT NO 0086	DRAWING NO PL300	REV - DRAWN mac CHECKED cl