

66 CHALK HILL


68 CHALK HILL



EXISTING REAR ELEVATION (facing due north)
SCALE 1:100

66 CHALK HILL

68 CHALK HILL

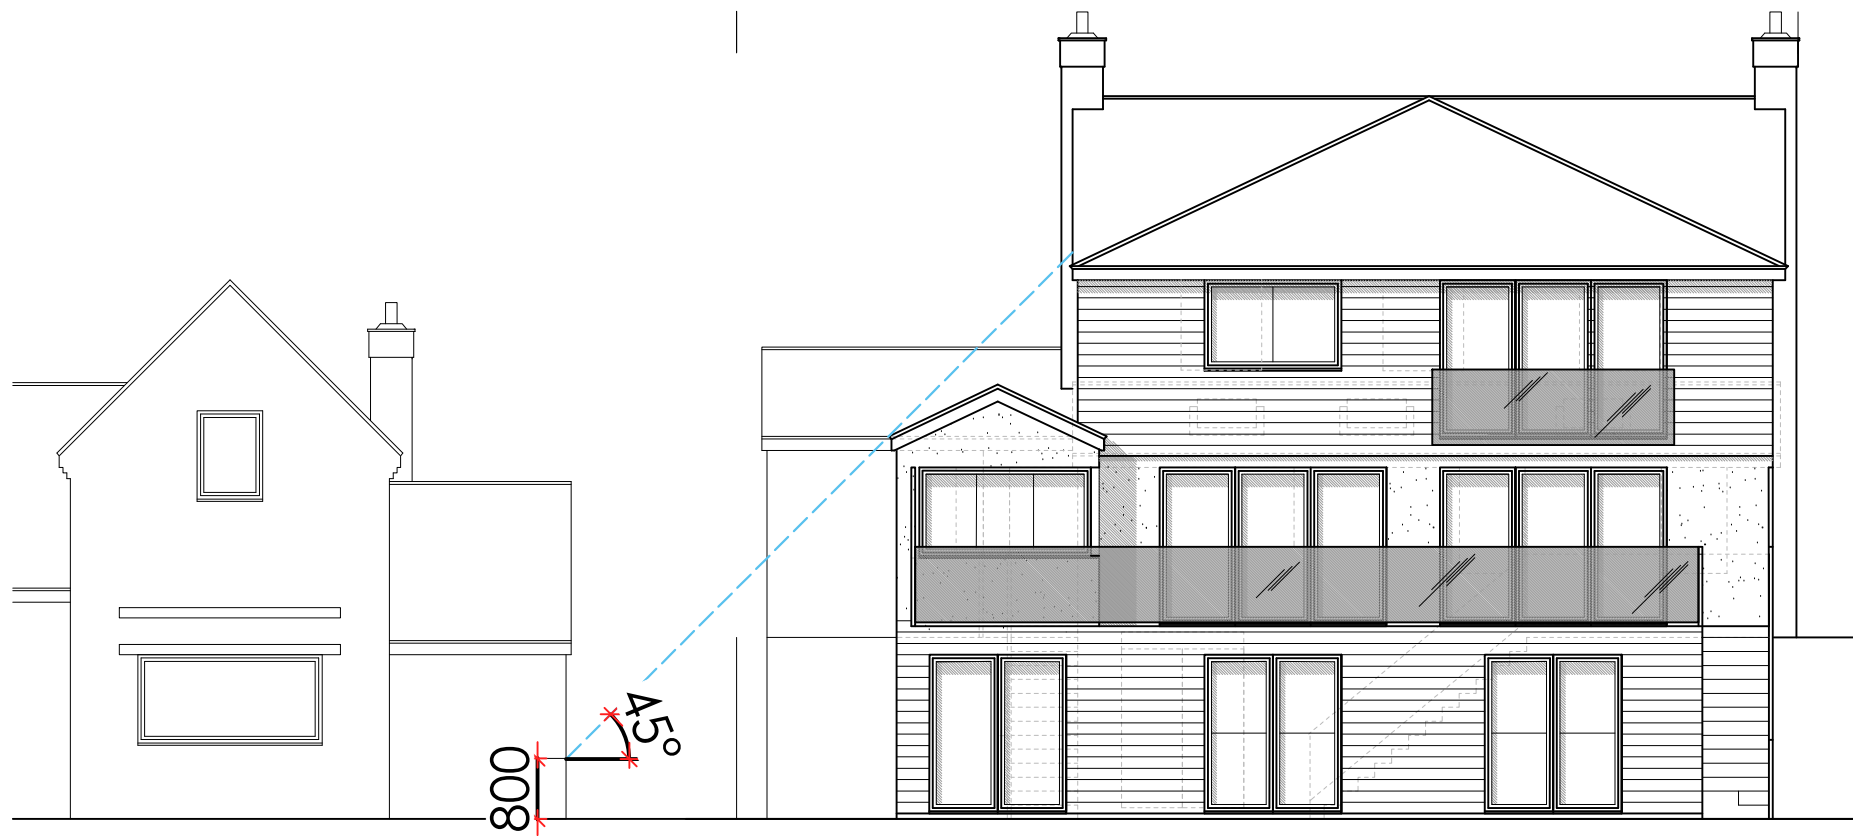

PROPOSED REAR ELEVATION (facing due north)
SCALE 1:100