



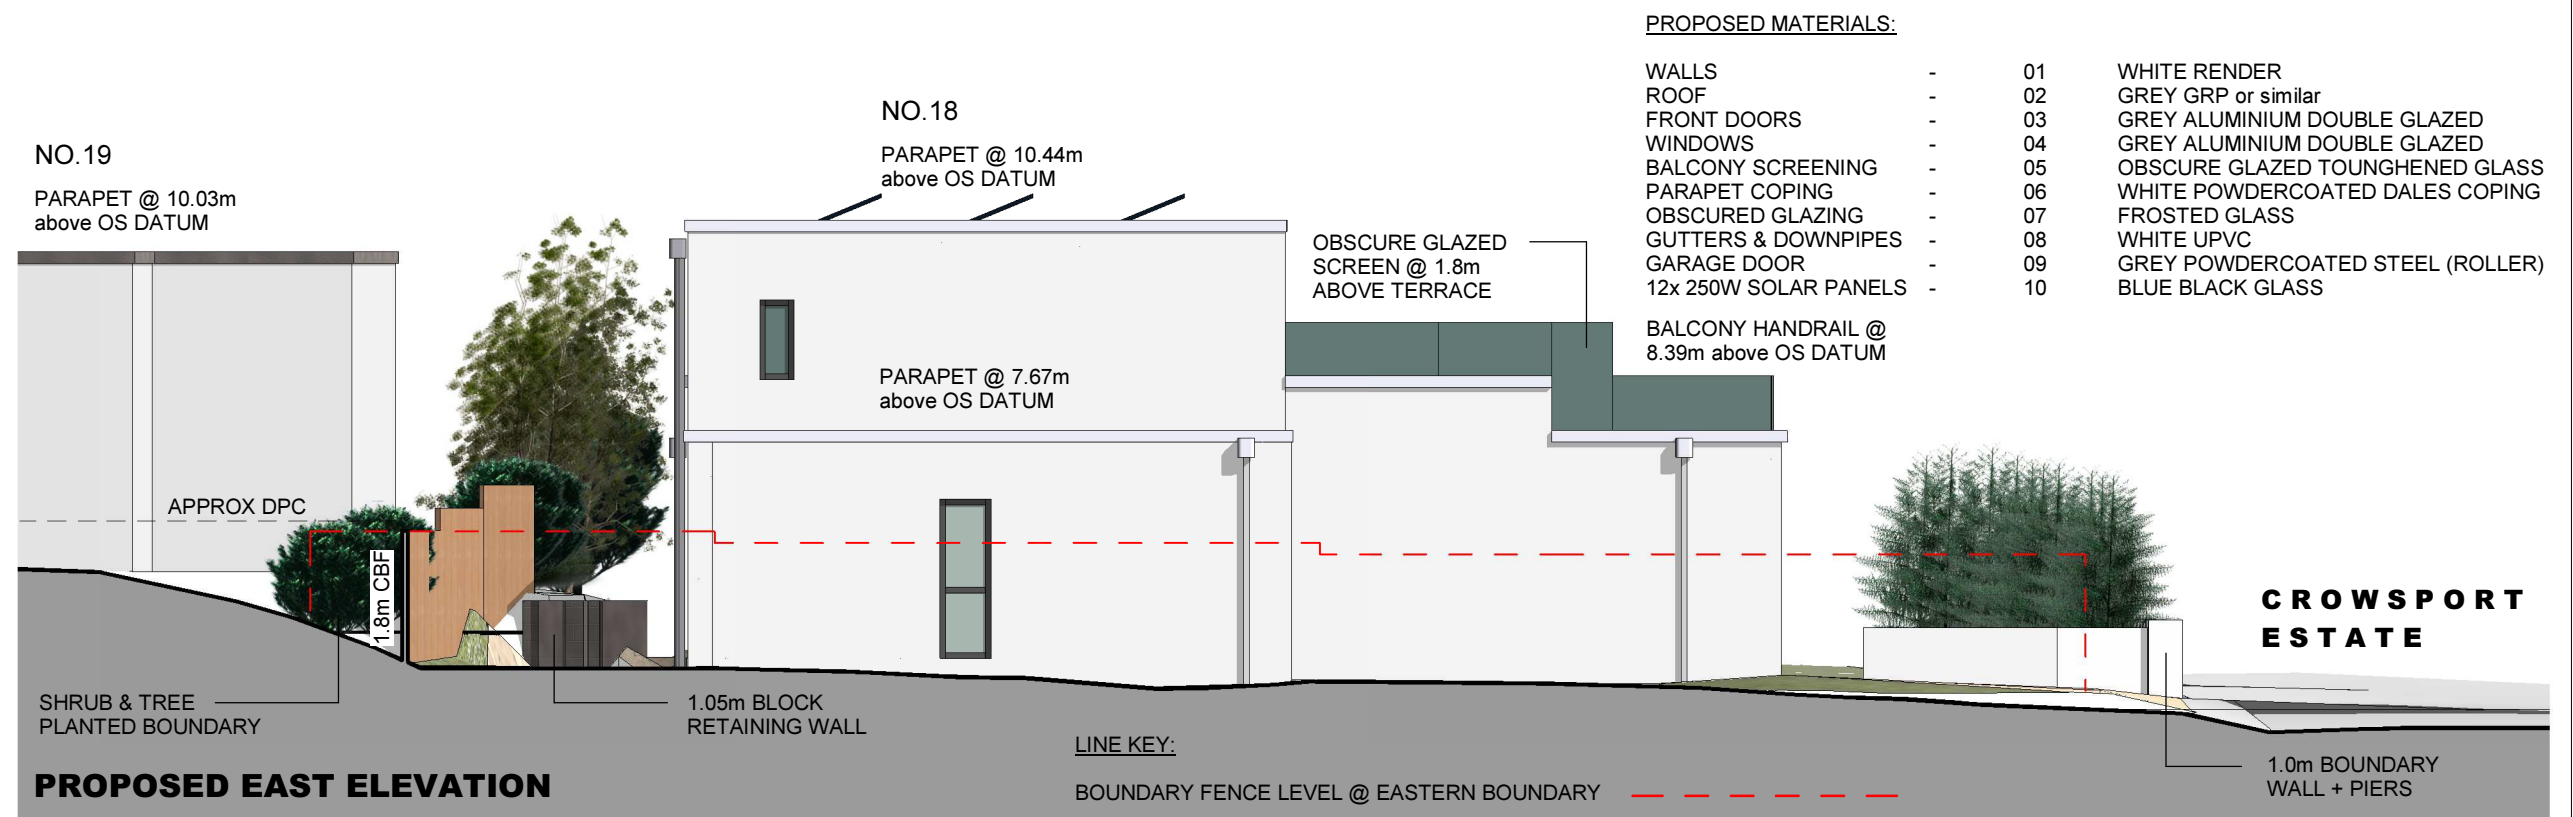


This drawing has been produced for:
Mr & Mrs G Wilson
and prepared for submission as part of any statutory
Applications. It is not intended for use by any other
person or for any other building project or purpose
without prior permission from Toldfield Architects Ltd.

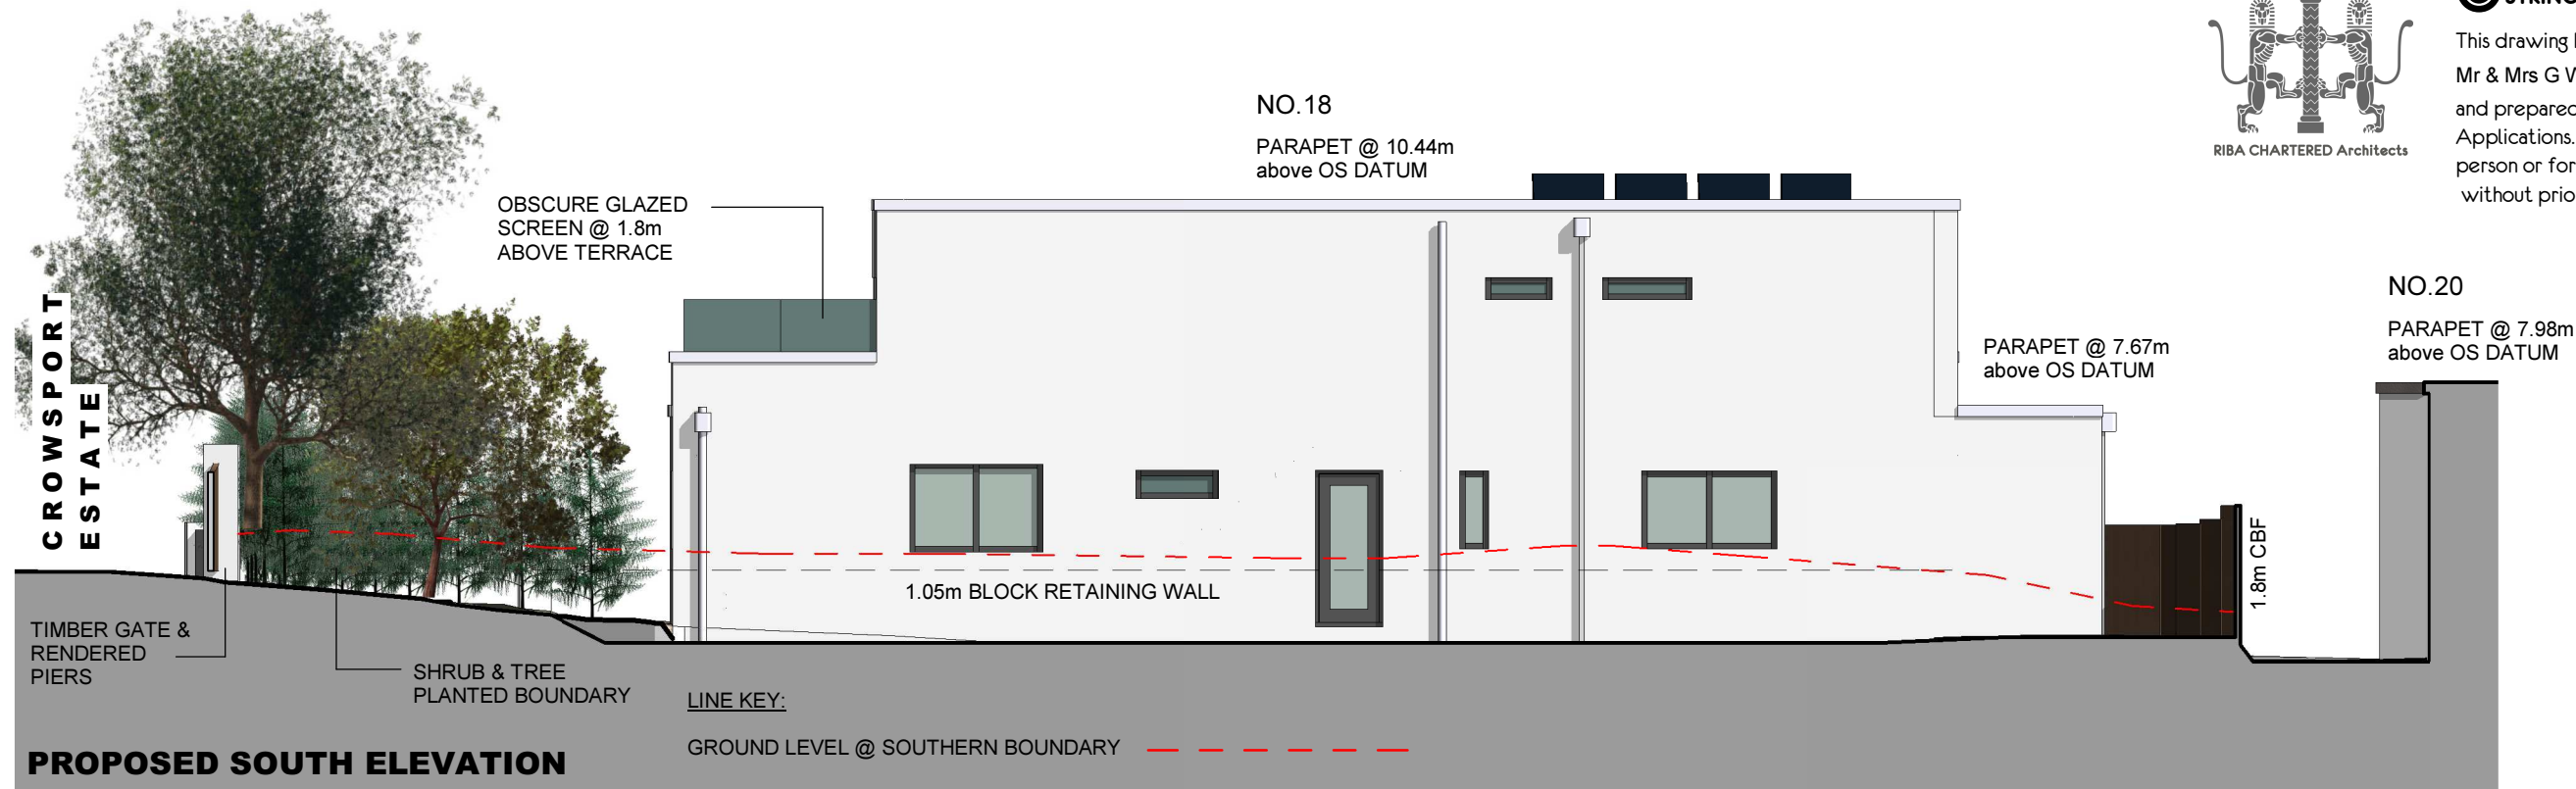

PROPOSED SOUTH & EAST ELEVATIONS

SCALE 1:100

 

Project Name and Address:

The Swallows, 18 Crowsport Estate, Hamble Le Rice,
Hamble. SO31 4HG

Client:

Mr & Mrs G Wilson

Drawing Title:

Proposed South and East Elevations

Project Ref: Origon: Zone: Level: Type: Role: Number: Rev:

221202 TA - - -E -A - P16

Status:

Householders Planning Application

TA Code:

Project Stage:

Sheet @ A1:

Date:

Rev:

Dr:	
-----	--

AP

© Toldfield Architect Ltd,
5 Freemantle Business Centre,
152 Millbrook Road East,
Southampton.
SO15 1JR

Tel: 023 80 236165
Email: info@toldfieldarchitects.co.uk
adi@toldfieldarchitects.co.uk
kourosh@toldfieldarchitects.co.uk
Web: www.toldfieldarchitects.co.uk