




© STRINGENT COPYRIGHT


This drawing has been produced for:
Mr & Mrs G Wilson
and prepared for submission as part of any statutory Applications. It is not intended for use by any other person or for any other building project or purpose without prior permission from Toldfield Architects Ltd.

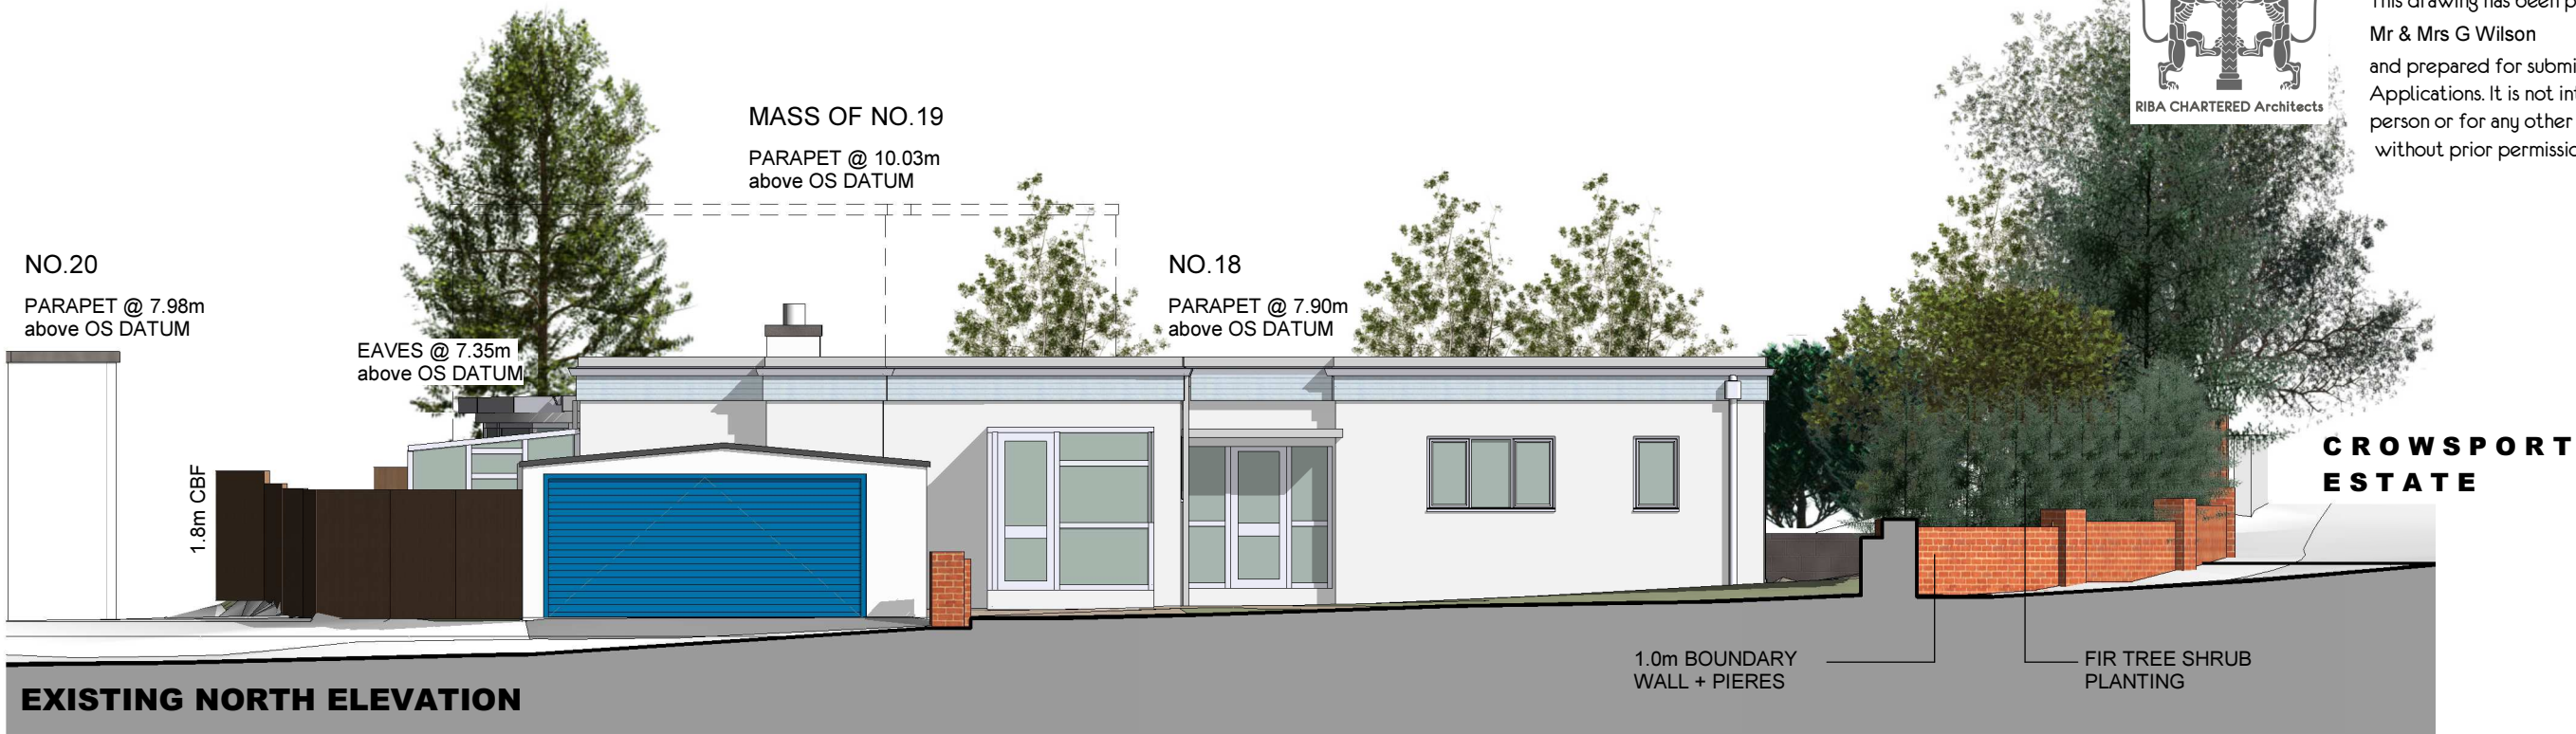

EXISTING NORTH ELEVATION

EXISTING MATERIALS:


WALLS	-	01	WHITE RENDER
ROOF	-	02	GREY FELT
FRONT DOORS	-	03	WHITE UPVC DOUBLE GLAZED
CONSERVATORY DOORS	-	04	WHITE UPVC DOUBLE GLAZED
WINDOWS	-	05	WHITE UPVC DOUBLE GLAZED
PARAPET COPING	-	06	WHITE UPVC
OBSURED GLAZING	-	07	FROSTED GLASS
GUTTERS & DOWNPIPES	-	08	WHITE UPVC
FACIA PANELLING	-	09	WHITE UPVC
GARAGE WALLS	-	10	WHITE RENDER
GARAGE MAIN DOOR	-	11	MAILD STEEL PAINTED BLUE
GARAGE SIDE DOOR	-	12	TIMBER PAINTED GREY
GARAGE ROOF	-	13	FELT

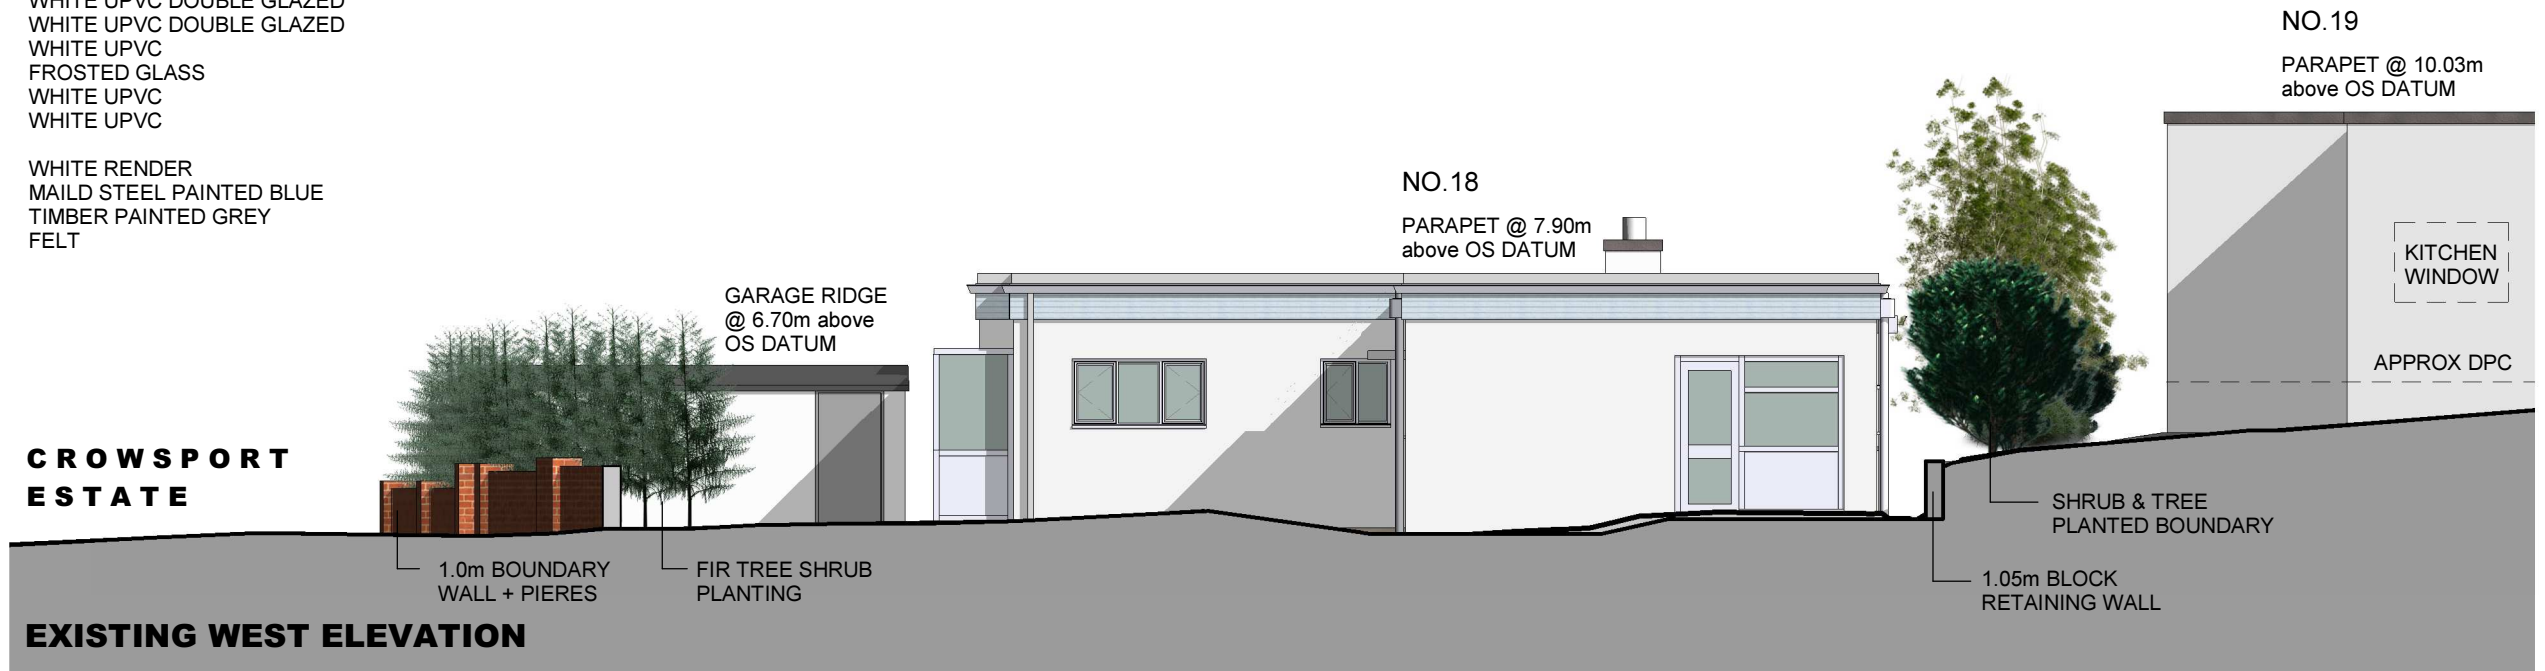

EXISTING WEST ELEVATION

EXISTING NORTH & WEST ELEVATIONS

SCALE 1:100

 

© Toldfield Architect Ltd,
5 Freemantle Business Centre,
152 Millbrook Road East,
Southampton.
SO15 1JR

Tel: 023 80 236165
Email: info@toldfieldarchitects.co.uk
adi@toldfieldarchitects.co.uk
kourosh@toldfieldarchitects.co.uk
Webwww.toldfieldarchitects.co.uk

Project Name and Address:
The Swallows, 18 Crowsport Estate, Hamble Le Rice,
Hamble. SO31 4HG

Client:
Mr & Mrs G Wilson

Drawing Title:
Existing North and West Elevations

Project Ref:	Origion:	Zone:	Level:	Type:	Role:	Number:	Rev:
221202	TA	-	-	-E	-A	- P07	

Status:
Householders Planning Application

TA Code:	Project Stage:	Sheet @ A1:	Date:
221202	Planning	1 : 100	01/04/23

Rev:		Dr:	
		AP	