




© STRINGENT COPYRIGHT
This drawing has been produced for:
Mr & Mrs G Wilson
and prepared for submission as part of any statutory Applications. It is not intended for use by any other person or for any other building project or purpose without prior permission from Toldfield Architects Ltd.



PROPOSED NORTH ELEVATION

PROPOSED MATERIALS:


WALLS	-	01	WHITE RENDER
ROOF	-	02	GREY GRP or similar
FRONT DOORS	-	03	GREY ALUMINIUM DOUBLE GLAZED
WINDOWS	-	04	GREY ALUMINIUM DOUBLE GLAZED
BALCONY SCREENING	-	05	OBSCURE GLAZED TOUNGHENED GLASS
PARAPET COPING	-	06	WHITE POWDERCOATED DALES COPING
OBSCURED GLAZING	-	07	FROSTED GLASS
GUTTERS & DOWNPIPES	-	08	WHITE UPVC
GARAGE DOOR	-	09	GREY POWDERCOATED STEEL (ROLLER)
12x 250W SOLAR PANELS	-	10	BLUE BLACK GLASS

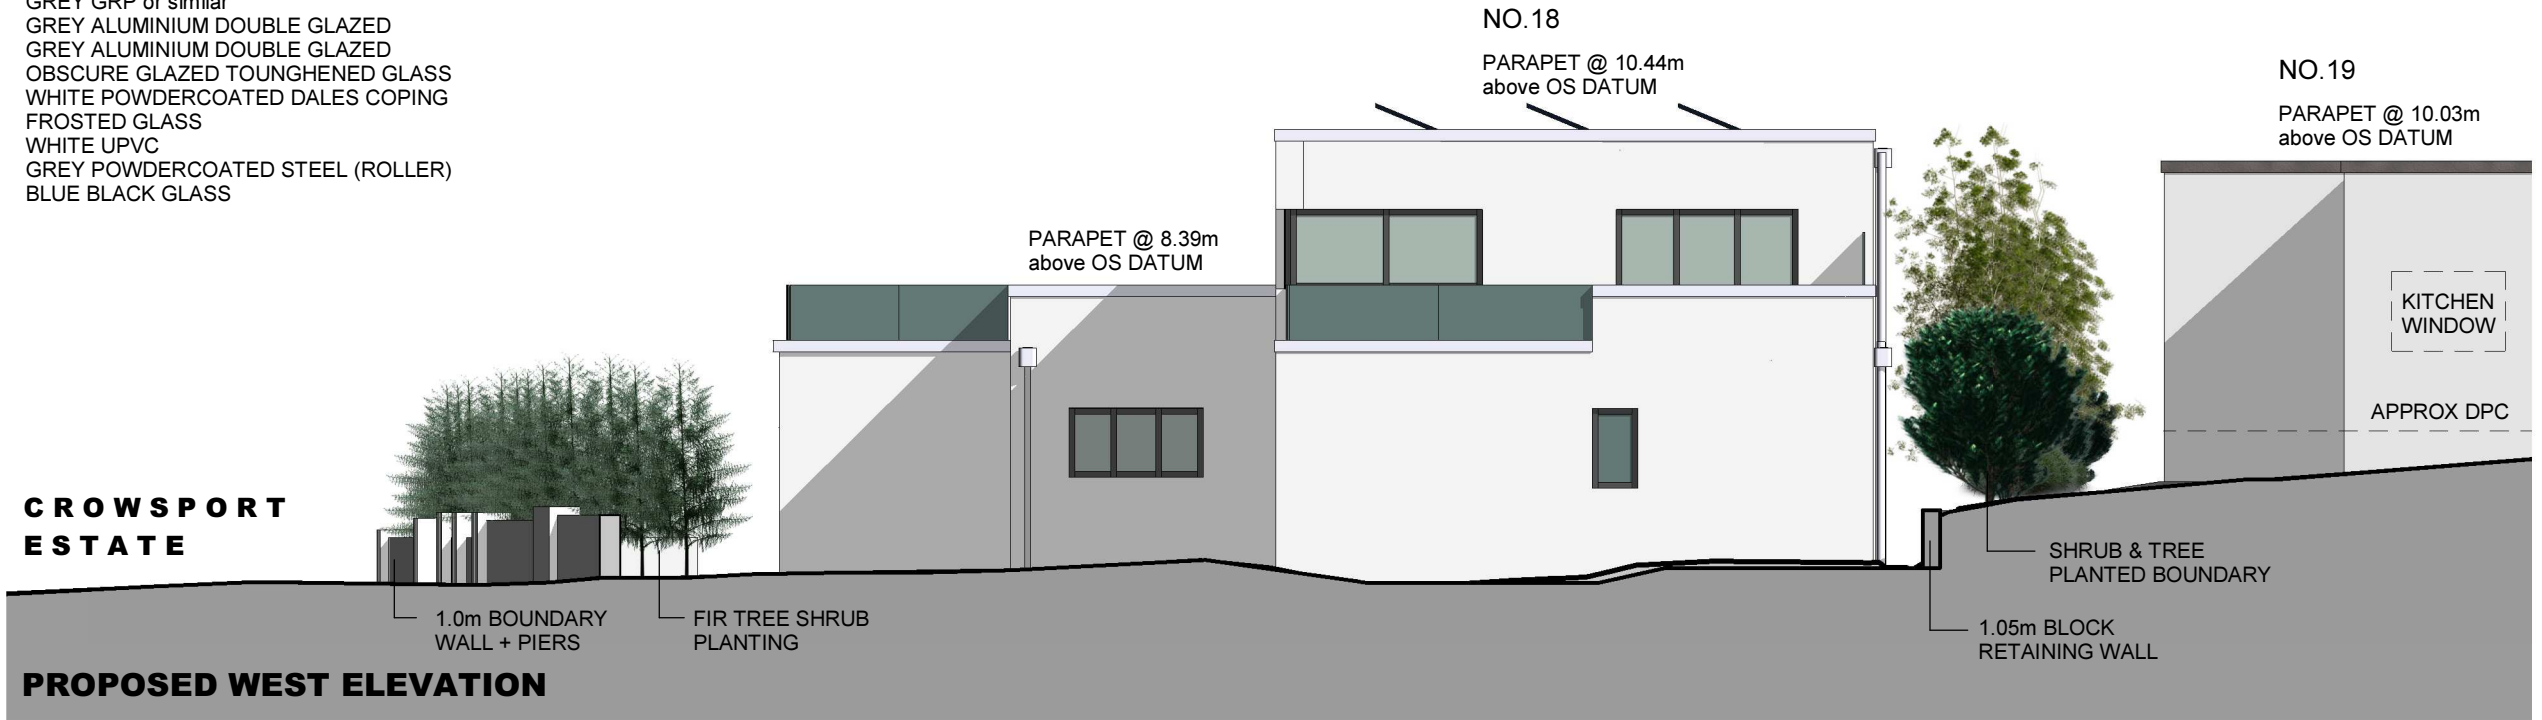

PROPOSED WEST ELEVATION

PROPOSED NORTH & WEST ELEVATIONS

SCALE 1:100

 

© Toldfield Architect Ltd,
5 Freemantle Business Centre,
152 Millbrook Road East,
Southampton.
SO15 1JR
Tel: 023 80 236165
Email: info@toldfieldarchitects.co.uk
adi@toldfieldarchitects.co.uk
kourosh@toldfieldarchitects.co.uk
Webwww.toldfieldarchitects.co.uk

Project Name and Address:
The Swallows, 18 Crowsport Estate, Hamble Le Rice,
Hamble. SO31 4HG
Client:
Mr & Mrs G Wilson

Drawing Title:
Proposed North and West Elevations

Project Ref:	Origon:	Zone:	Level:	Type:	Role:	Number:	Rev:
221202	TA	-	-	-E	-A	- P15	A
Status: Householders Planning Application							
TA Code:	Project Stage:	Sheet @ A1:	Date:				
221202	Planning	1 : 100	01/04/23				

A	Reduced percentage of glazing on North Elevation.	27/03/2023
Rev:		Dr:
		AP