

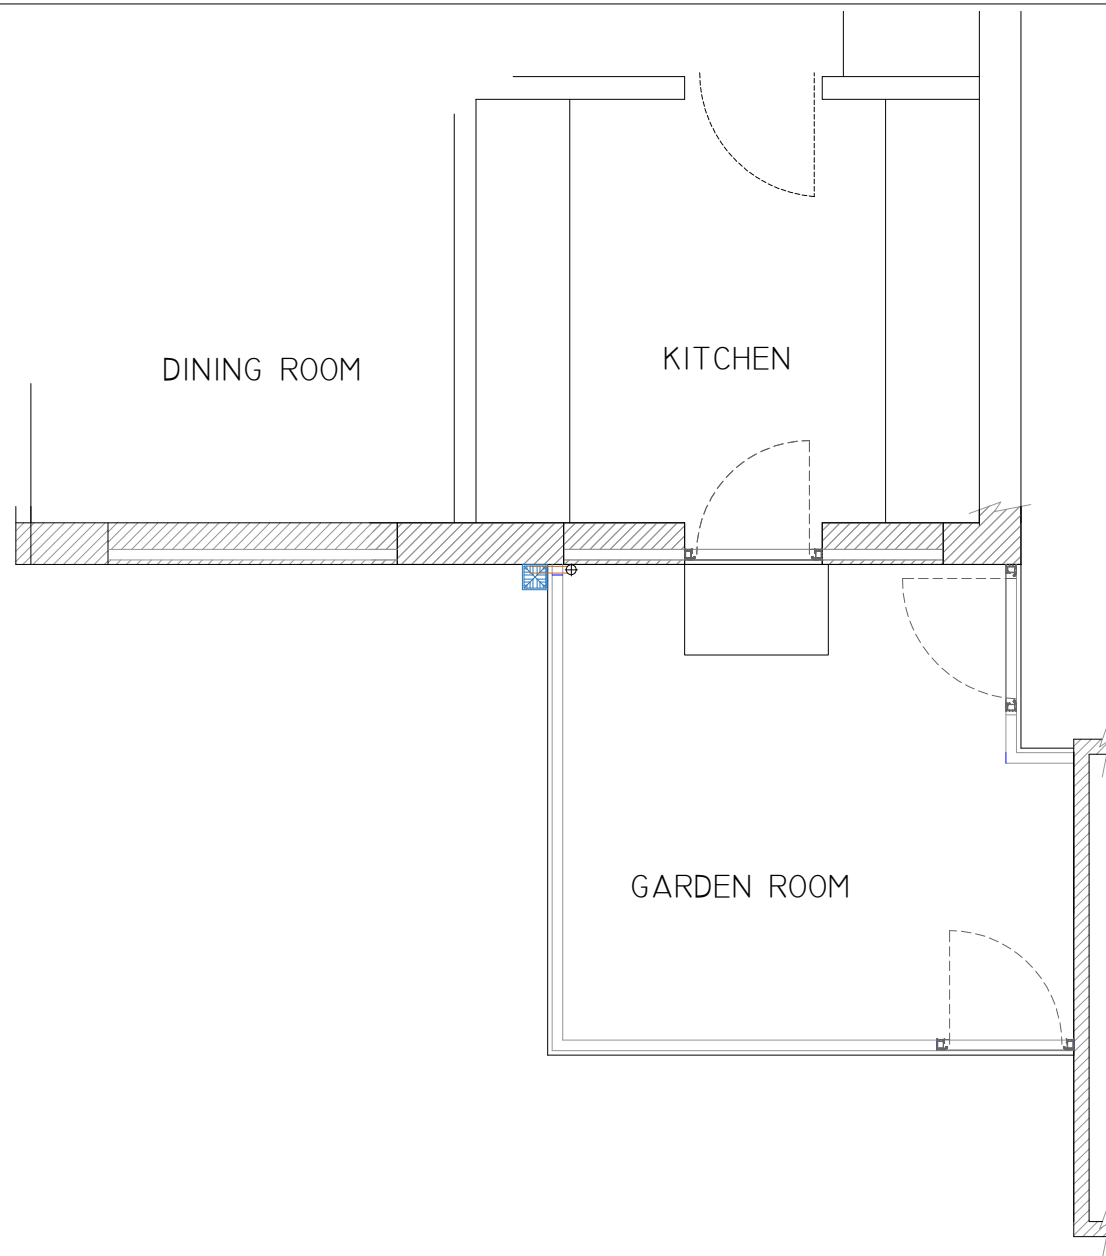


 

PROPOSED FLOOR
PLAN 1:50

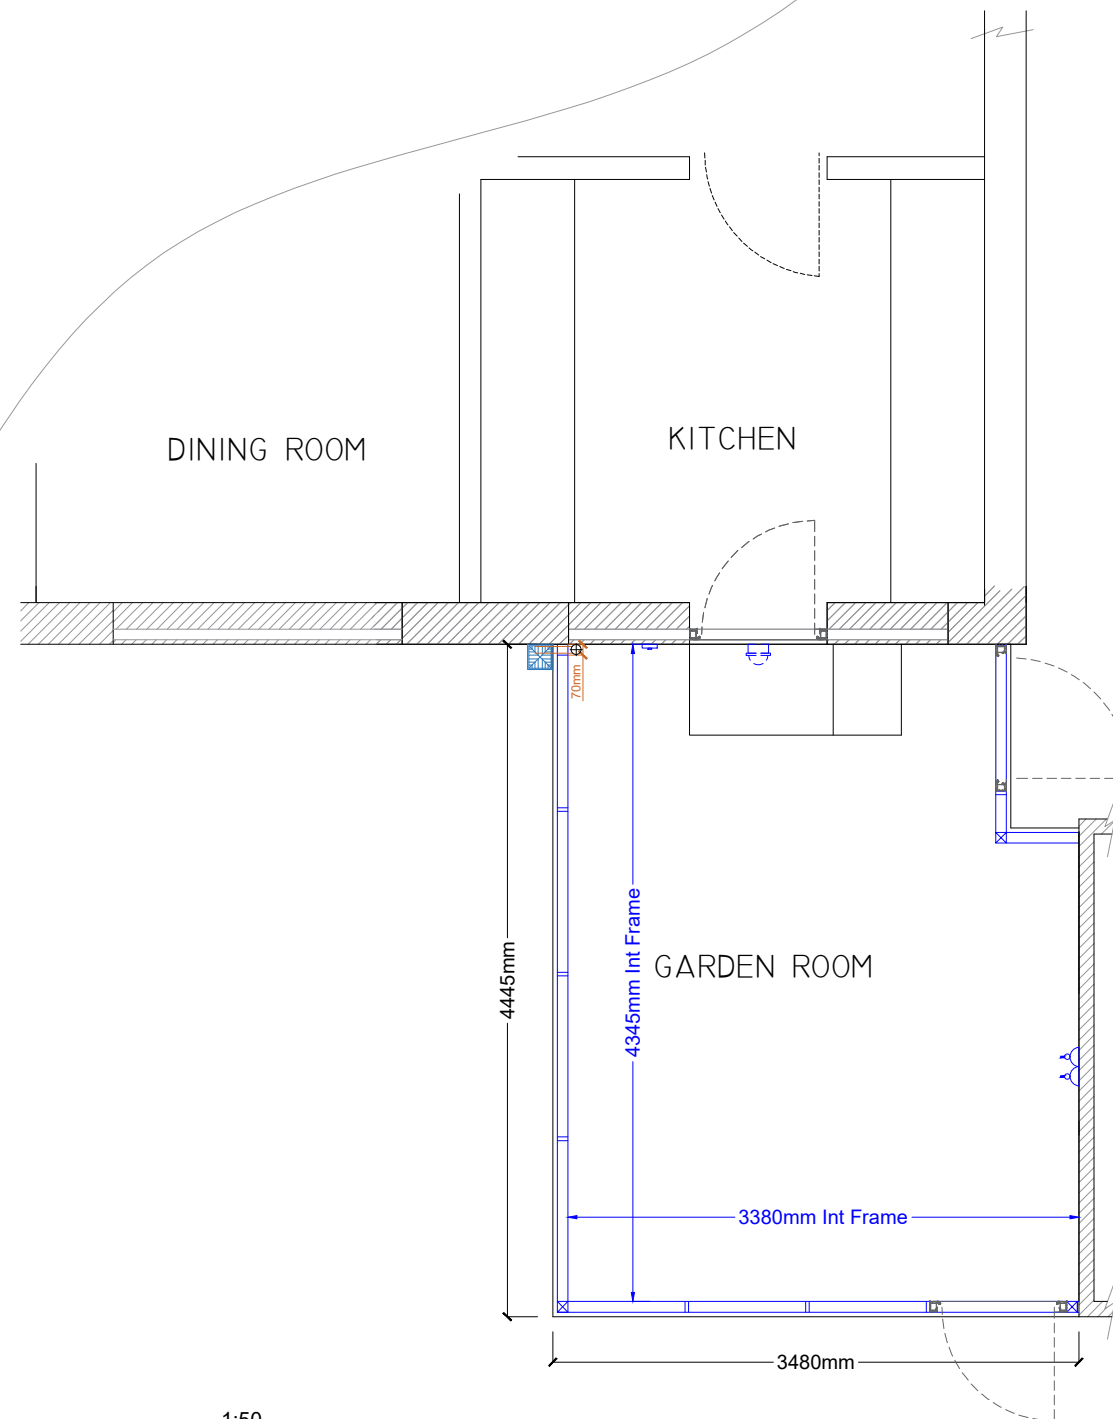

EXISTING FLOOR PLAN 1:50

CONTRACT NO. FHI 102578

CLIENT & SITE ADDRESS
MR & MRS BELFORD
27 COX ROW
CHANDLERS FORD
EASTLEIGH
SO53 3EY
02380267378 - 07766503161



STATION ROAD IND ESTATE
LENWADE
NORFOLK
NR9 5LY
NORWICH 01603 872707
NORWICH 01603 872502
E: NAME@firsthomeimprovements.co.uk

www.firsthomeimprovements.co.uk
DATE: MARCH 04TH 2023

DRAWN: SS 07719025522 **A3 PAPER**

DRAWING TITLE :
PROPOSED:
GARDEN ROOM

ALL EXISTING SITE LEVELS ARE TO
REMAIN AS PER EXISTING.

DRAWING TITLE :
EXISTING AND
PROPOSED FLOOR PLAN
1:50

DRAWING NO. FHI 102578/005

ALL ELEVATIONS ARE VIEWED
FROM OUTSIDE