


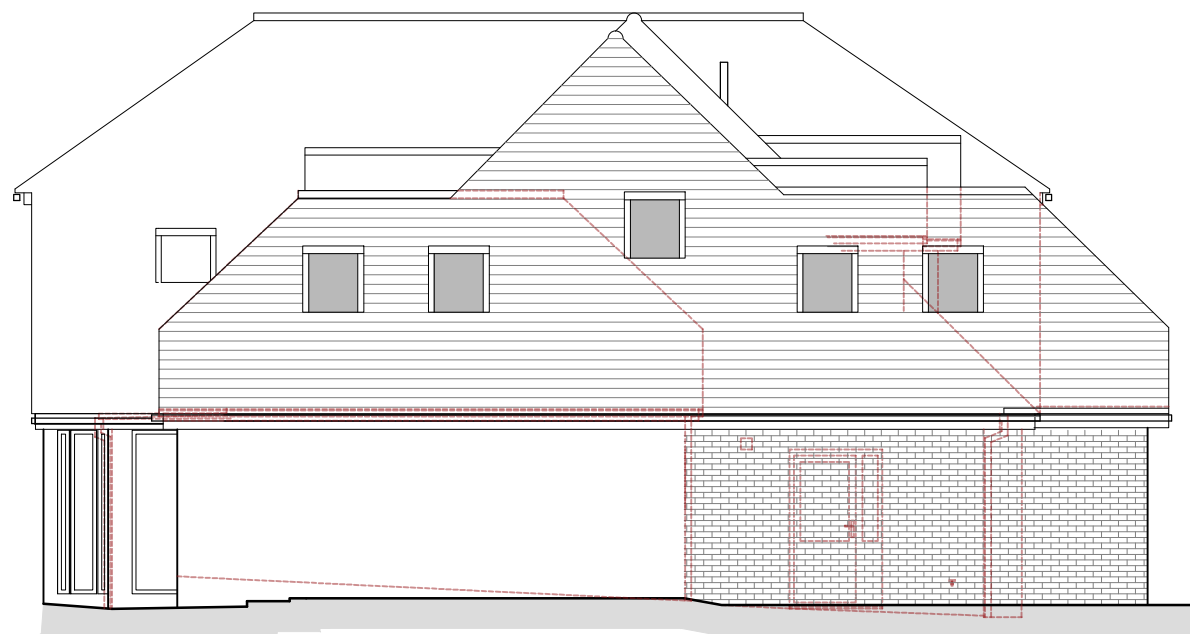

South - East (Front) Elevation - As Proposed
Elevation Scale 1:100




South - West (Side) Elevation - As Proposed
Elevation Scale 1:100




North - East (Side) Elevation - As Proposed
Elevation Scale 1:100



North - West (Rear) Elevation - As Proposed
Elevation Scale 1:100

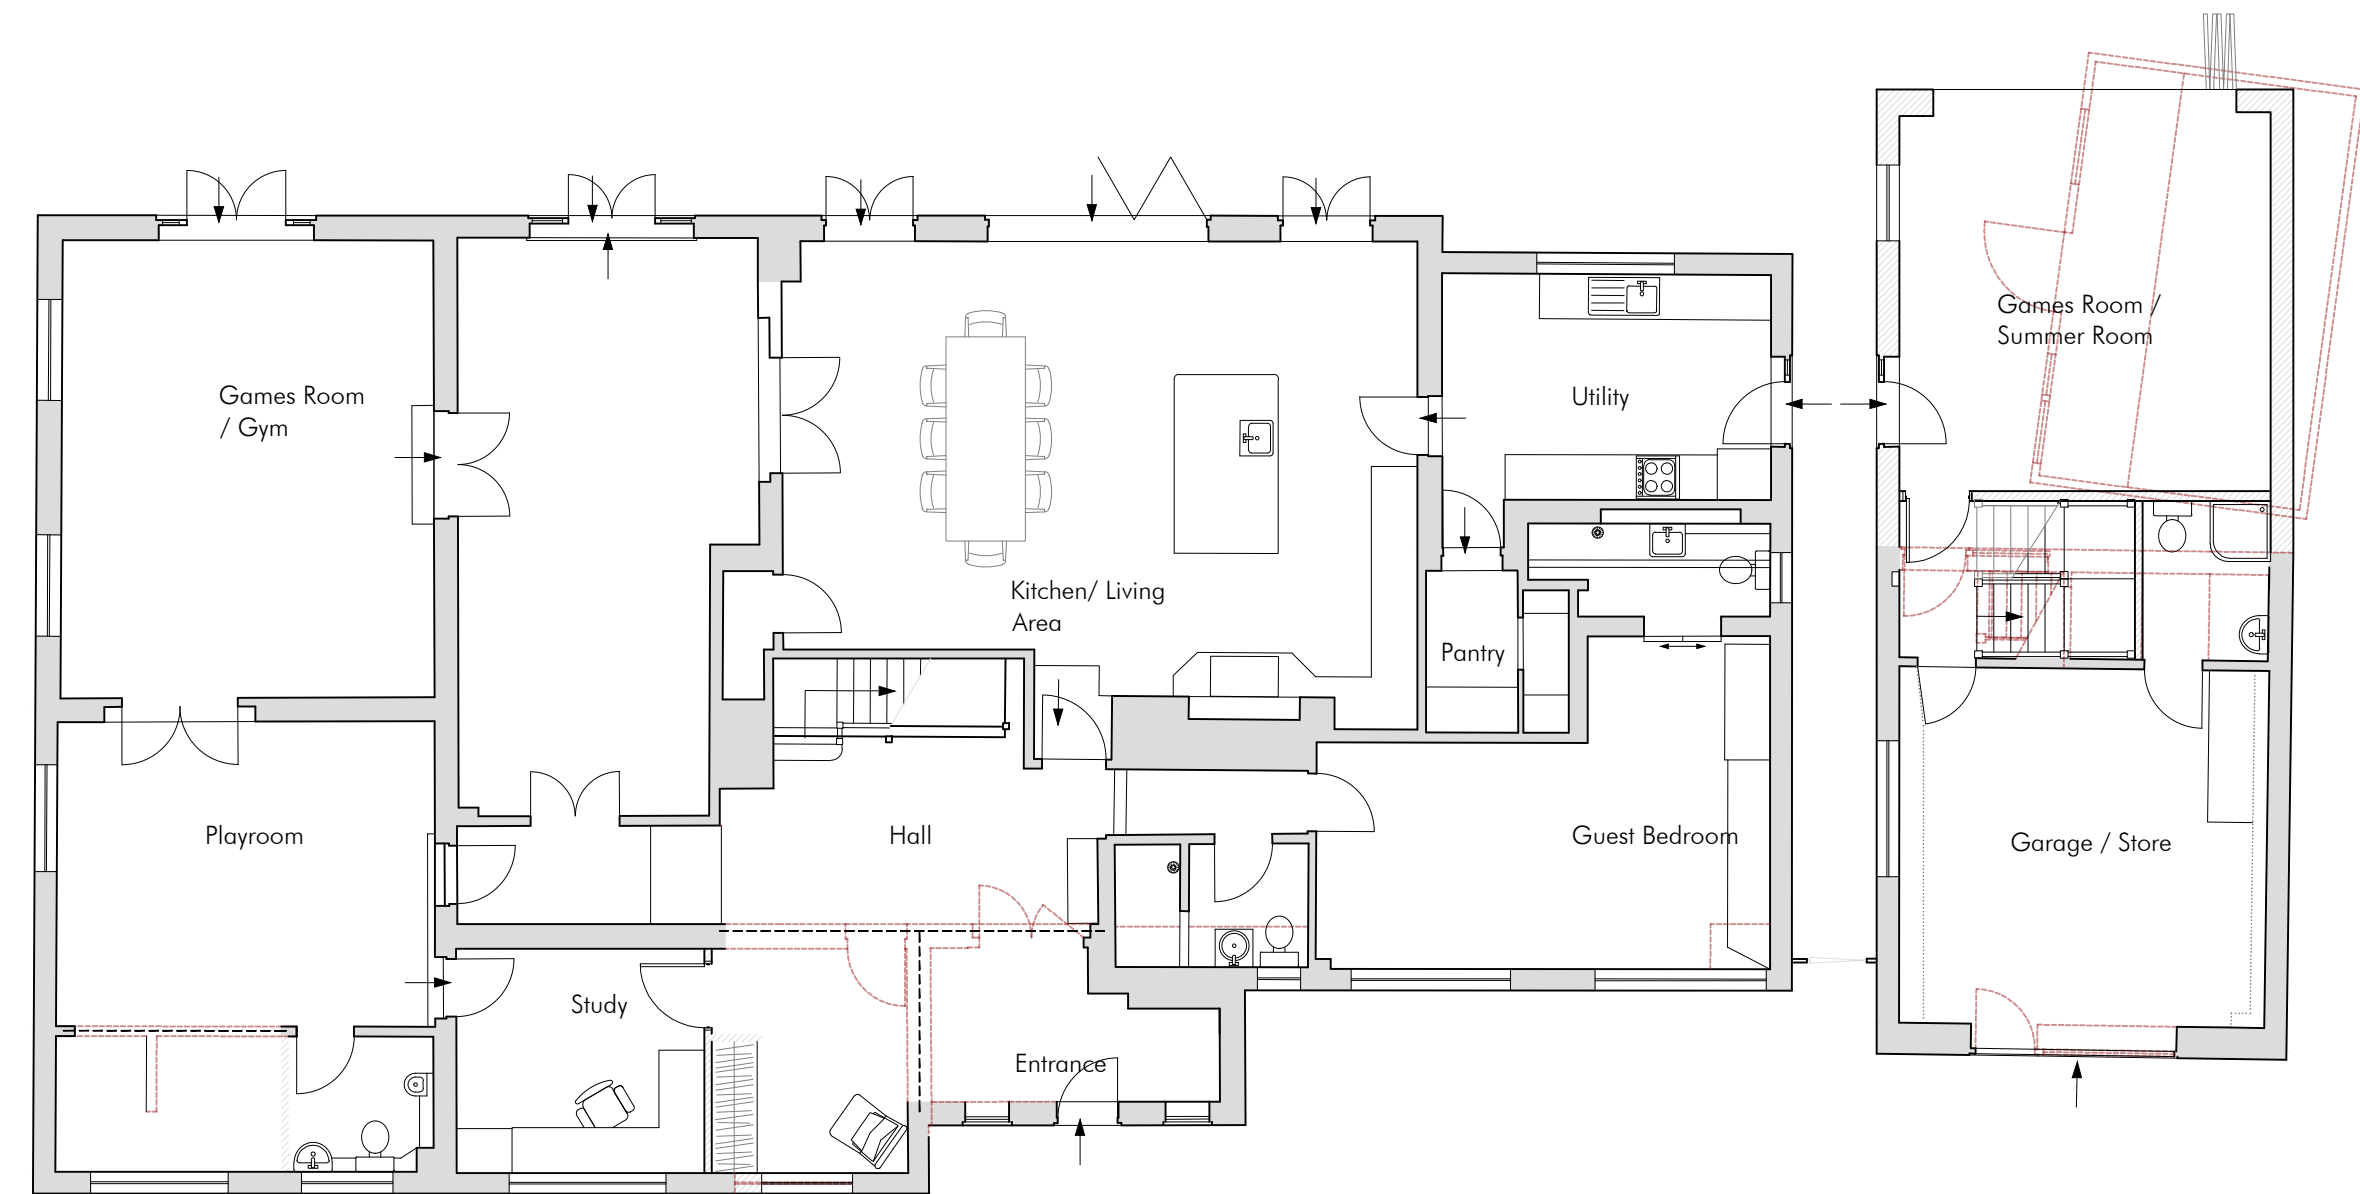

Ground Floor Plan - As Proposed
Floor plan scale 1:100

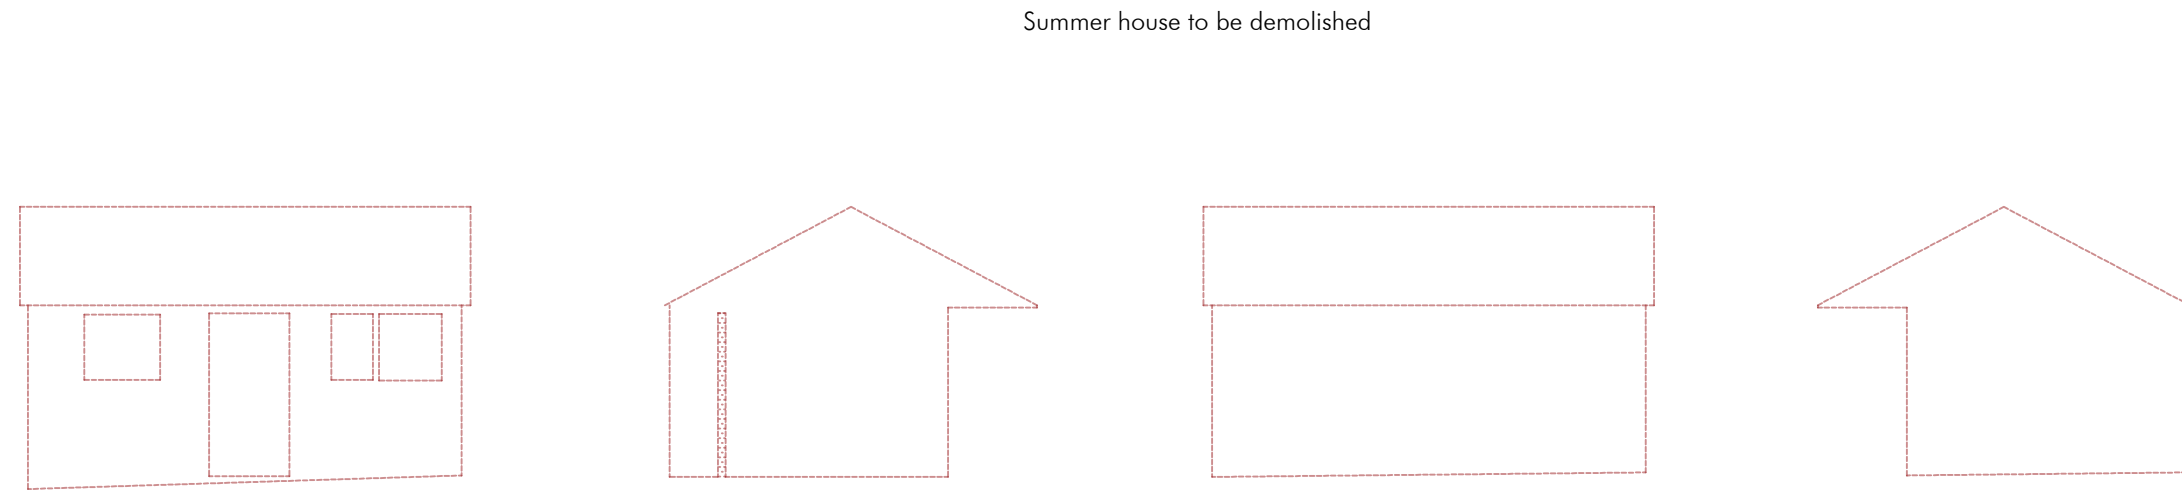


Summer House
South - West Elevation - As Proposed
Elevation Scale 1:100


Summer House
North - West Elevation - As Proposed
Elevation Scale 1:100

Summer House
North - West Elevation - As Proposed
Elevation Scale 1:100

Summer House
North - West Elevation - As Proposed
Elevation Scale 1:100

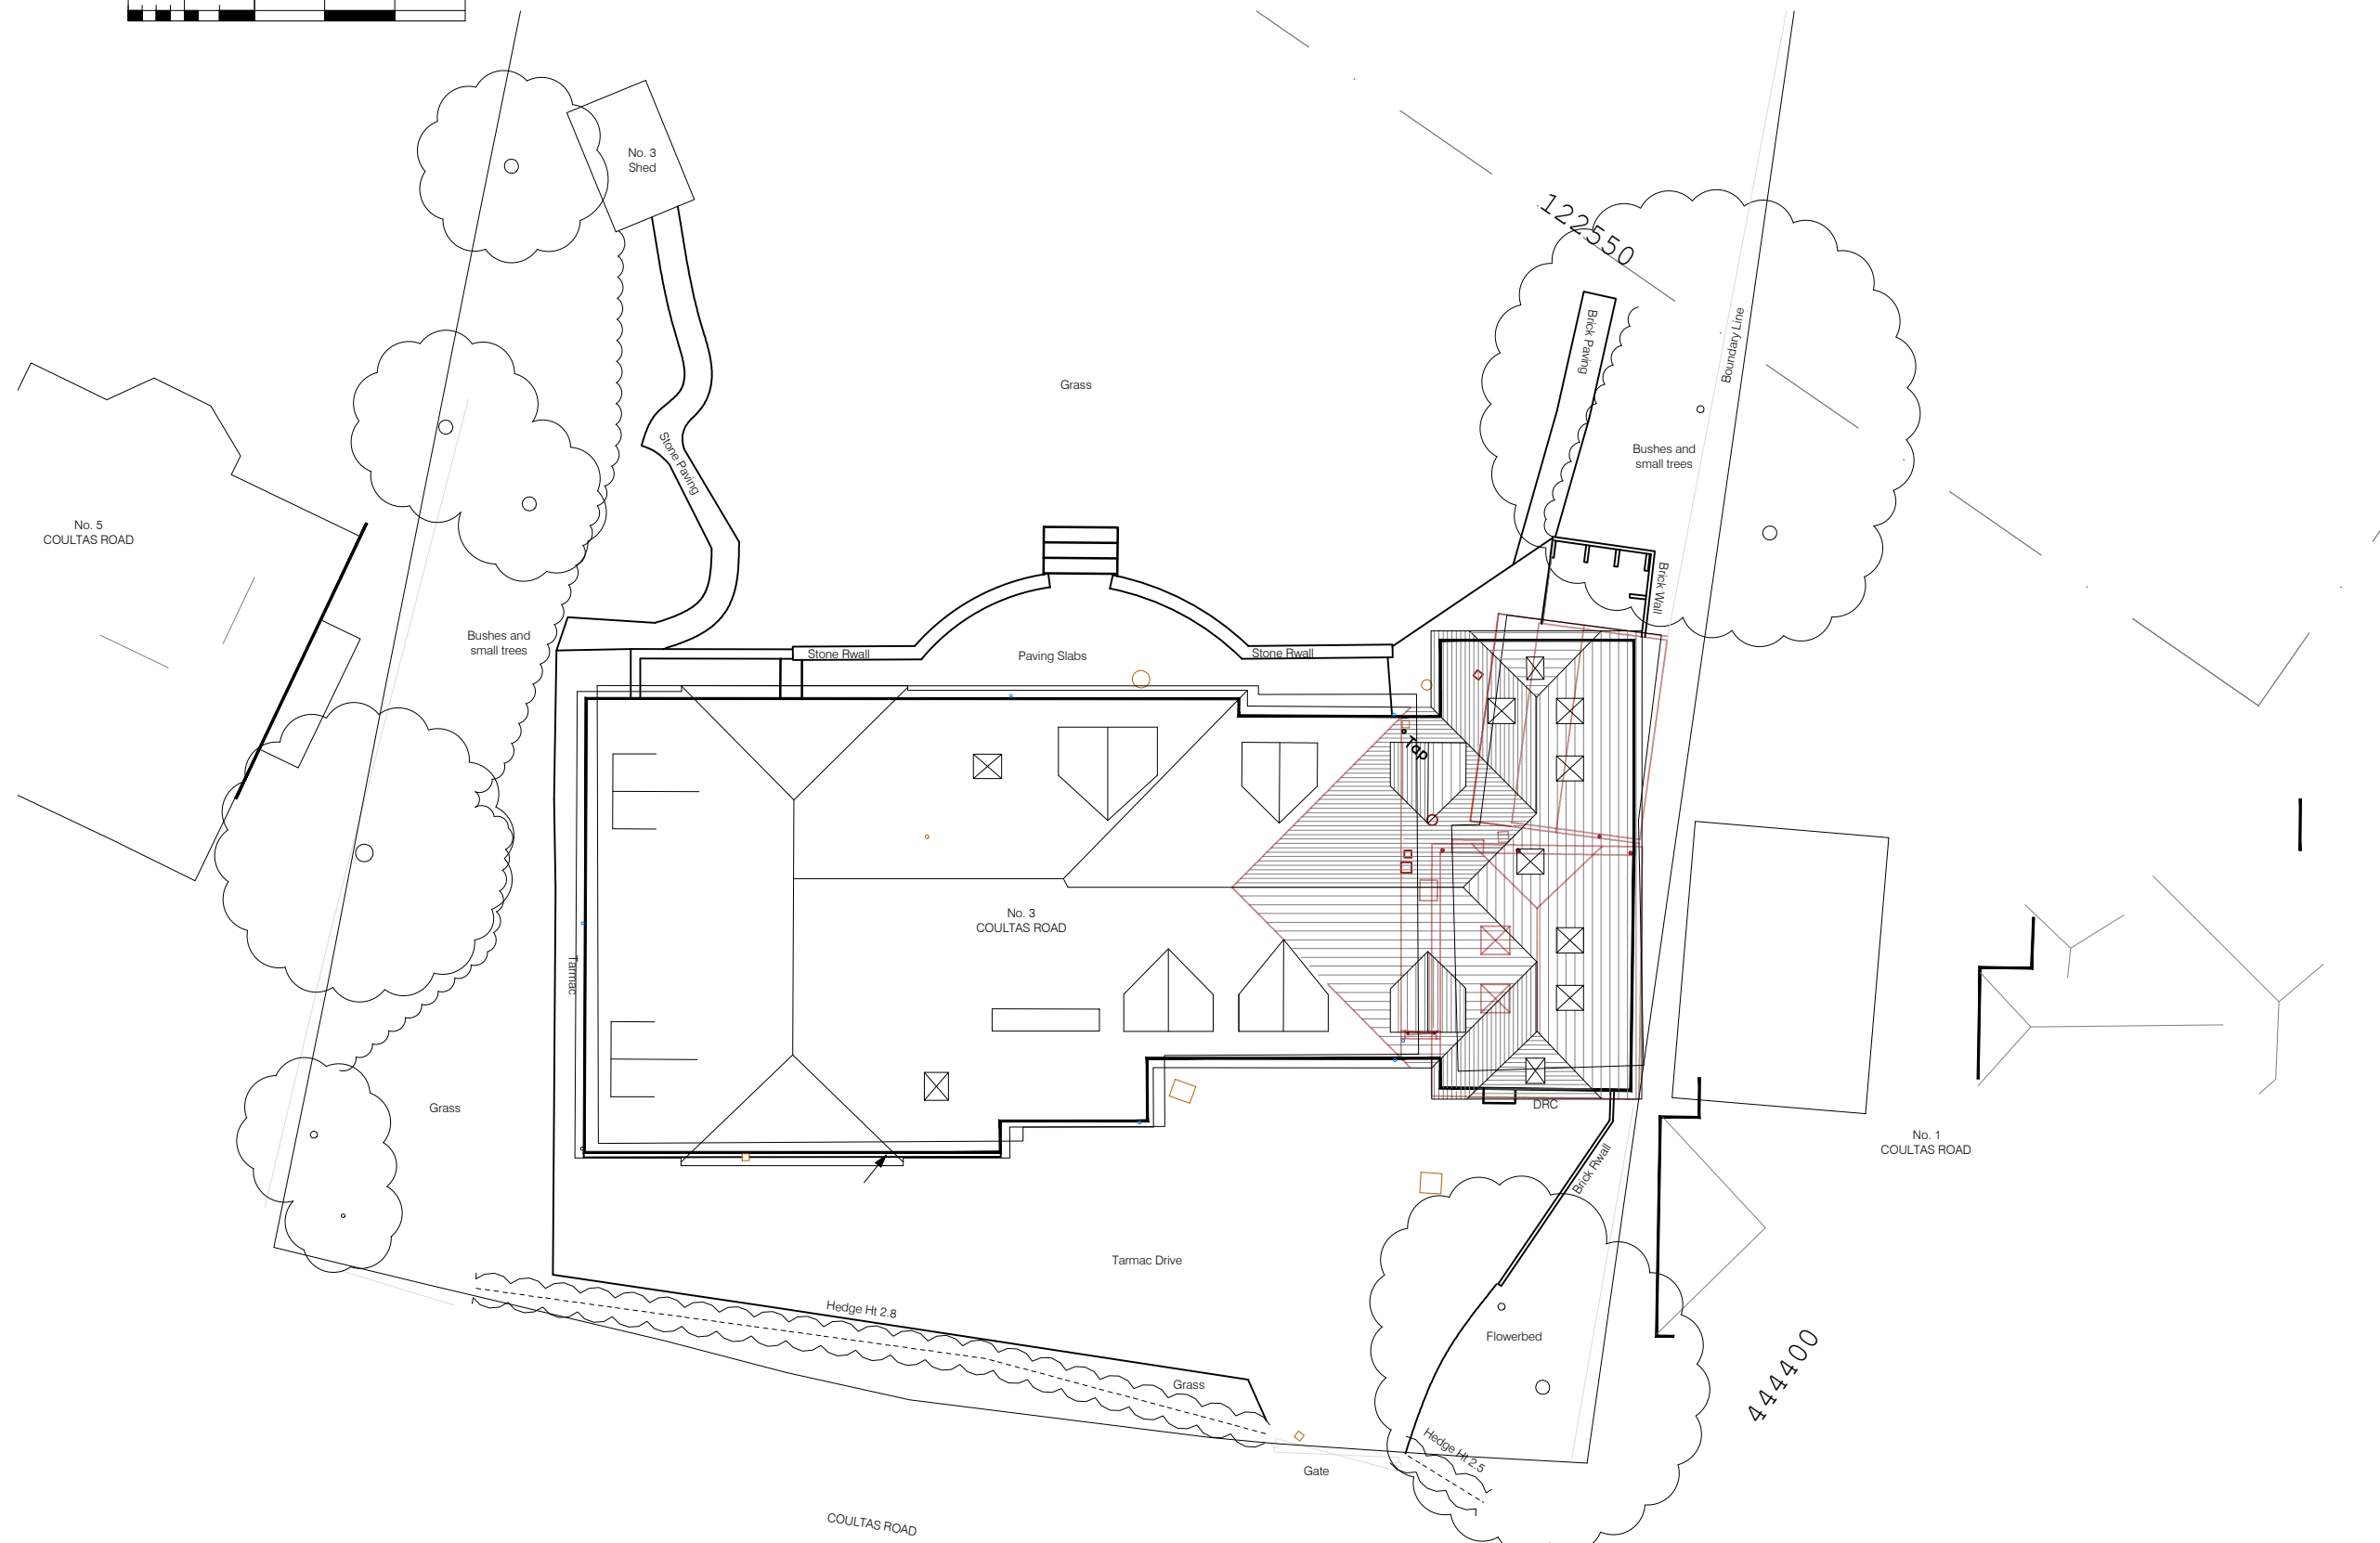

Site Plan - As Proposed
Scale 1:200

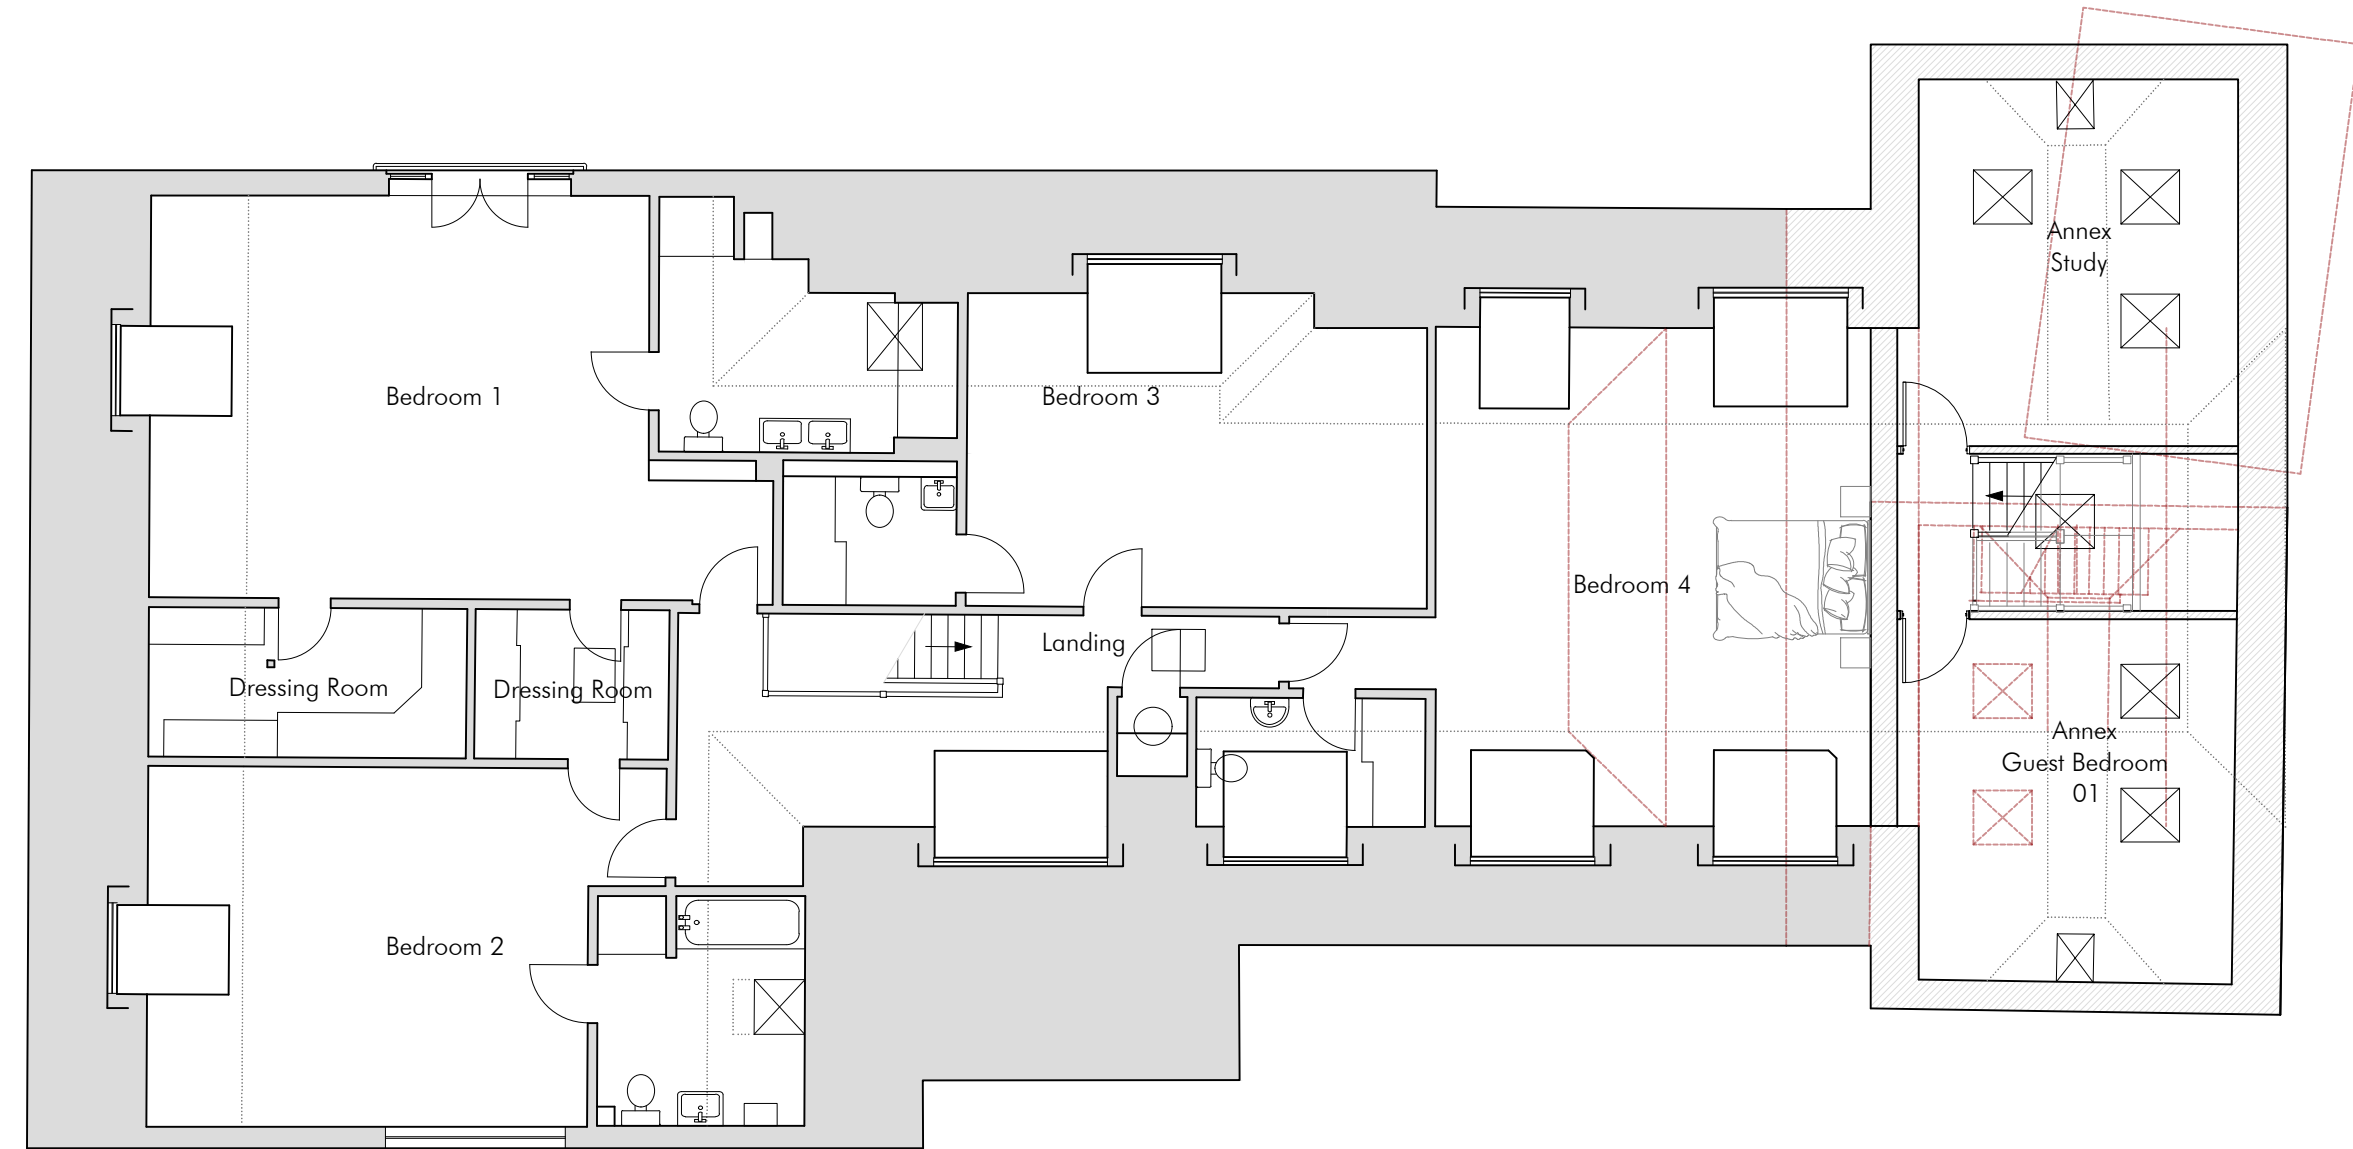

First Floor Plan - As Proposed
Floor Plan Scale 1:100

NOTES FOR THE PROPOSED WORKS:

Brickwork - Mix of Red/ Orange to match main house
Roof - Red/ Brown tiles to match main house
Upvc - White window/doors to match existing
Front Door - To be Black Upvc to match existing
Rwps - Black to match existing & to be extended as required

C Dims removed and Issued for planning 30.03.2023

B Dimensions added 14.03.2023

A Amendments to clients comments 06.03.2023

No. Description Date

SC Architecture
Anchor House, School Lane
Chandlers Ford, Eastleigh
Hampshire SO53 4DY

T: 023 8026 9222
E: info@sc-architecture.co.uk
W: www.sc-architecture.co.uk

RIBA
Chartered Practice

Drawing Title:

Plans and Elevations
As Proposed

Project Title:

3 Coultas Road
Chandlers Ford
SO53 5BA

Drawing No.:

4468-P-02

Revision: C

Date: February 2023

Scale: As Shown

Drawn: HLE

Checked: MSS

This drawing is the copyright of the company and must not be reproduced or used without permission. Annotated dimensions are to be taken in preference to scaled dimensions and site dimensions must be checked before work is commenced