


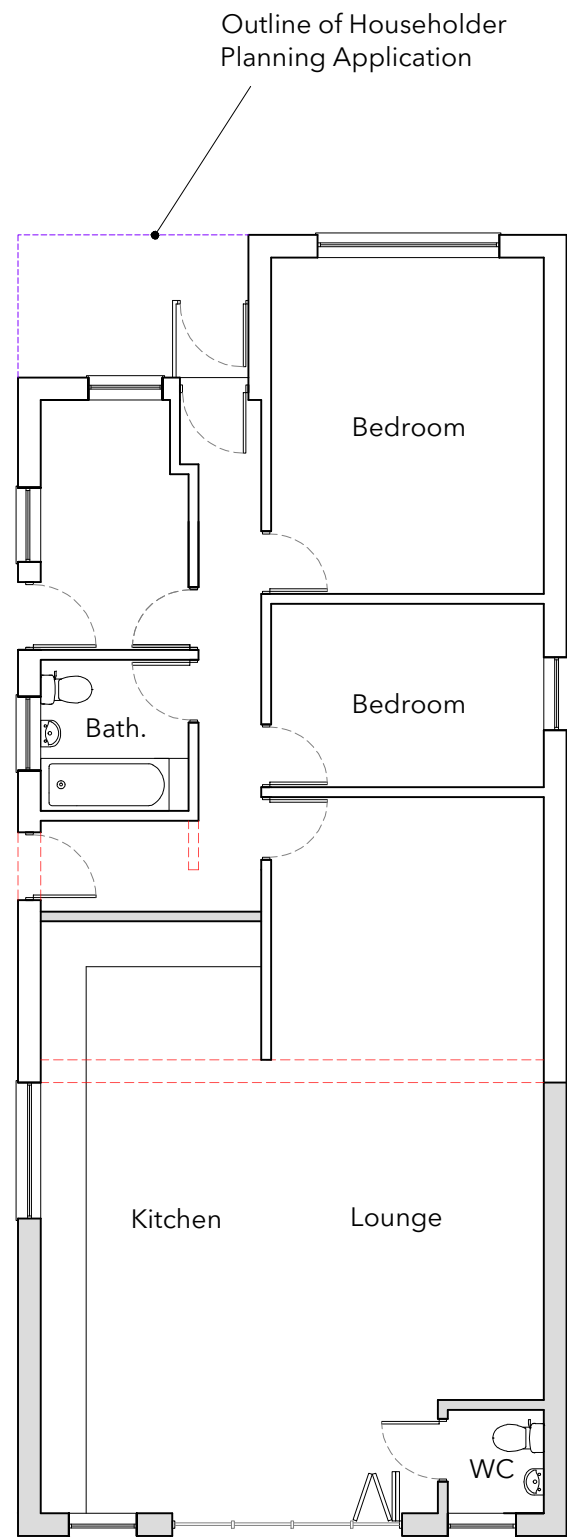
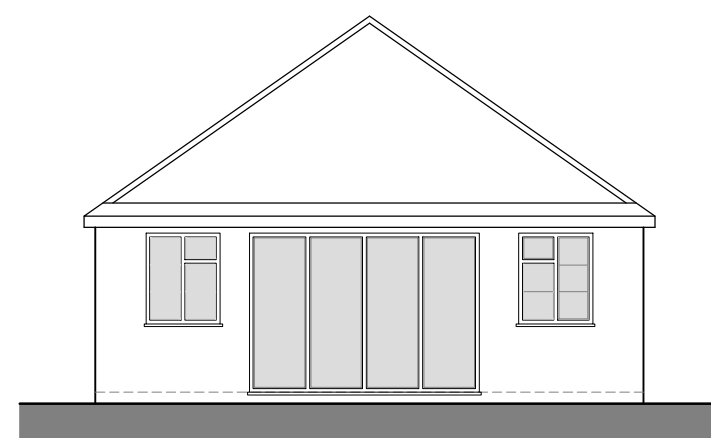


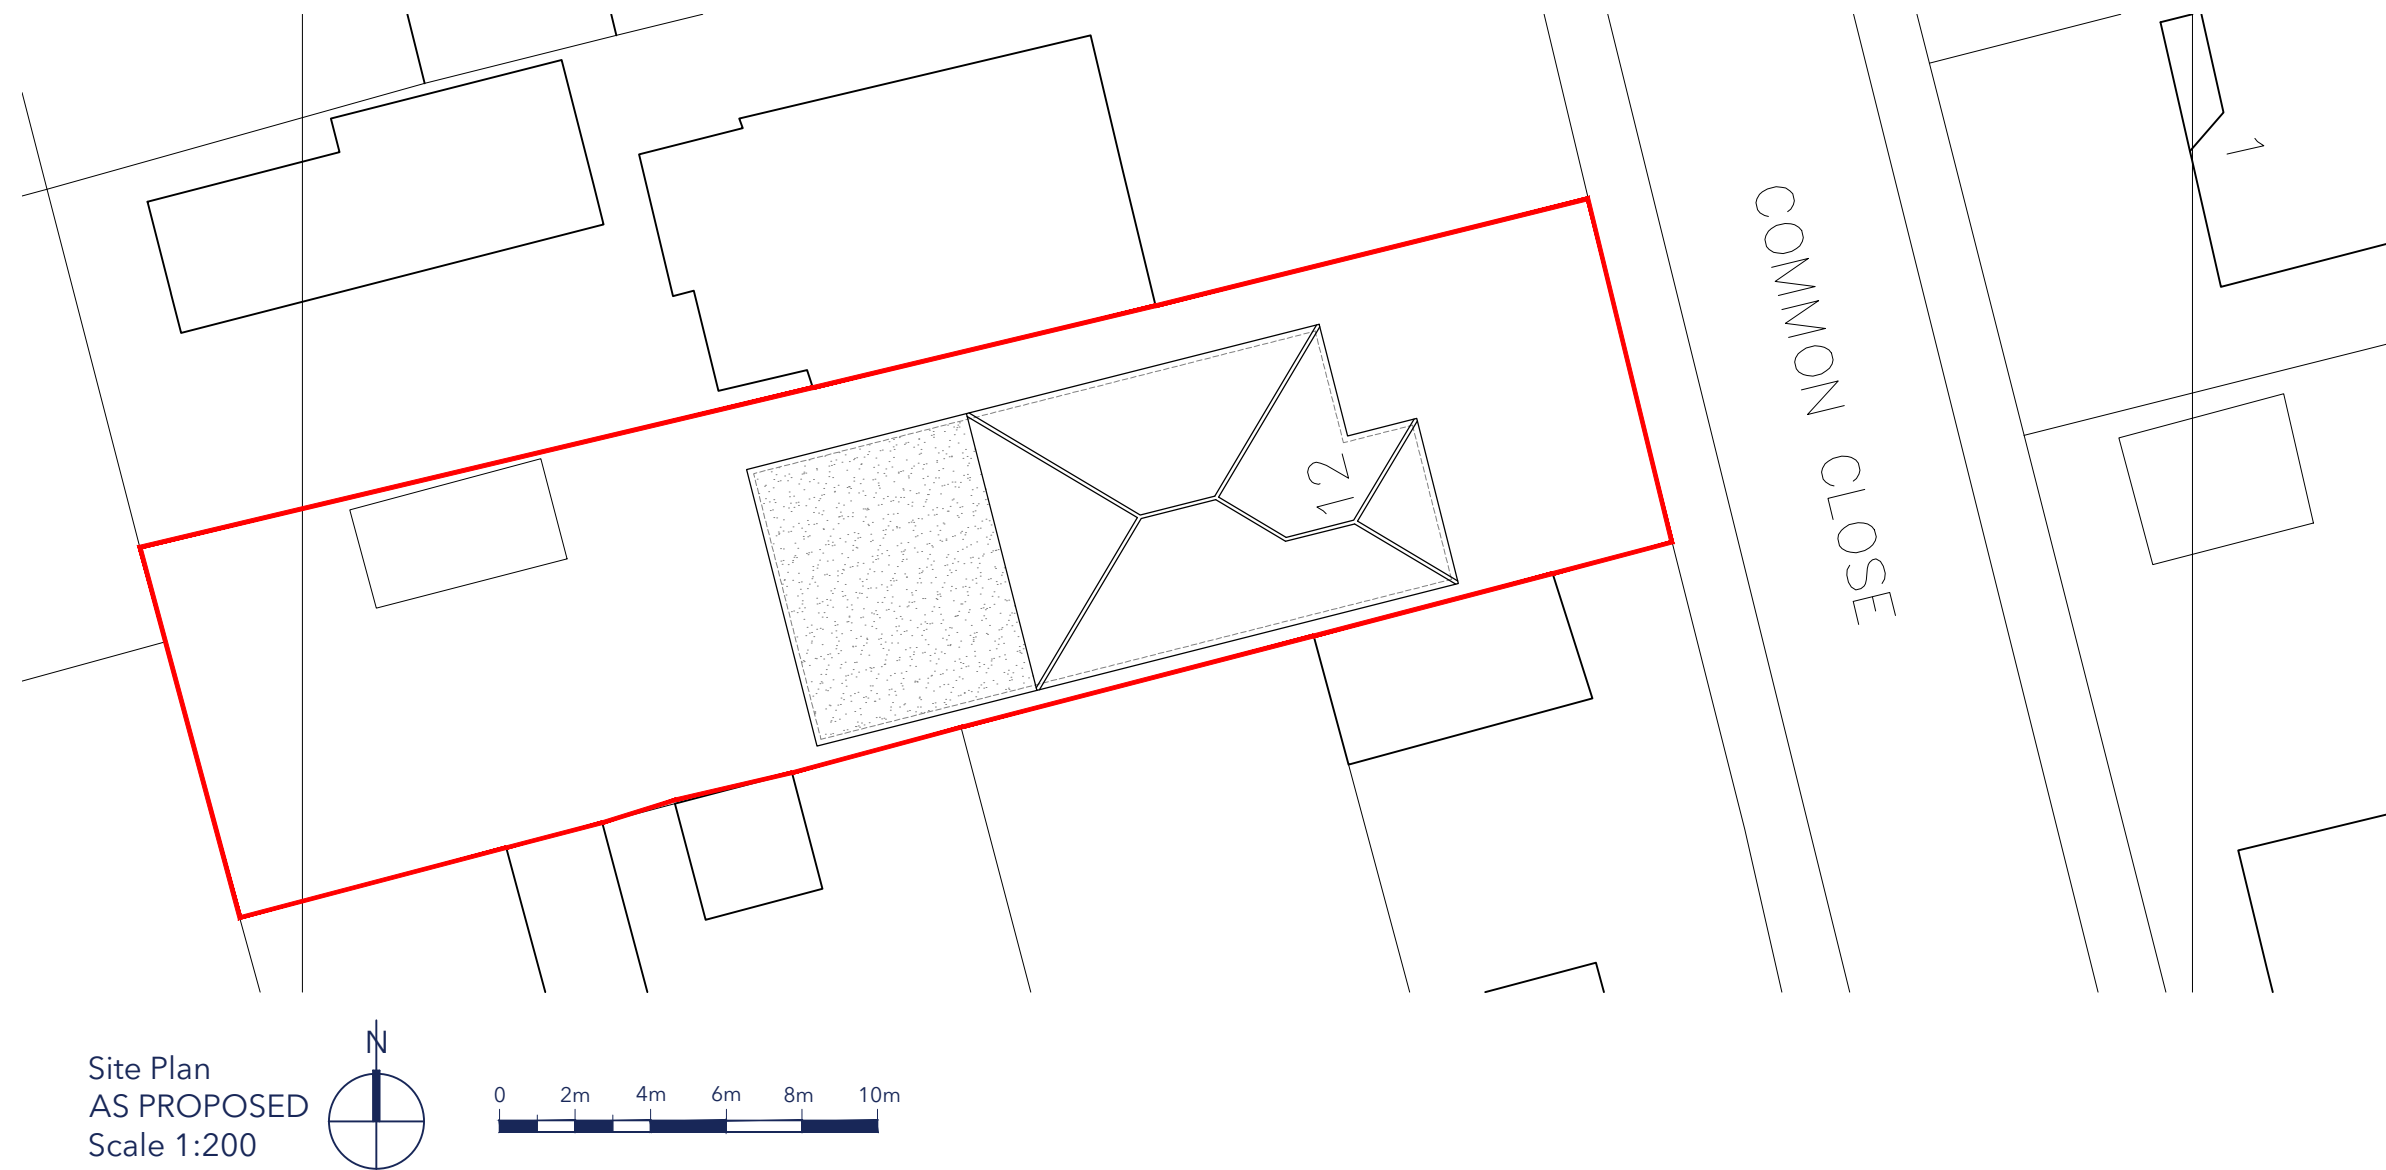


Ground Floor Plan

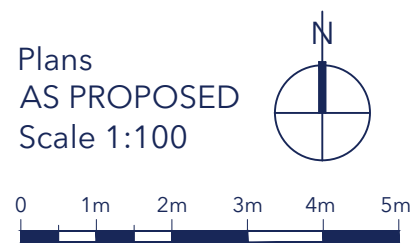


Rear Elevation

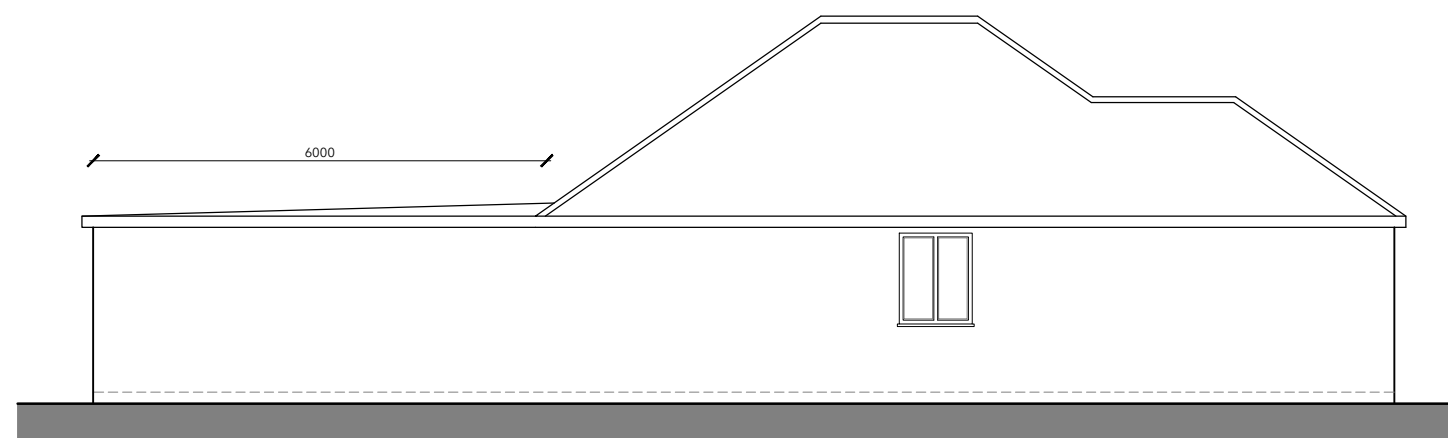


Side Elevation

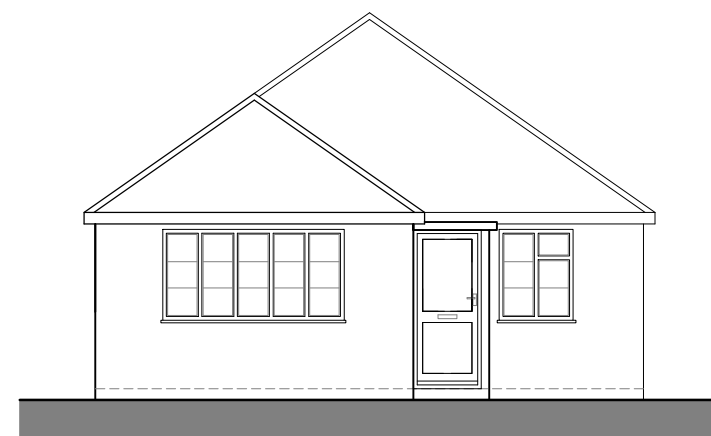

Front Elevation

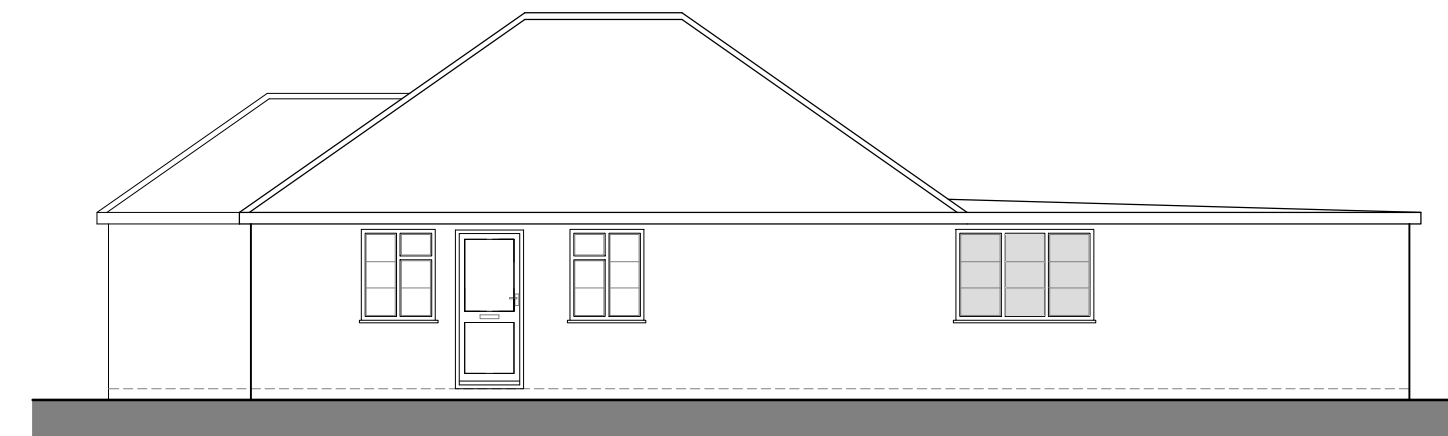

Side Elevation

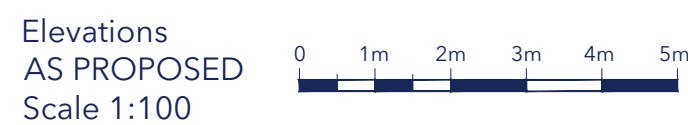

No.	Description	Date

studio

t. 02382 542011
e. info@rs-studio.co.uk
w. www.rs-studio.co.uk

Drawing Title:
PD Scheme
AS PROPOSED

Project Title:
12 Common Close
Chandlers Ford
SO53 1HF

Drawing No.:

1606-P-02

Date: March 2023

Scale: various

Drawn: RS

Checked: LD

This drawing is the copyright of the company and must not be reproduced or used without permission. Annotated dimensions are to be taken in preference to scaled dimensions and site dimensions must be checked before work is commenced