




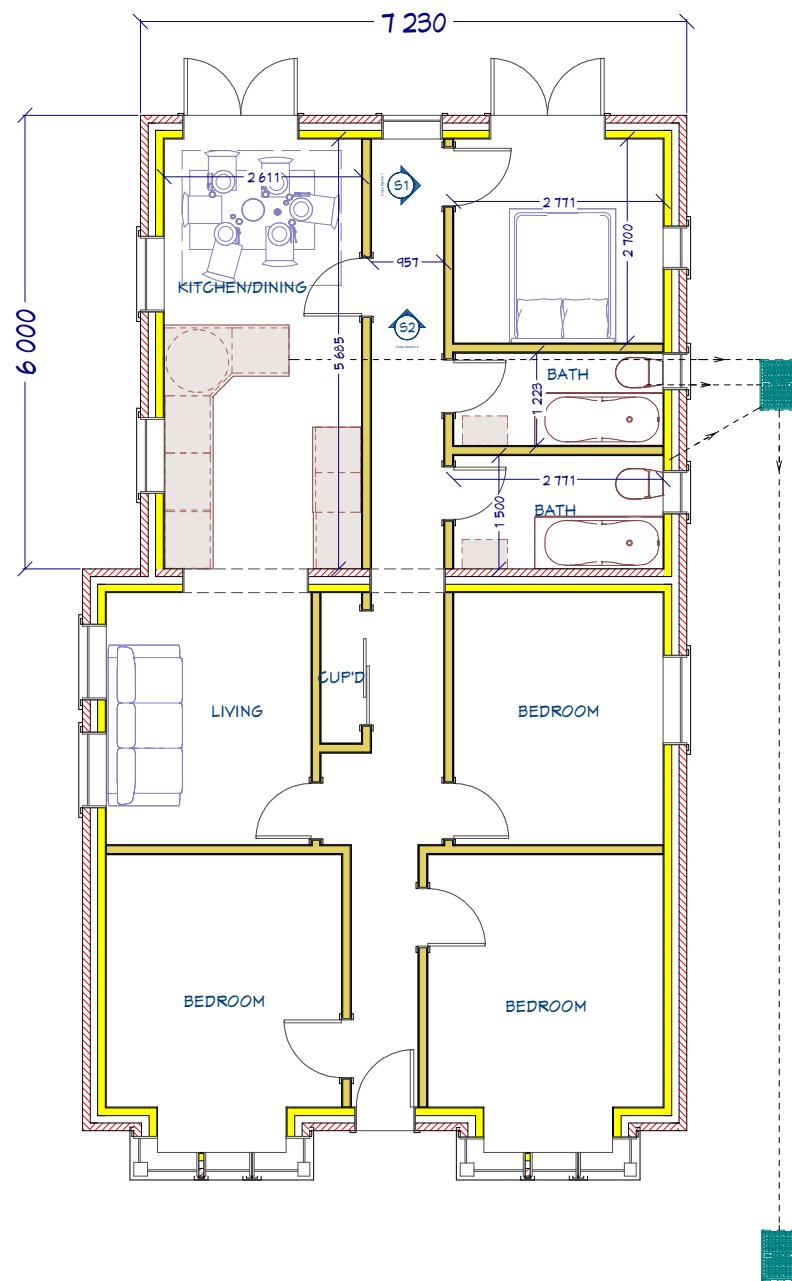


PROPOSED GROUND FLOOR PLAN

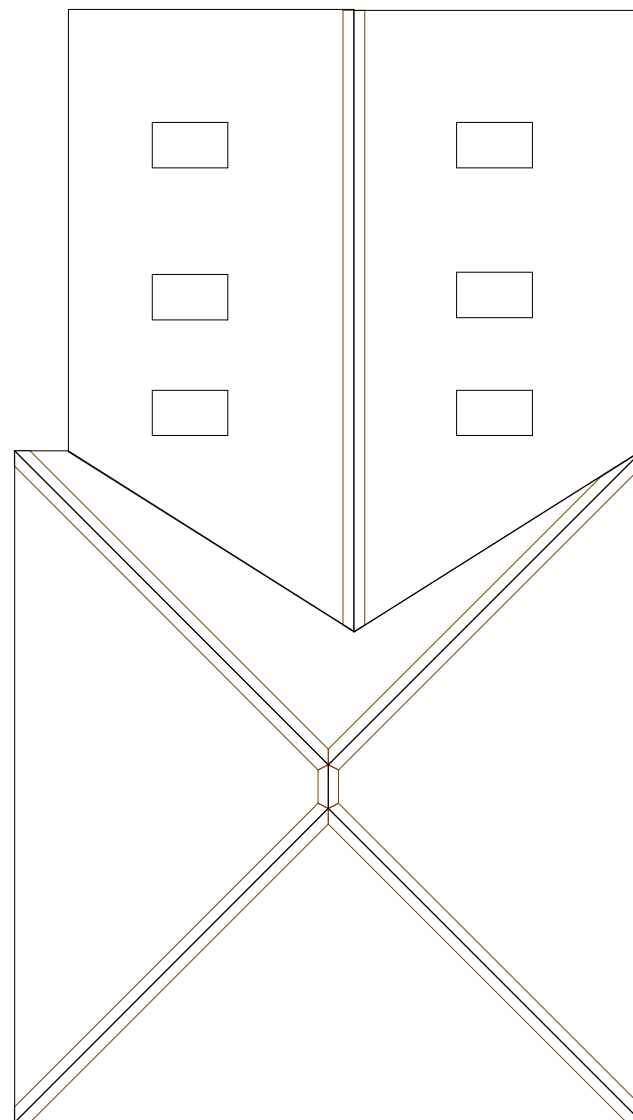

PROPOSED ROOF PLAN

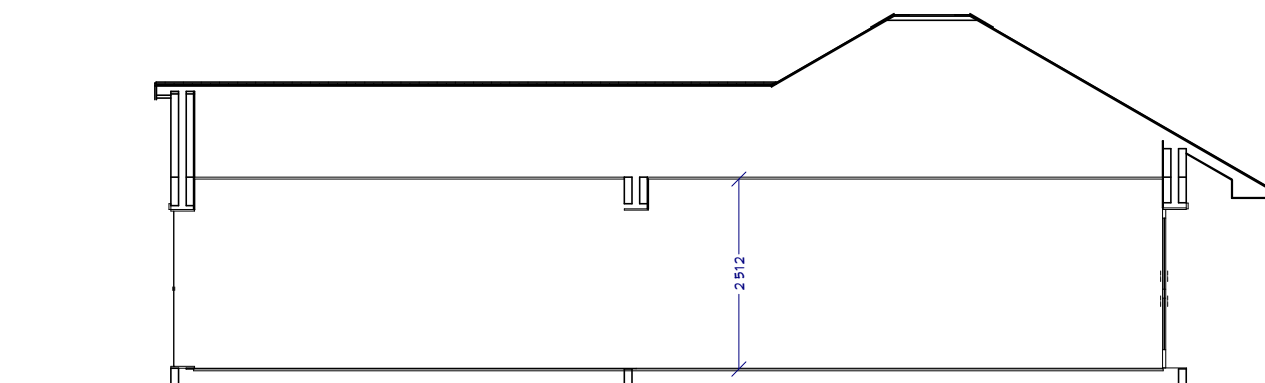

CROSS SECTION THROUGH SECTION 1

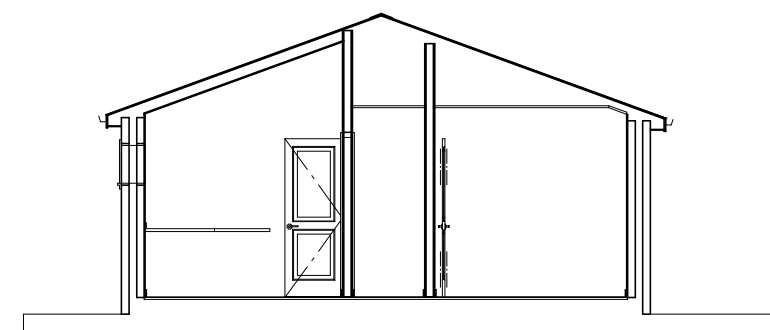

CROSS SECTION THROUGH SECTION 2

NOTES:

- 1) ALL DRAWINGS SUPPLIED BY DWG PLANS ARE TO BE USED FOR PLANNING PERMISSION PURPOSES ONLY AND NOT TO BE USED FOR BUILDING REGULATION PURPOSES.
  - 2) THE CONTRACTOR, SUB-CONTRACTOR OR SUPPLIER IS TO CHECK ALL RELEVANT DIMENSIONS, LEVELS, EXISTING STRUCTURE AND MATERIALS PRIOR TO COMMENCING THE WORKS.
- © THIS DRAWING IS COPYRIGHT AND MAY NOT BE COPIED, TRACED, ALTERED OR REPRODUCED WITHOUT WRITTEN PERMISSION FROM DWG PLANS.



DWG PLANS  
35 Cranmer Drive, Nursling, Southampton, SO16 0TD  
Mobile: 07851229345, Email: info@dwgplans.co.uk

|                                                             | NAME | DATE       | TITLE                                                          |                           |              |
|-------------------------------------------------------------|------|------------|----------------------------------------------------------------|---------------------------|--------------|
| DRAWN                                                       | PRB  | 29/03/2023 | Proposed floor and roof plan<br>313 Leigh Road, Chandlers Ford |                           |              |
| UNLESS OTHERWISE SPECIFIED<br>DIMENSIONS ARE IN MILLIMETERS |      |            | SIZE<br>A3                                                     | DWG NO<br>DWG PLANS 02306 | REV<br>B     |
|                                                             |      |            | CLIENT: Mrs Sukhdev Kaur                                       |                           |              |
|                                                             |      |            | SCALE: 1:100 @ A3                                              |                           | SHEET 1 of 1 |