


'Viking Garages', High Street, West End, Hampshire, SO30 3DS.

NOTES:
The contractor, sub-contractor or supplier is to check all relevant dimensions, levels, existing structure and materials together with existing service runs prior to commencing the works. ANY DISCREPANCIES ARE TO BE BROUGHT TO THE ATTENTION OF THE ARCHITECTURAL DESIGNER. © This drawing is copyright and may not be copied, traced, altered or reproduced without the express written permission of the Architectural Designer.

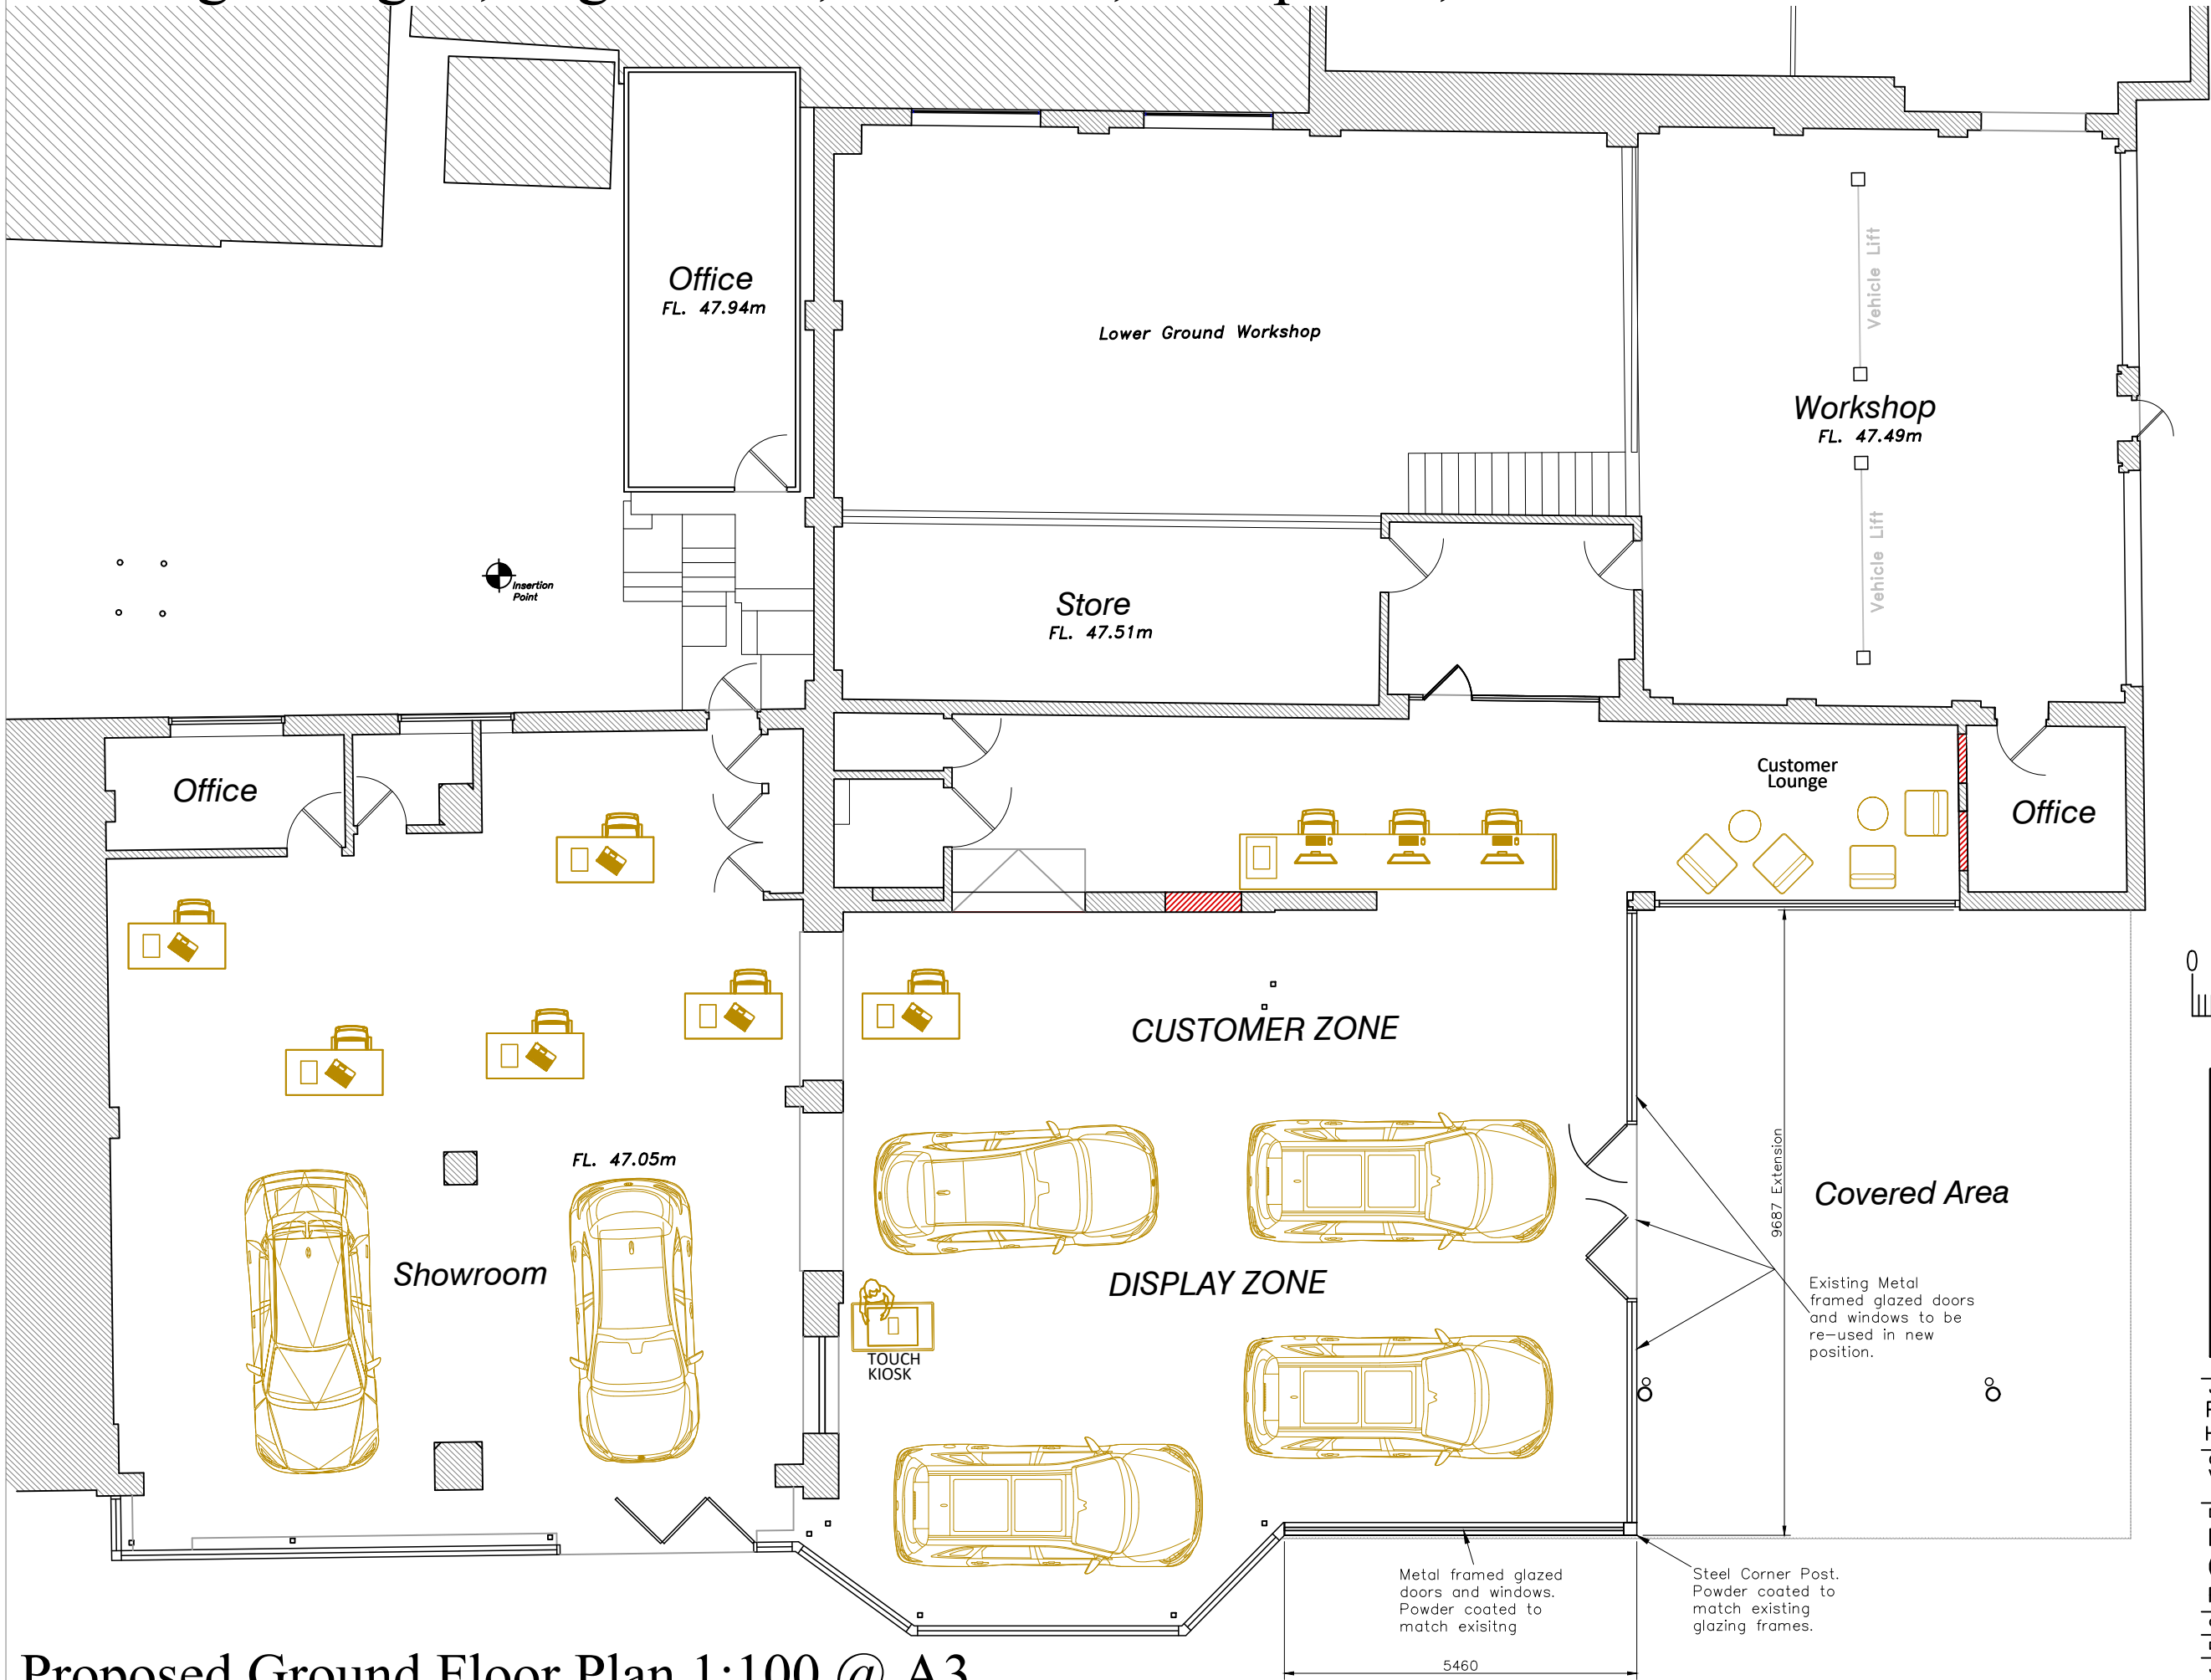

Proposed Ground Floor Plan 1:100 @ A3

L.M.D.
DESIGNS Ltd.
ARCHITECTURAL
& INTERIOR DESIGN

4 Foxcombe Close,
Swanmore,
Hampshire SO32 2UJ

Tel: 07876 712622
Email: Lmdarchitecture@aol.com

Job Title	Proposed Works at 'Viking Garages', High St, West End, Hants, SO30 3DS.
Client	Viking Garages
Drawing Title	Planning Ground Floor Plan Proposed
CAD REF: 223959-Viking-Garages.dwg	Scale 1:100
Drawn SLV	Amended
Checked	Date Mar '23
Job No. 223959	Drg. No. 105 Rev. A