




PROPOSED REAR ELEVATION
(EAST FACING)

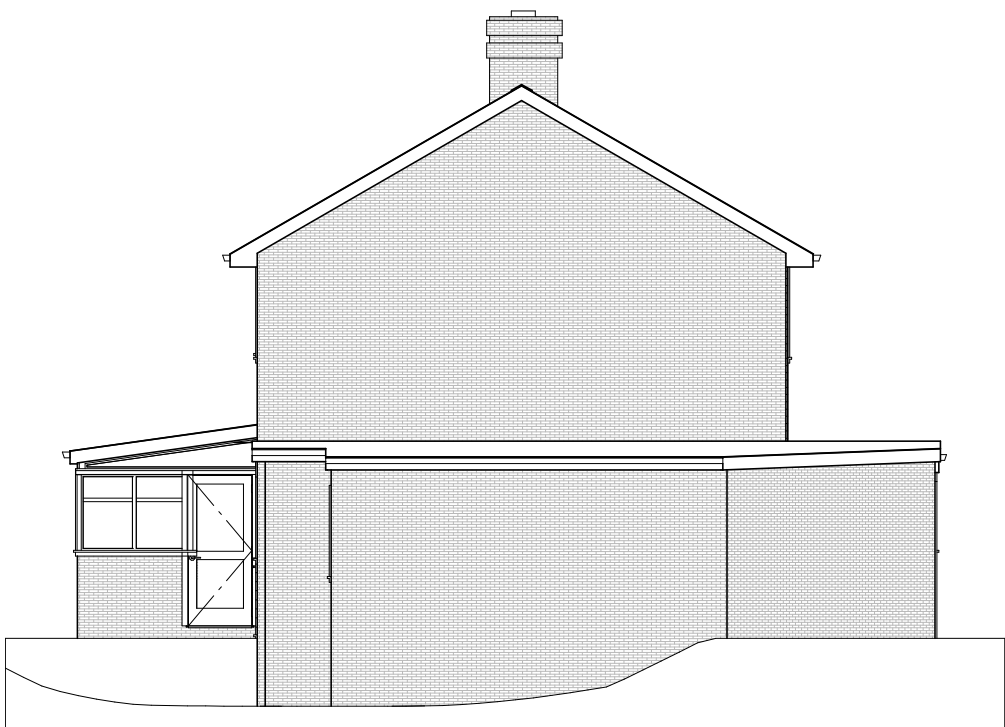

PROPOSED SIDE ELEVATION
(NORTH FACING)



PROPOSED FRONT ELEVATION
(WEST FACING)



PROPOSED SIDE ELEVATION
(SOUTH FACING)

NOTES:
1) ALL DRAWINGS SUPPLIED BY DWG PLANS ARE TO BE USED FOR PLANNING PERMISSION PURPOSES ONLY AND NOT TO BE USED FOR BUILDING REGULATION PURPOSES.
2) THE CONTRACTOR, SUB-CONTRACTOR OR SUPPLIER IS TO CHECK ALL RELEVANT DIMENSIONS, LEVELS, EXISTING STRUCTURE AND MATERIALS PRIOR TO COMMENCING THE WORKS.
© THIS DRAWING IS COPYRIGHT AND MAY NOT BE COPIED, TRACED, ALTERED OR REPRODUCED WITHOUT WRITTEN PERMISSION FROM DWG PLANS.



	NAME	DATE
DRAWN	PRB	22/03/2023
UNLESS OTHERWISE SPECIFIED DIMENSIONS ARE IN MILLIMETERS		

DWG PLANS 35 Cranmer Drive, Nursling, Southampton, SO16 0TD Mobile: 07851229345, Email: info@dwgplans.co.uk		
TITLE Proposed elevations 15 Netley Lodge Close, Netley		
SIZE A3	DWG NO DWG PLANS 02393	REV A
CLIENT: Mr Simon Lawrence		
SCALE: 1:100 @ A3		SHEET 1 of 1