




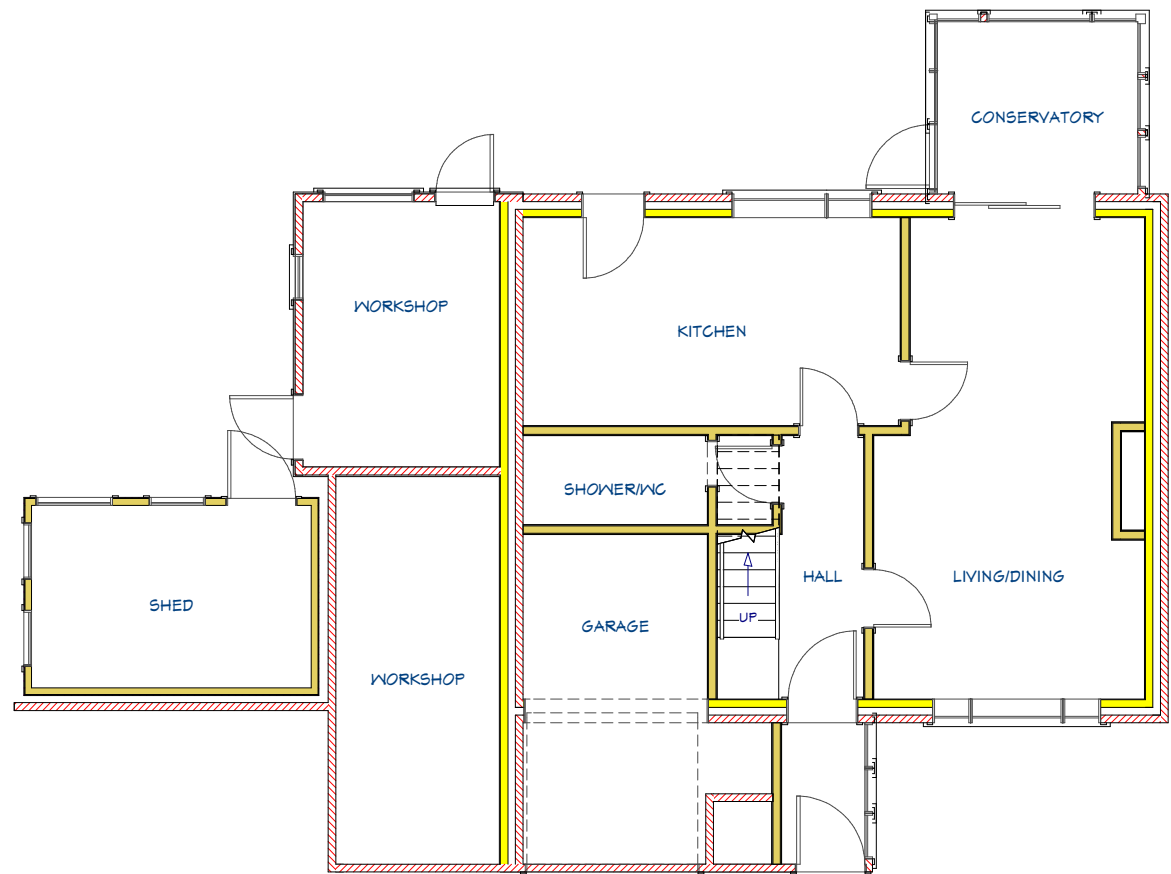

EXISTING GROUND FLOOR PLAN

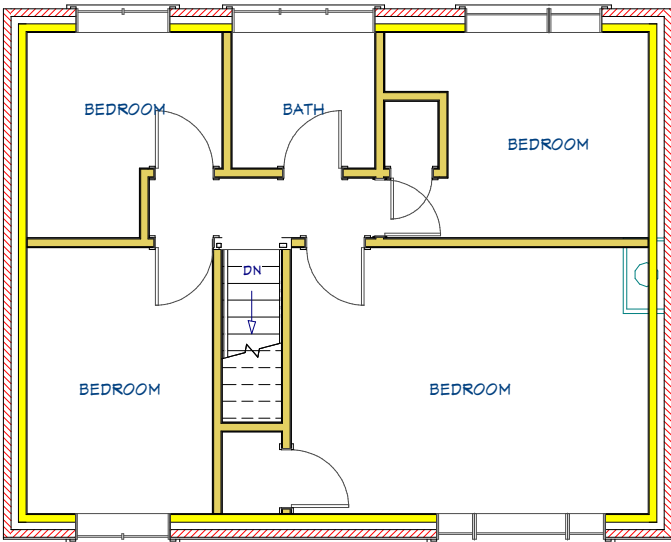

EXISTING FIRST FLOOR PLAN

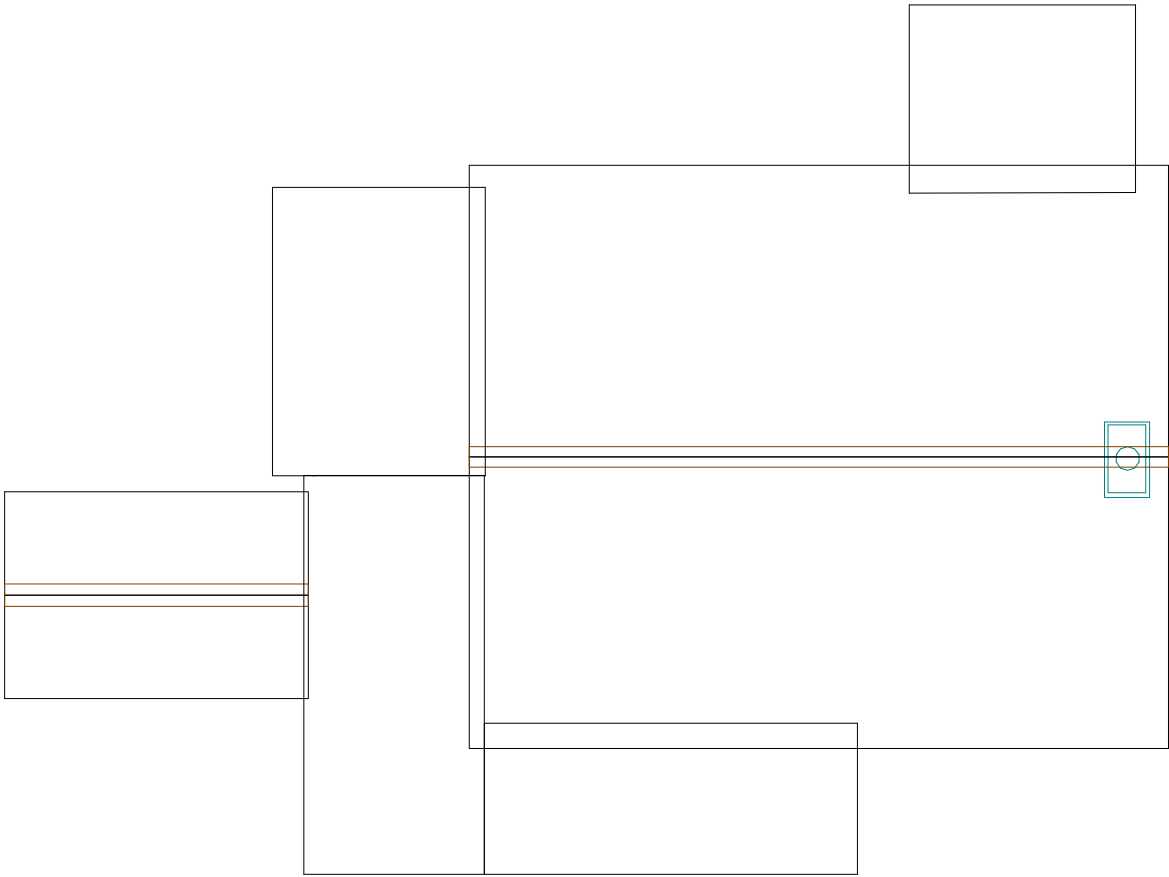

EXISTING ROOF PLAN

NOTES:
1) ALL DRAWINGS SUPPLIED BY DWG PLANS ARE TO BE USED FOR PLANNING PERMISSION PURPOSES ONLY AND NOT TO BE USED FOR BUILDING REGULATION PURPOSES.
2) THE CONTRACTOR, SUB-CONTRACTOR OR SUPPLIER IS TO CHECK ALL RELEVANT DIMENSIONS, LEVELS, EXISTING STRUCTURE AND MATERIALS PRIOR TO COMMENCING THE WORKS.
© THIS DRAWING IS COPYRIGHT AND MAY NOT BE COPIED, TRACED, ALTERED OR REPRODUCED WITHOUT WRITTEN PERMISSION FROM DWG PLANS.



DWG PLANS			35 Cranmer Drive, Nursling, Southampton, SO16 0TD		
			Mobile: 07851229345, Email: info@dwgplans.co.uk		
			TITLE		
			Existing floor and roof plan		
			15 Netley Lodge Close, Netley		
DRAWN		NAME	DATE	SIZE	REV
		PRB	22/03/2023	A3	A
UNLESS OTHERWISE SPECIFIED DIMENSIONS ARE IN MILLIMETERS				DWG NO	DWG PLANS 02389
				CLIENT: Mr Simon Lawrence	
				SCALE: 1:100 @ A3	
				SHEET 1 of 1	