




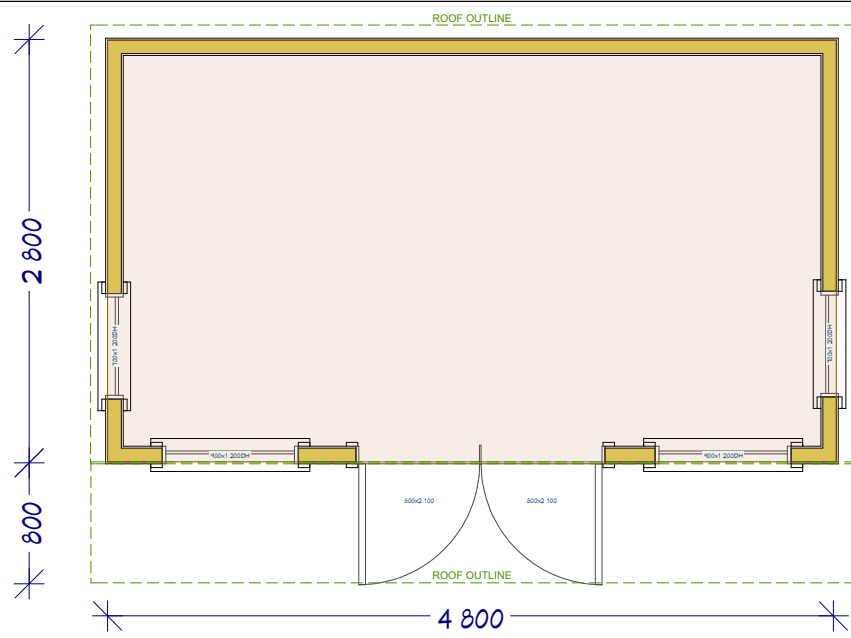


PROPOSED FLOOR PLAN
Scale: 1:50

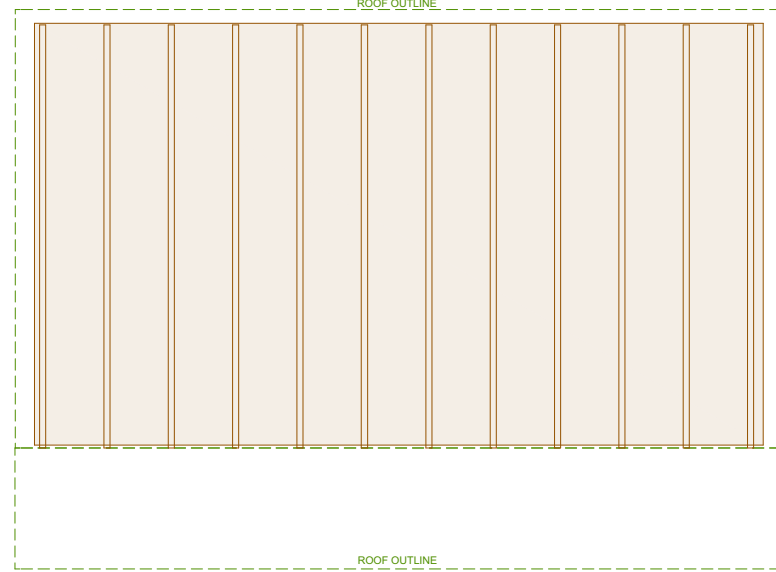


PROPOSED FLOOR PLAN & BEARERS
Scale: 1:50

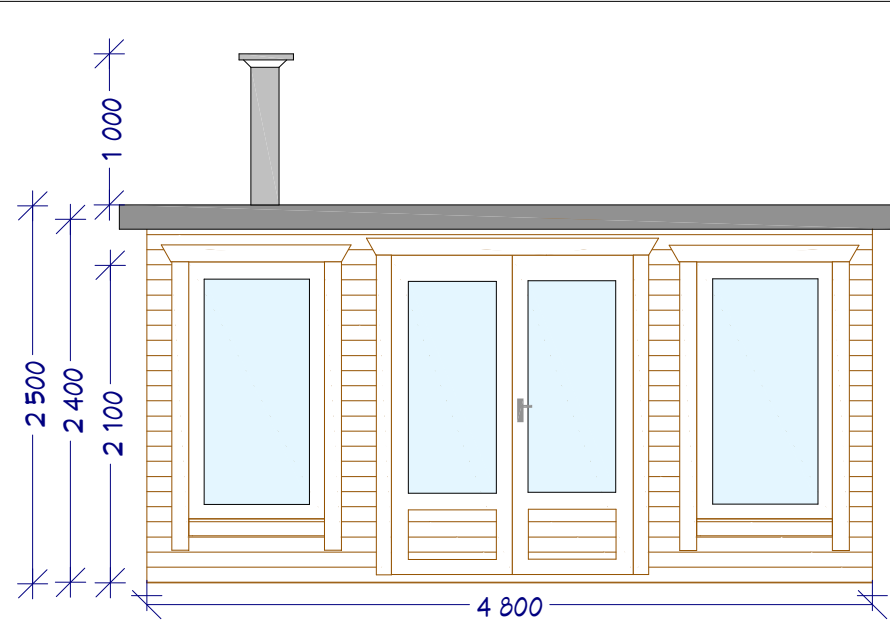


PROPOSED FRONT ELEVATION
Scale: 1:50

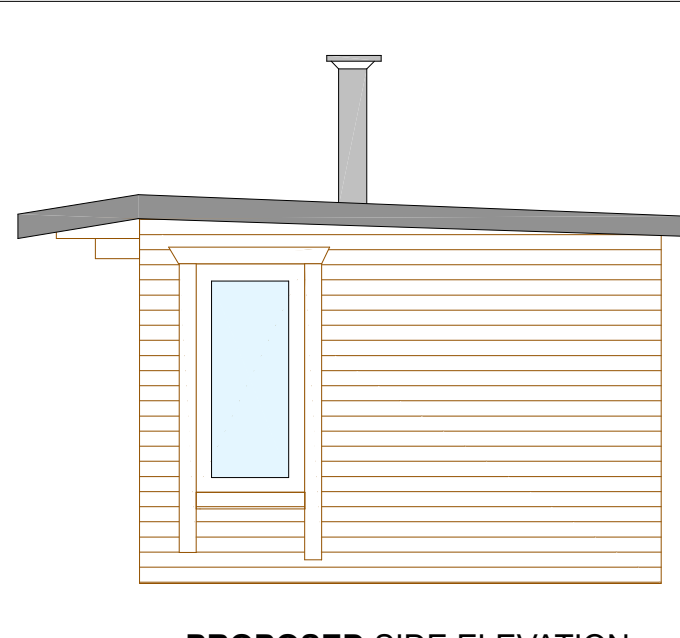

PROPOSED SIDE ELEVATION
Scale: 1:50

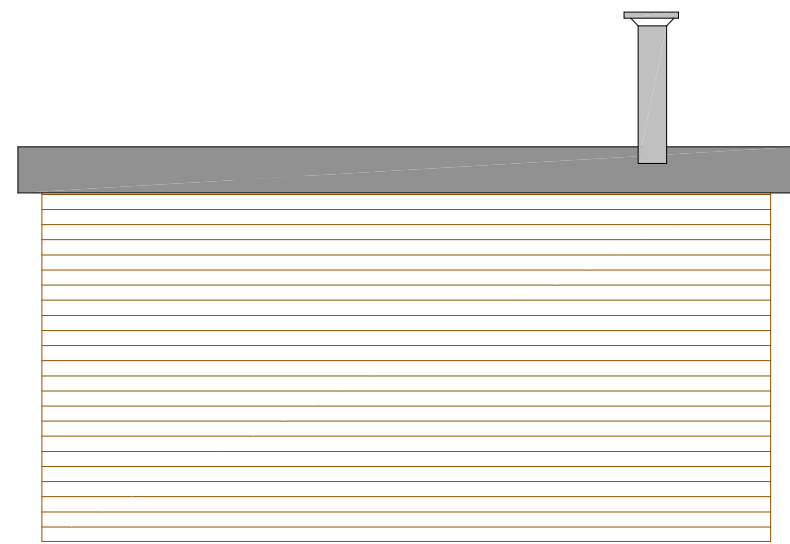

PROPOSED REAR ELEVATION
Scale: 1:50

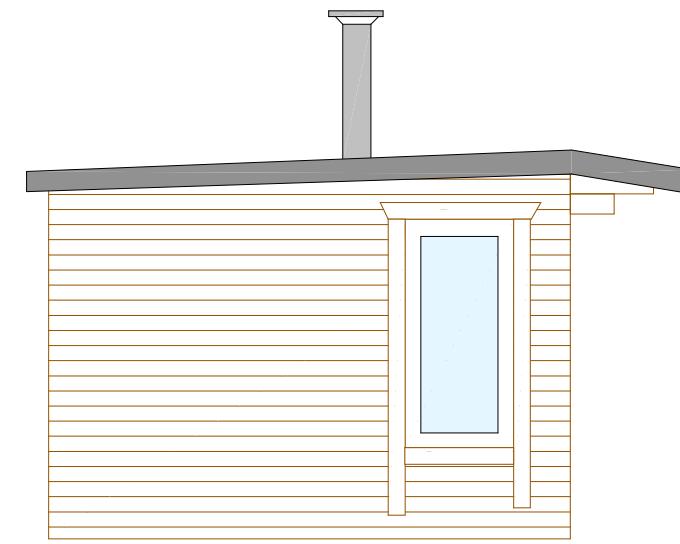

PROPOSED SIDE ELEVATION
Scale: 1:50

13 CAMELIA GROVE, FAIR OAK, EASTLEIGH, SO50 7GZ




Photo of Actual Cabin
Front Elevation
Scale: NTS




Photo of Actual Cabin
Side Elevation
Scale: NTS



Photo of Actual Cabin - Front Elevation
Scale: NTS

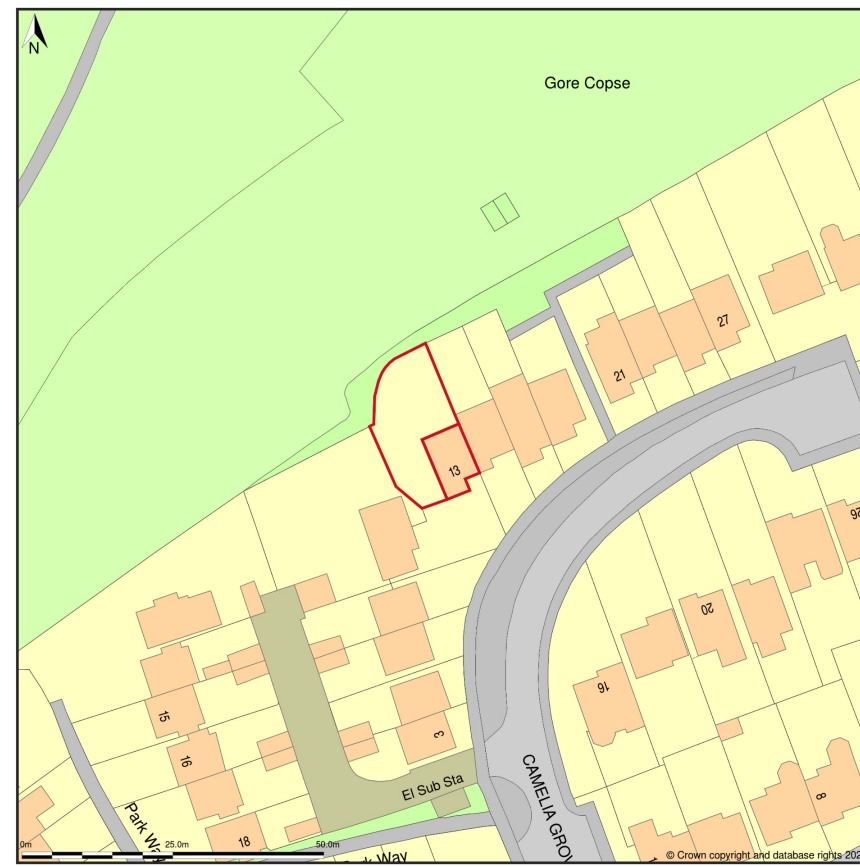


LOCATION PLAN
1:1250

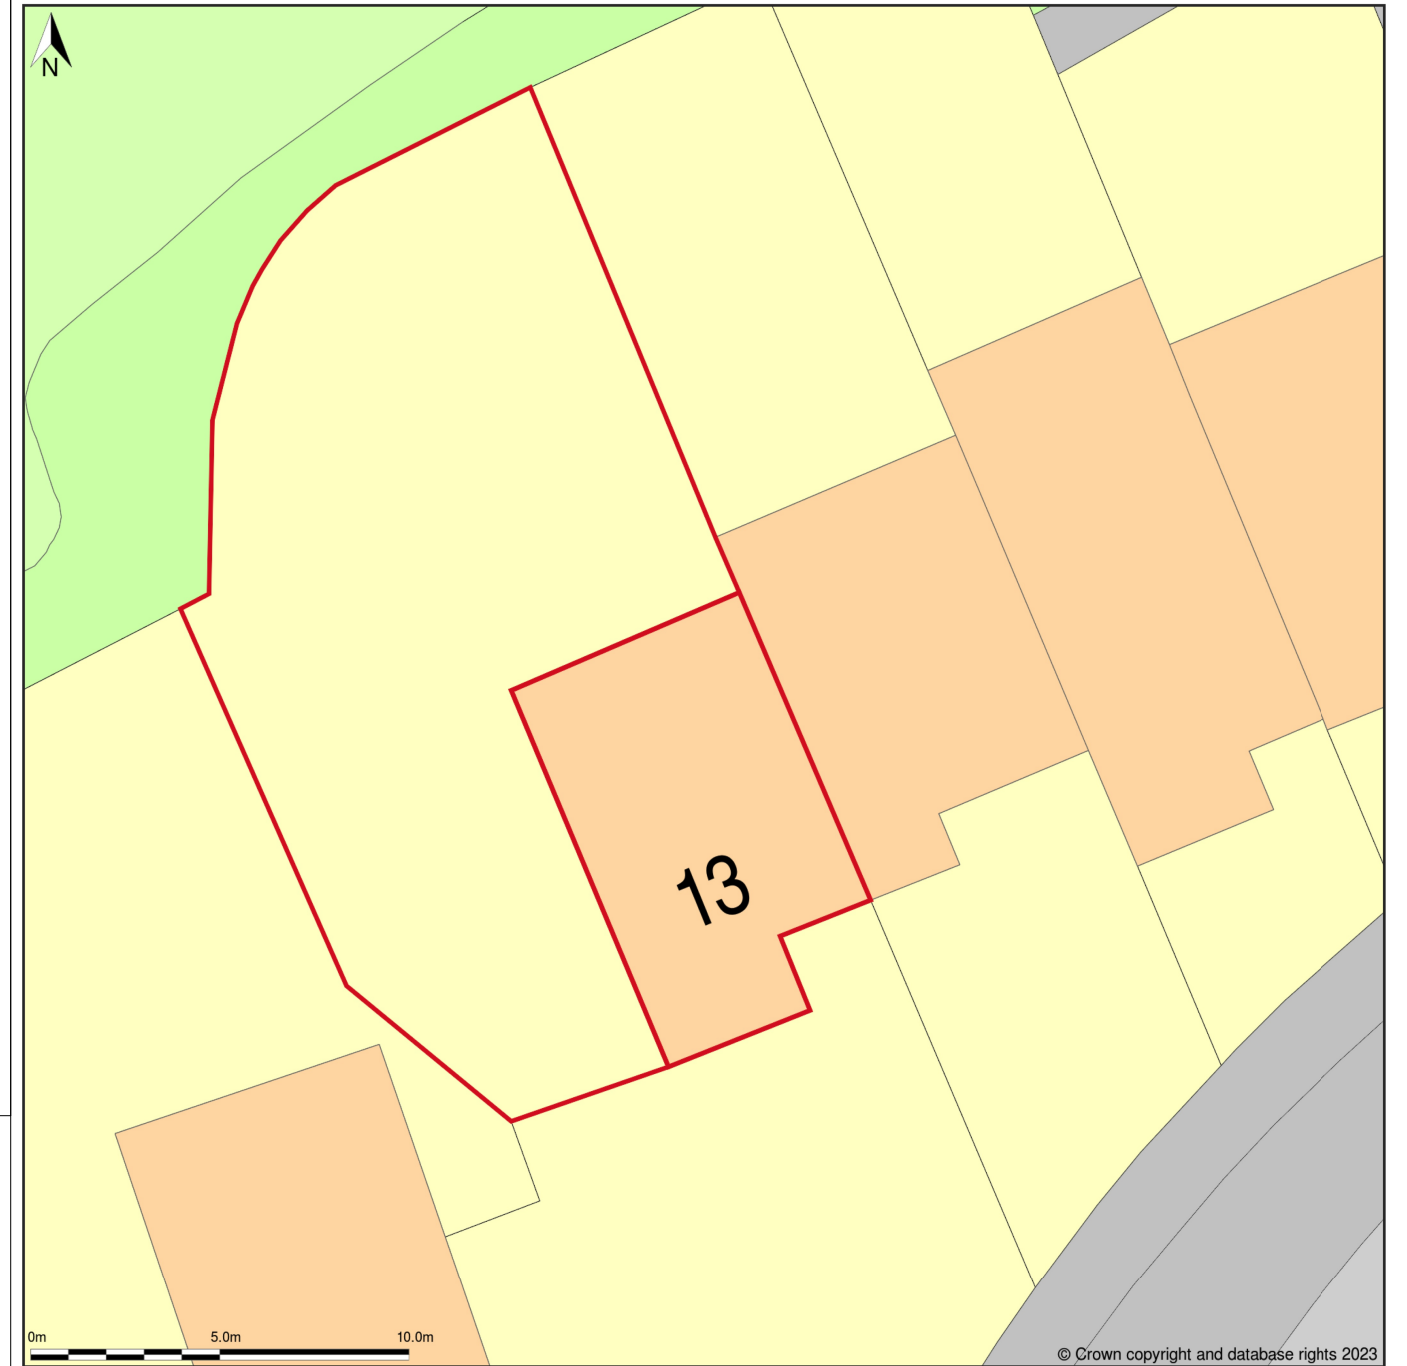

BLOCK / SITE PLAN
1:200



13, Camelia Grove, Fair Oak, Hampshire, SO50 7GZ

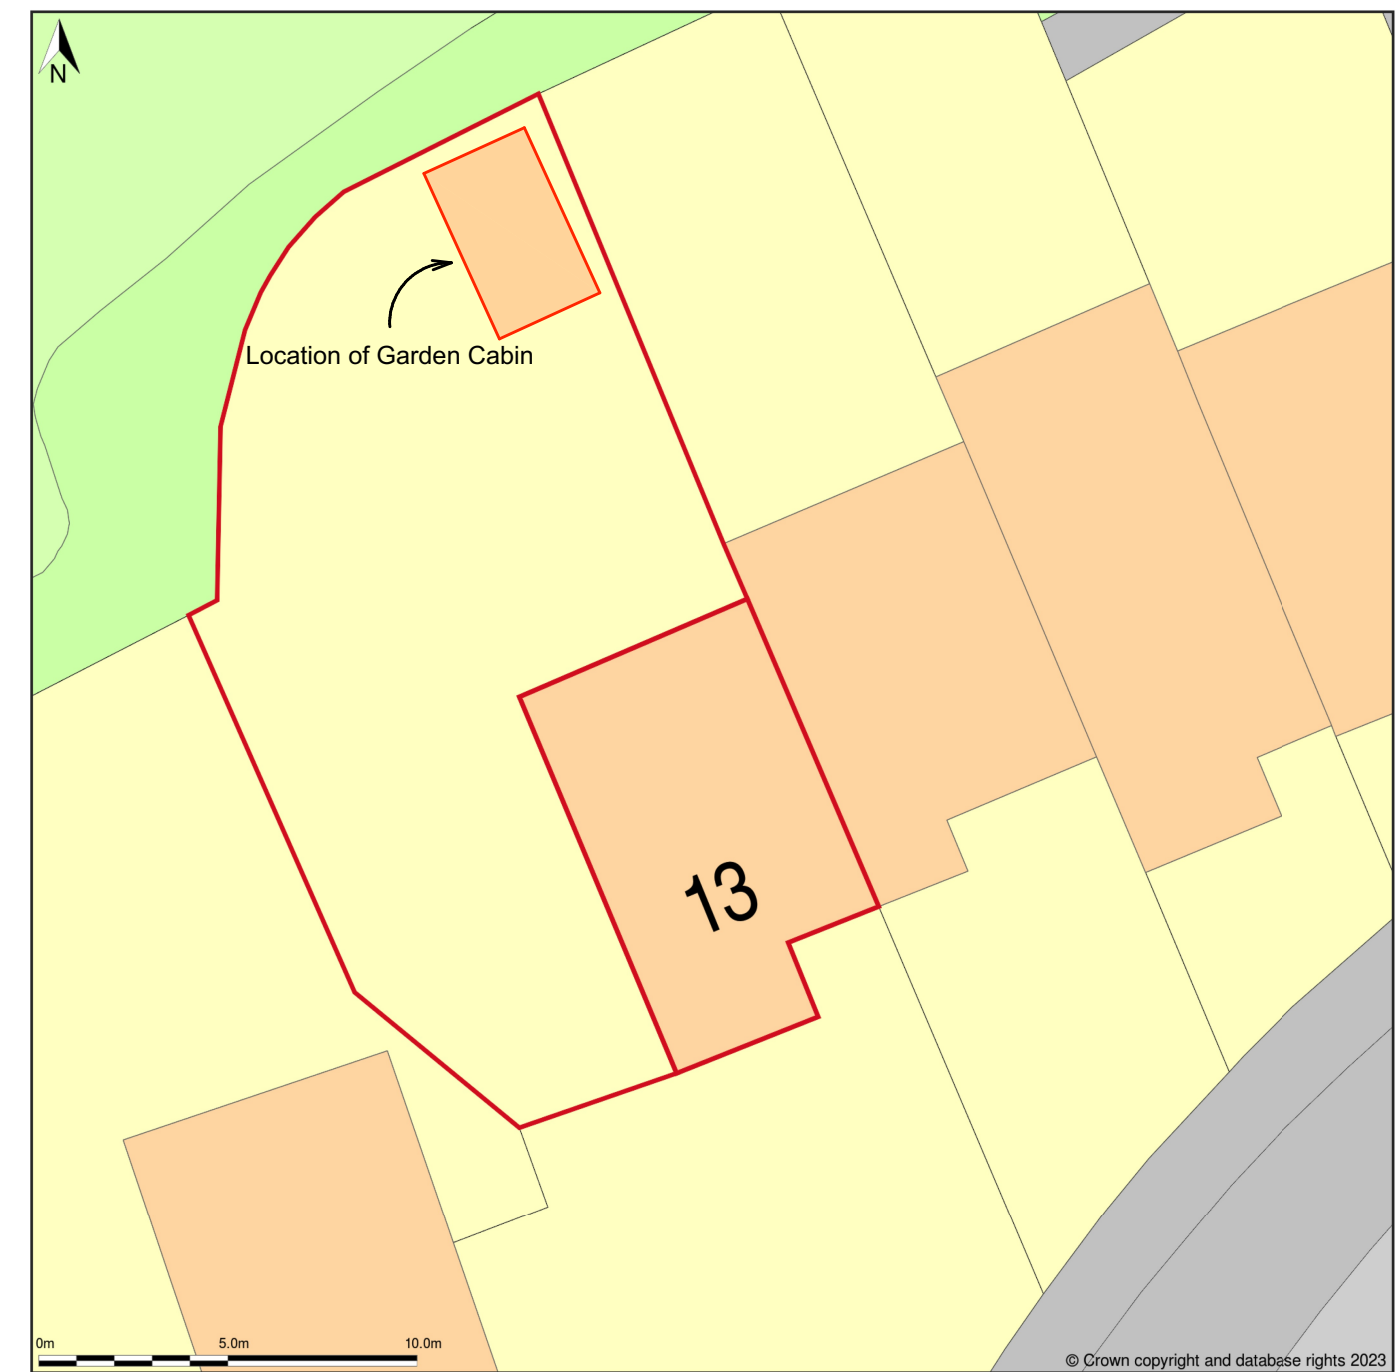

PROPOSED BLOCK / SITE PLAN
1:200

NOTES:

- * New garden cabin sited at rear of garden, as per site plan
- * Base - dug down to lower overall height and to be below level of existing lawn (to keep overall height as low as possible)
- * 3' x 2' dense concrete flag base sitting on leveled flagging sand to 10mm depth, atop a compacted 200mm thick hardcore base, atop leveled ground to allow natural drainage for rain

 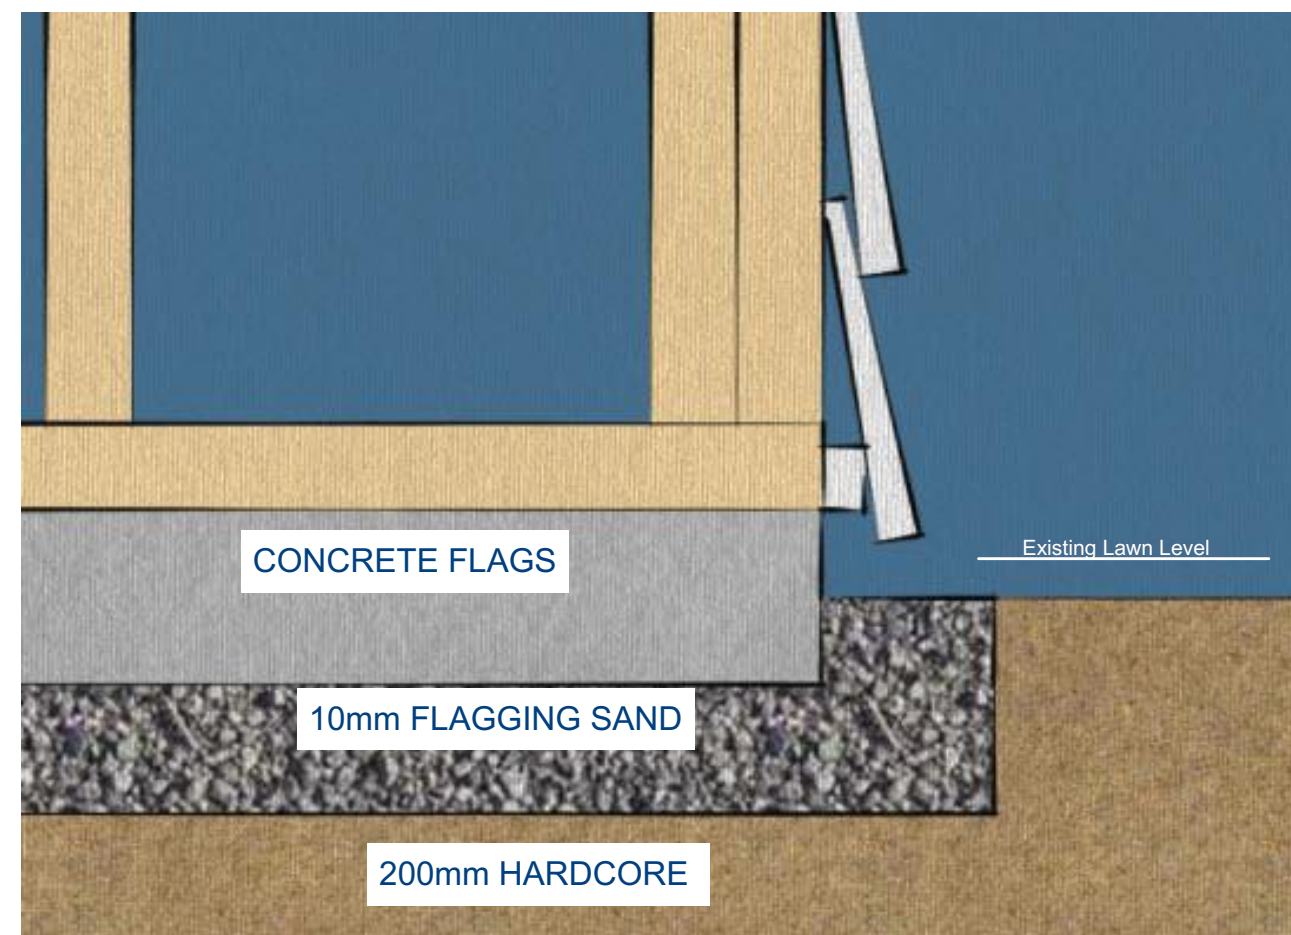

DRAWINGS PROVIDED BY:		DATE: Feb/2023
 Architecture & Design UK UK ENGLAND UK e: architech.design@yahoo.com		SCALE: 1:100 unless otherwise stated
SHEET TITLE:	Planning Drawings	SIZE: A1
PROJECT DESCRIPTION: Garden Cabin @ 13 CAMELIA GROVE, FAIR OAK, EASTLEIGH, SO50 7GZ		REV: A
CLIENT/S:	Mr Darren Fitzpatrick	SHEET:
DRAWN BY:	FD: JAB/LS/RE/CP/NB	S-1
AMD:		

IMPORTANT: Copyright of Architecture & Design Services; All Rights Reserved. DO NOT SCALE FROM THESE DRAWINGS. Sizes may be different on site and should be checked thoroughly prior to commencing works.

Any discrepancies must be notified to the architectural designer / engineer as calculations may need to be amended. These drawings, calculations, etc are based upon data provided by the client &/or other parties and whilst the information contained herein is to the best of our knowledge true and accurate, we specifically exclude any liability for errors or omissions arising therefrom.

Details, sizes & measurements, practices and principles should always be verified as to accuracy and suitability for the required purpose of use. All building and materials/products must meet the current Building Regulations (as amended) and British Standards (as amended).

All calculations are based upon data provided by the client and whilst the information contained herein is to the best of our knowledge true and accurate, we specifically exclude any liability for errors or omissions arising therefrom. These drawings have been prepared without the benefit of intrusive investigation and all should be validated by the contractor upon starting works. Any discrepancies should be brought to the attention of the designer for clarification. Details, practices and principles should be verified as to accuracy and suitability for the required purpose of use. No works should be started on site until all required approvals are received.