


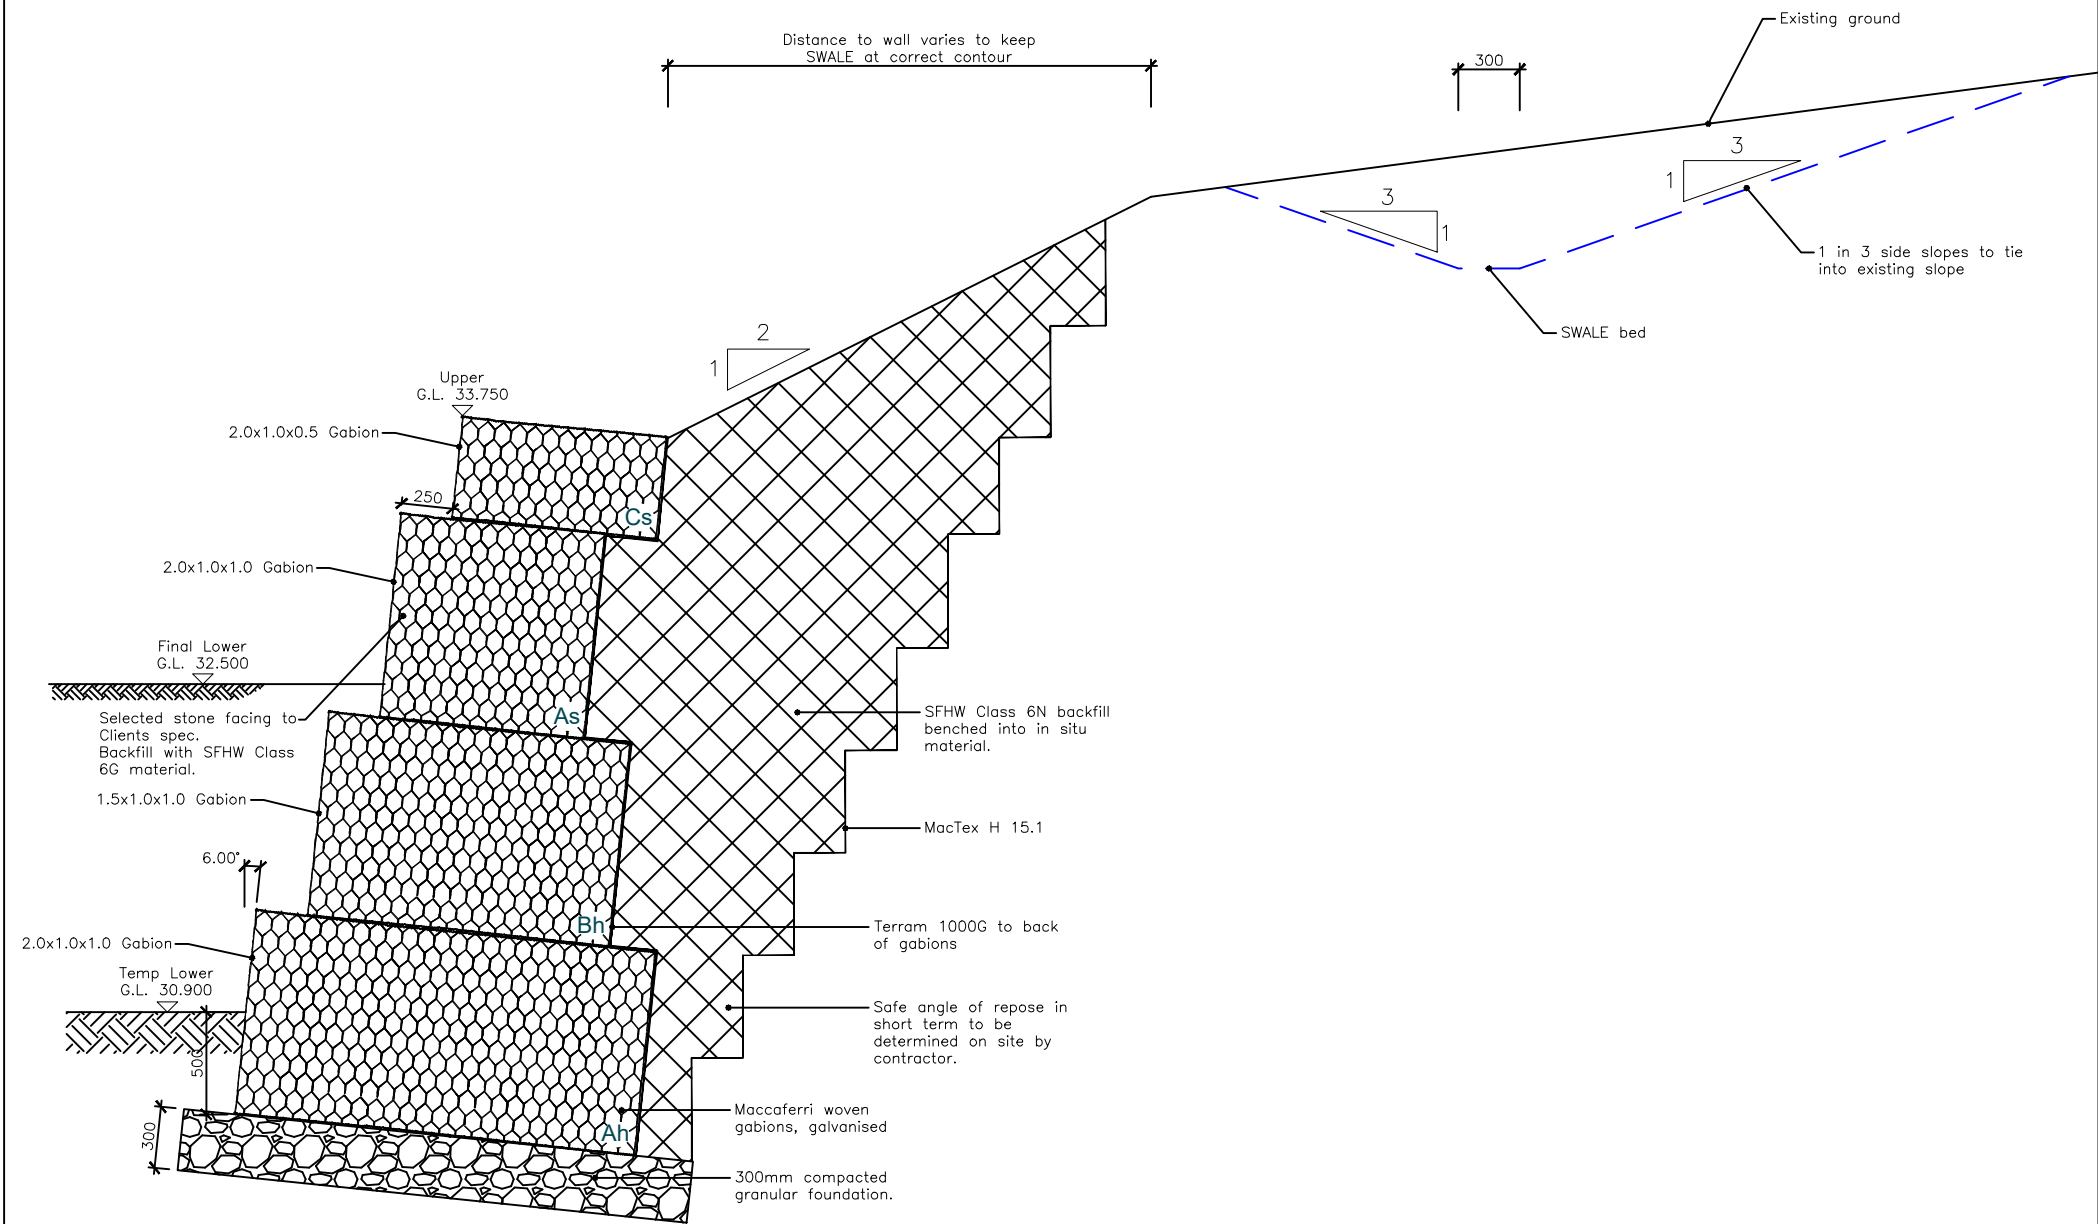

SWALE and Retaining Wall Section

REV. No.	DATE	DESCRIPTION	DRAWN	CHECKED		
Client			MJA CONSULTING CIVIL & STRUCTURAL ENGINEERS Ipsum Court, 24 The Quadrant, Abingdon Science Park, Abingdon Oxon, OX14 3YS Tel: 01235 555173 Email: mail@mjaconsulting.co.uk 			
Project Boorley Green Gateway						
Title			Scale: NTS		Status: CONSTRUCTION	
SWALE and Retaining Wall Detail			Drawn: JS	Project Engineer: AMC	MJA Project No: 6663	Date: 31.03.23
			Drawing Number: 6663-MJA-SW-XX-DR-C-205			