



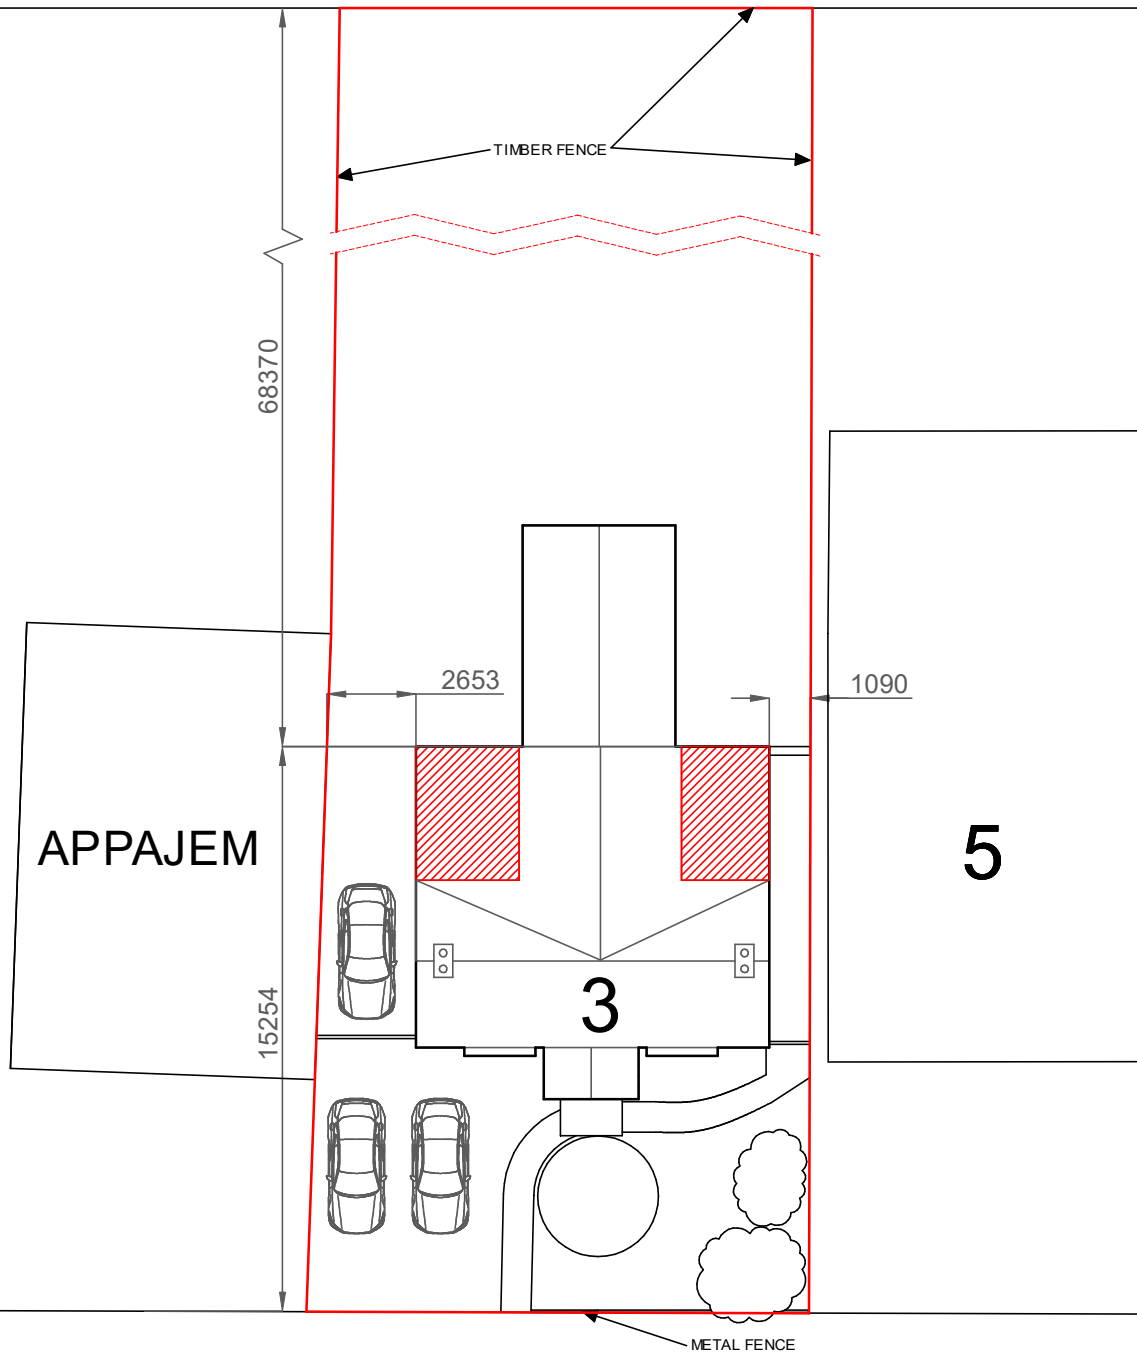


OATLANDS ROAD

RAVENS CROFT
WAY

 

SCALE 1:200

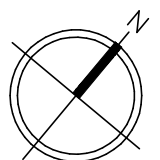

DRAWN: A. WATSON		REVISION: B	
SITE: 3 OATLANDS ROAD, BOTLEY, SO322DE		DIMENSIONS IN METRES	
TITLE			
SITE PLAN			
DRG No.		02	A4
SCALE 1:200	DO NOT SCALE		SHEET 1 OF 1