


REV	DATE	DETAILS	DRAWN
A	JAN 23	GARAGE OUTLINE ADDED	GE
B	APR 23	GARAGE FLANK ELEVATIONS ADDED	GE


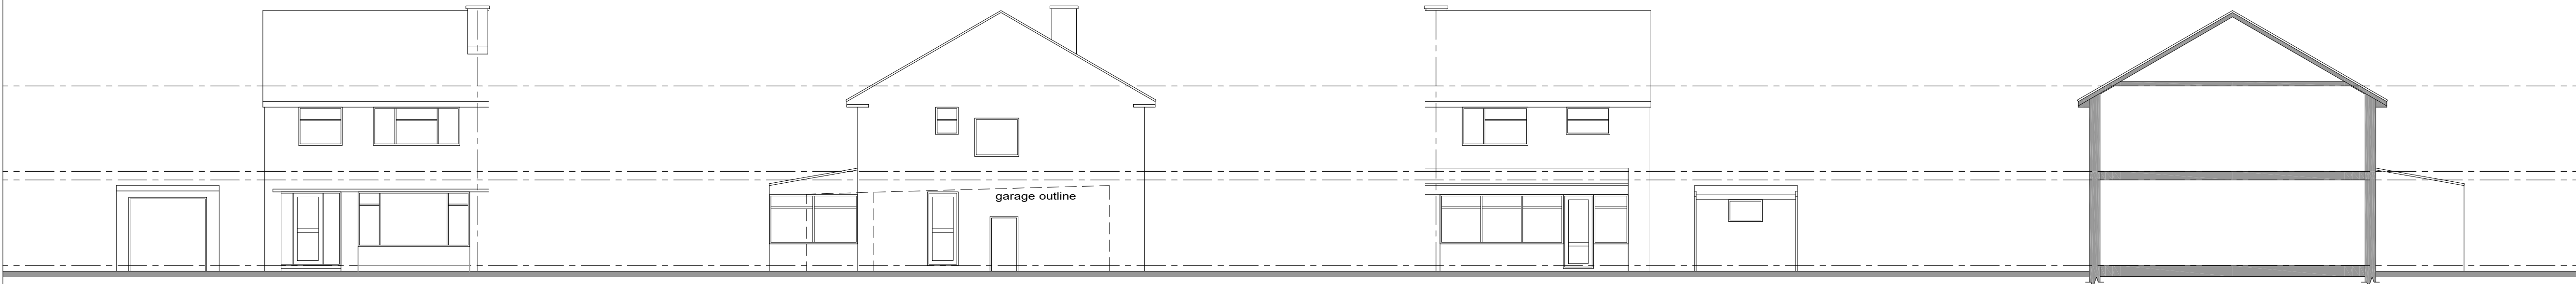


FRONT ELEVATION
(1:100 SCALE)

FLANK ELEVATION
(1:100 SCALE)


REAR ELEVATION
(1:100 SCALE)

SECTION / FLANK ELEVATION
(1:100 SCALE)

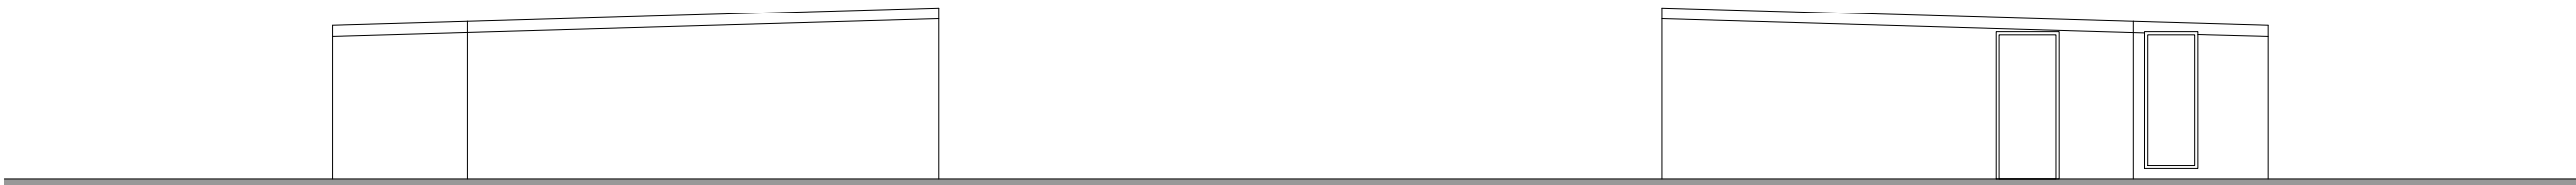
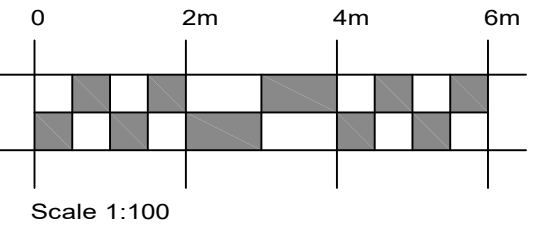


GARAGE FLANK ELEVATION
(1:100 SCALE)


GARAGE FLANK ELEVATION
(1:100 SCALE)

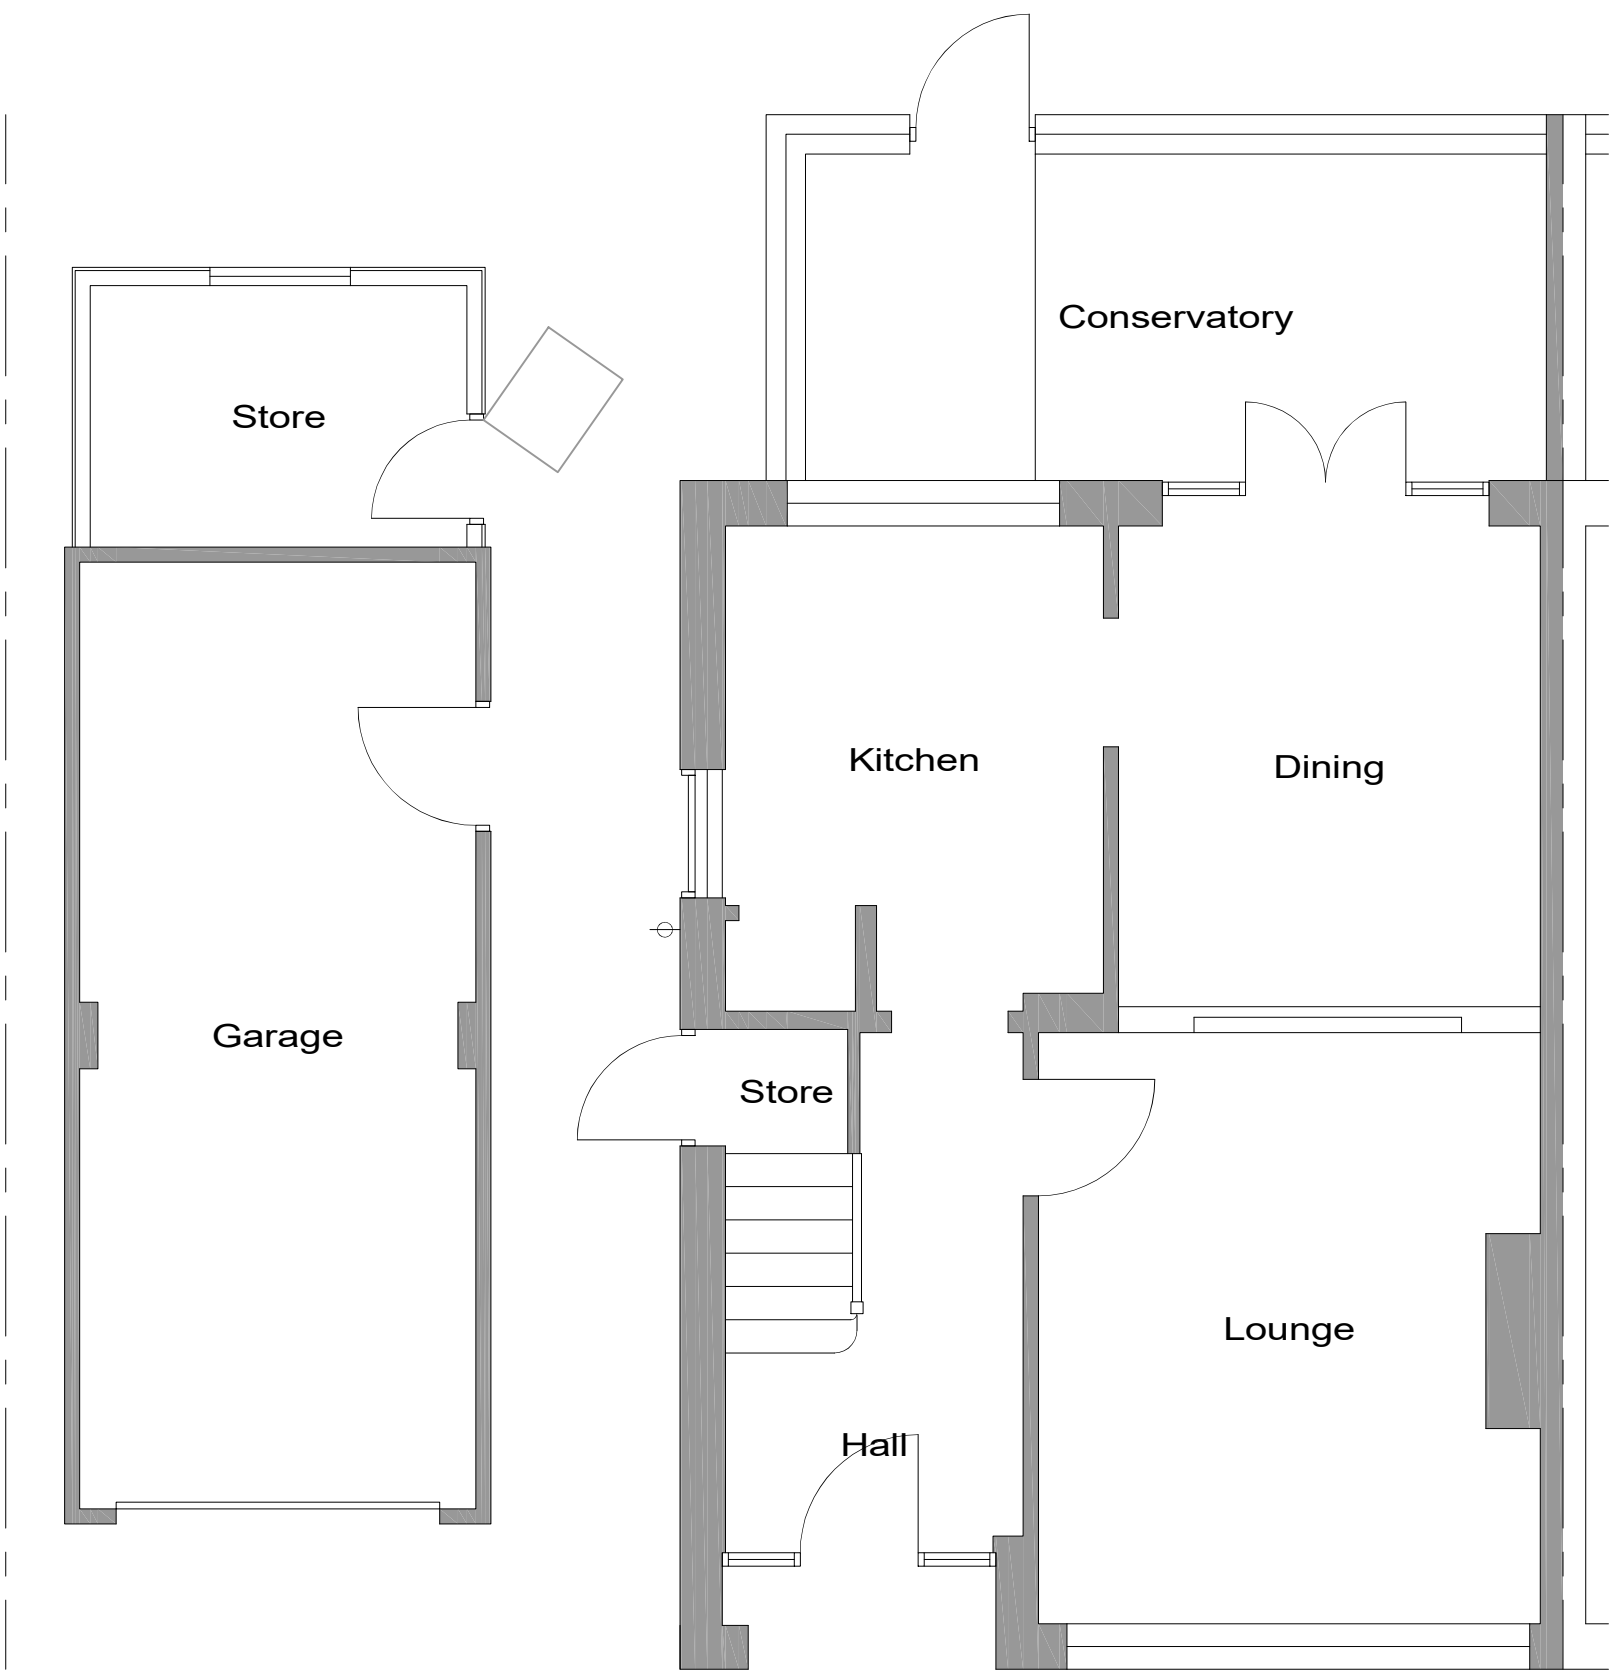


GROUND FLOOR PLAN
(1:50 SCALE)

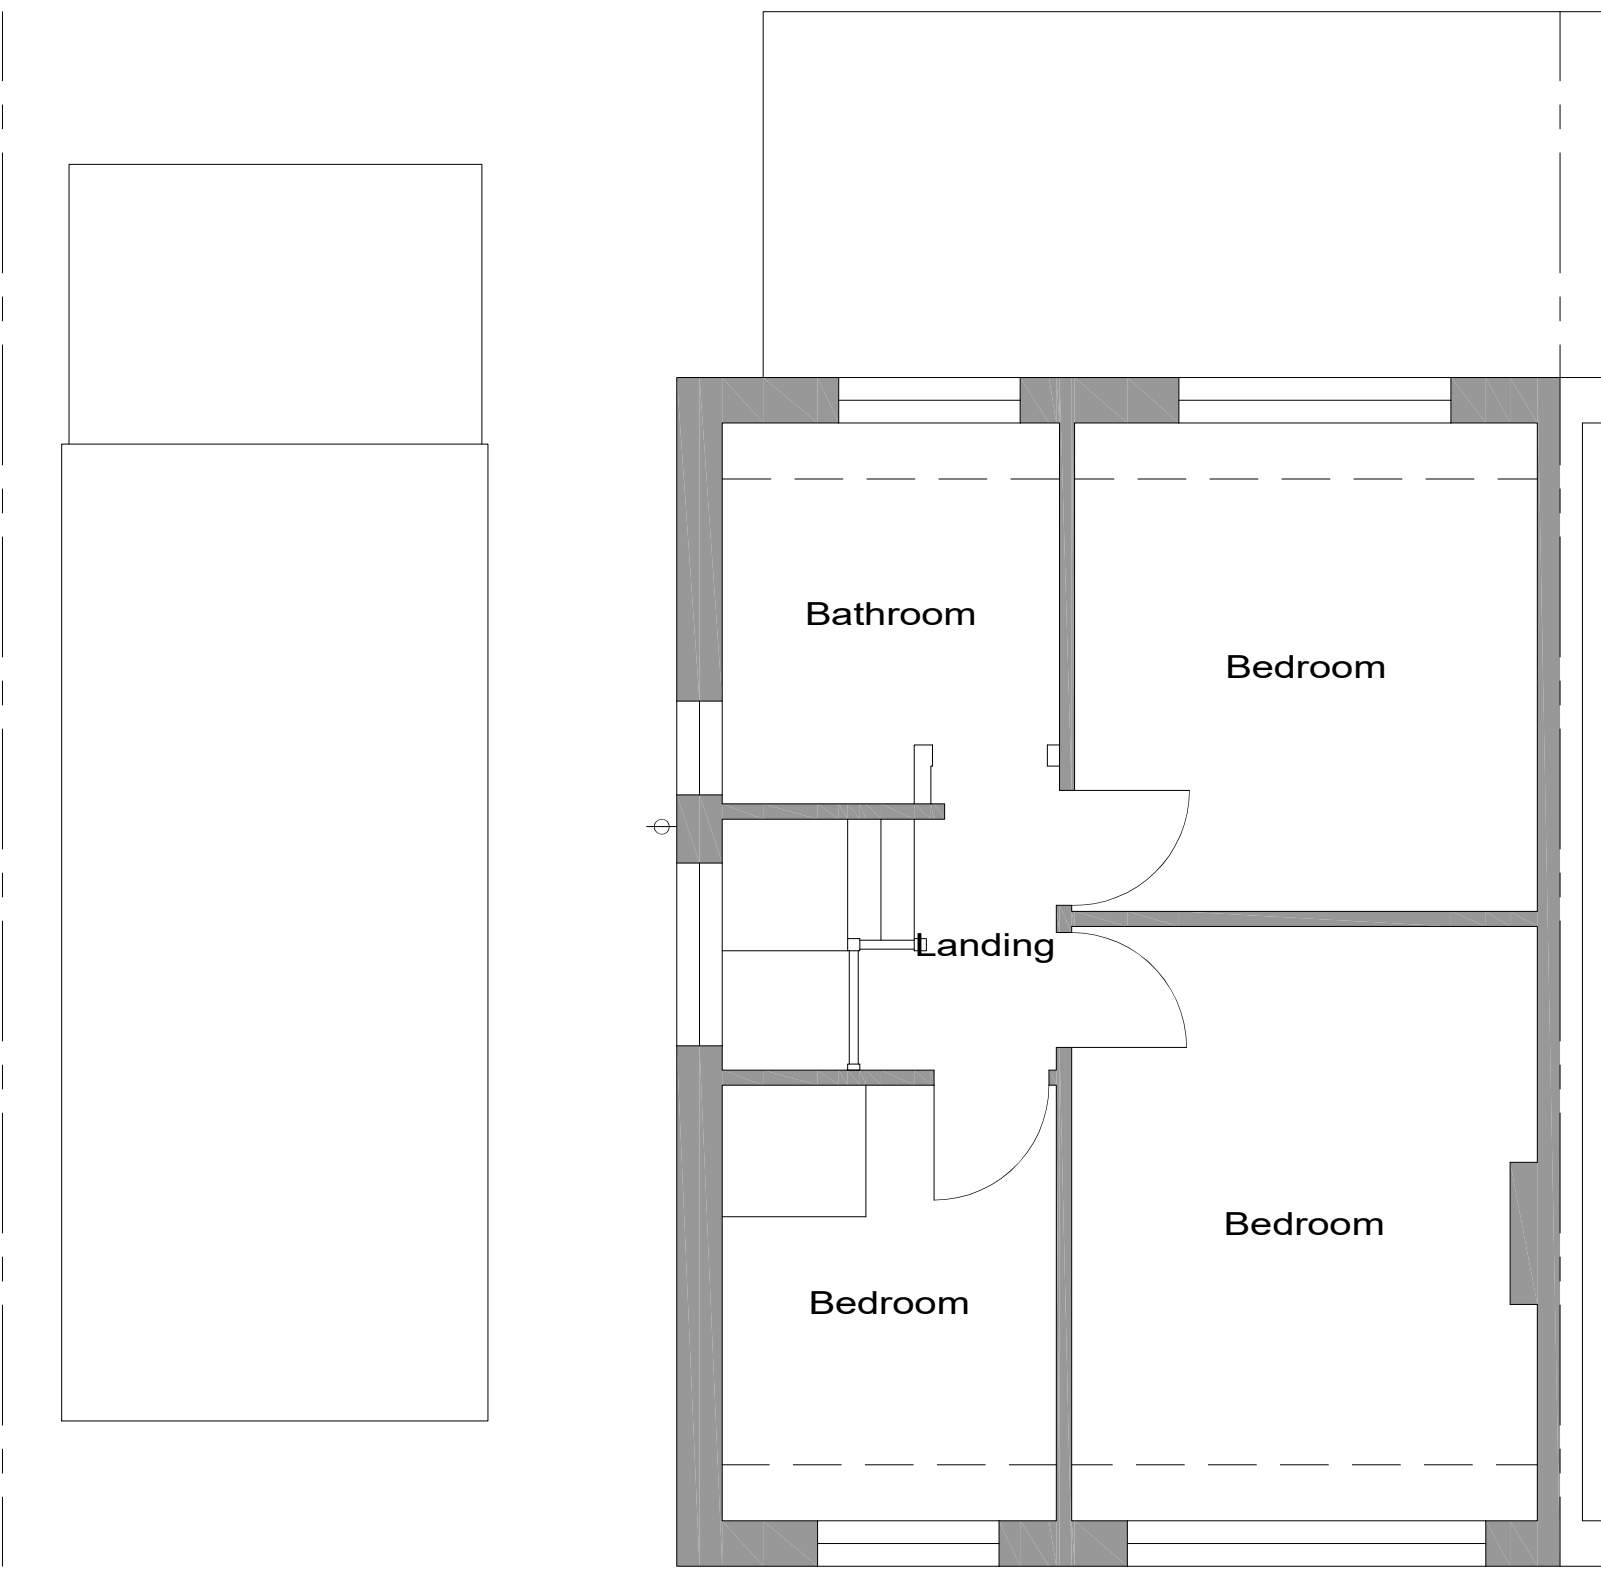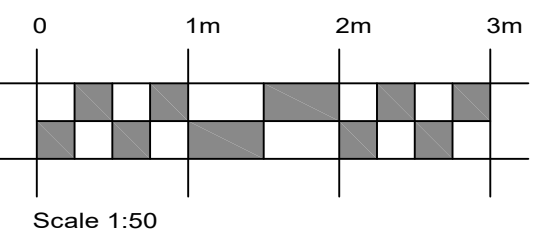

FIRST FLOOR PLAN
(1:50 SCALE)

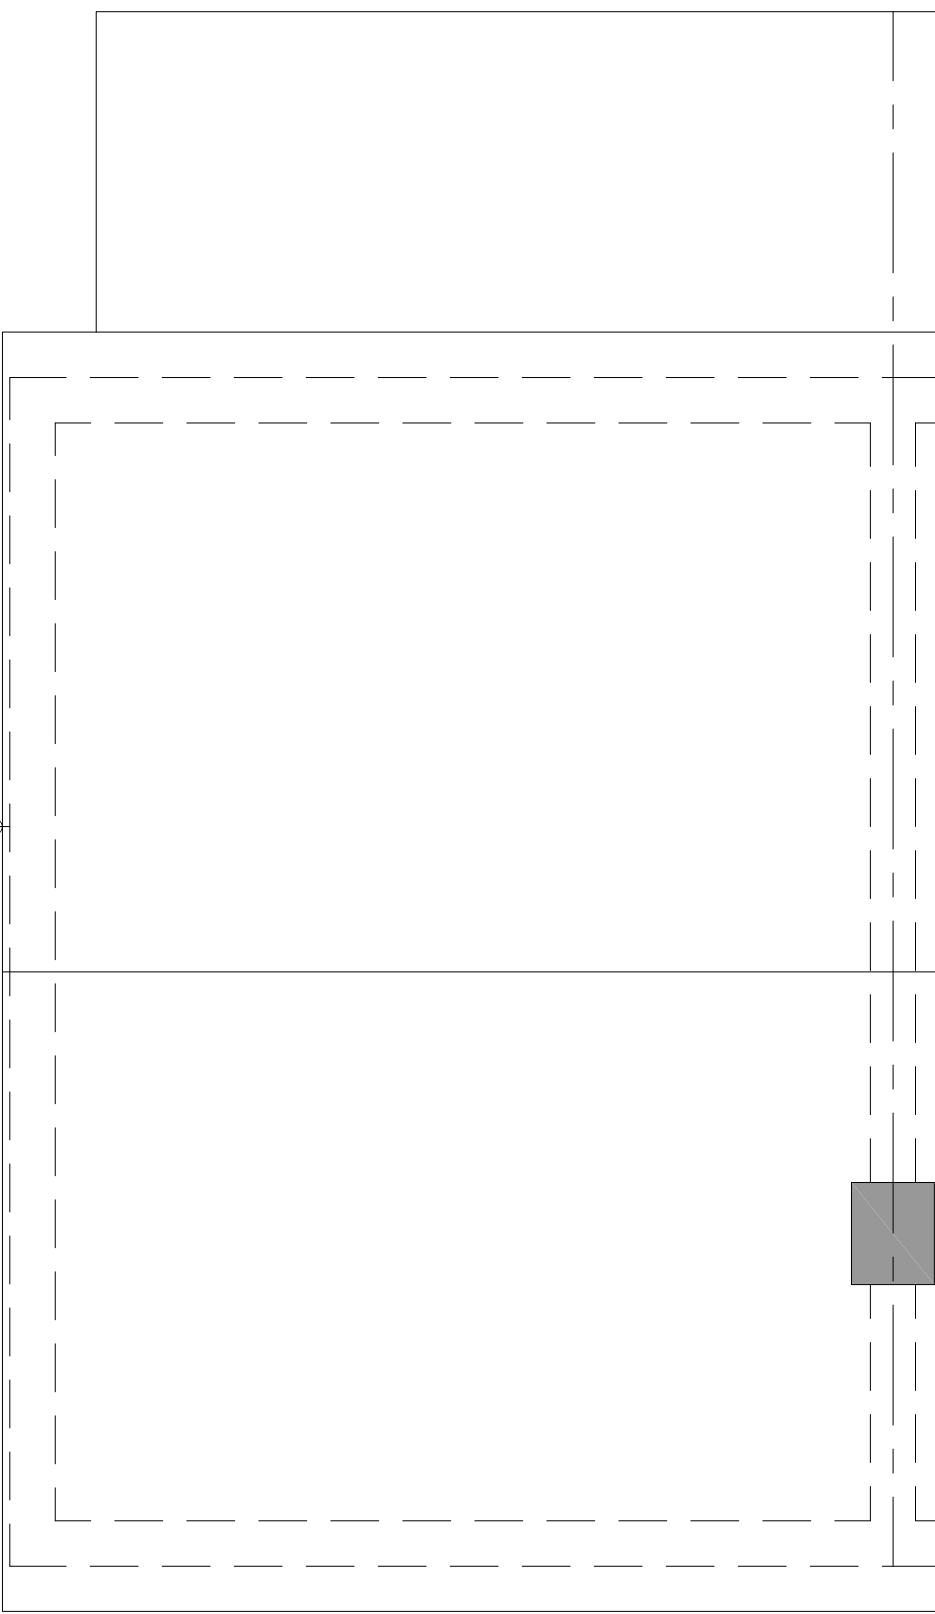

ROOFSCAPE LAYOUT
(1:50 SCALE)

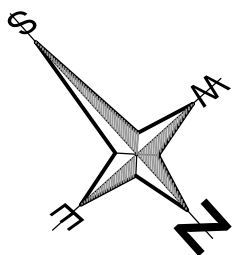

Copyright © 2009 JaGs ArchiTechs. All rights reserved.
Limited reproduction and distribution permitted for the sole
purpose of the construction of this named development only.
Do not scale - refer to figured dimensions only.

PROJECT TITLE: 16 ALLEN ROAD HEDGE END SOUTHAMPTON			
DRAWING TITLE: EXISTING PLANS & ELEVATIONS		SCALE: 1:50 & 1:100 @ A1	
DATE: DECEMBER 2022		DRAWN BY: GE	CHECKED BY: -
DRAWING NO.: 711825/459-001		REV.: B	



46 Lingwood Close, Bassett, Southampton, Hampshire, SO16 7GJ
Tel. 023 8076 7284 E-Mail. admin@jagsarchitects.co.uk
Web. www.jagsarchitects.co.uk
Registered in England Number 8927088