


FRONT ELEVATION
(1:100 SCALE)

FLANK ELEVATION
(1:100 SCALE)

REAR ELEVATION
(1:100 SCALE)


SECTION / FLANK ELEVATION
(1:100 SCALE)

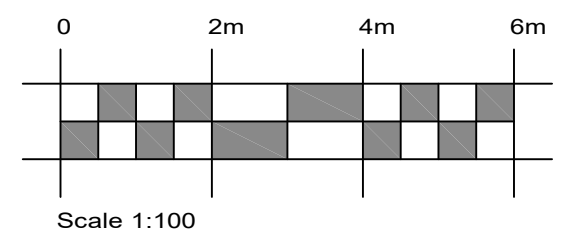




white upvc gutters
and downpipes to
match existing

white upvc fascias
& soffit to match
existing



render to match
existing

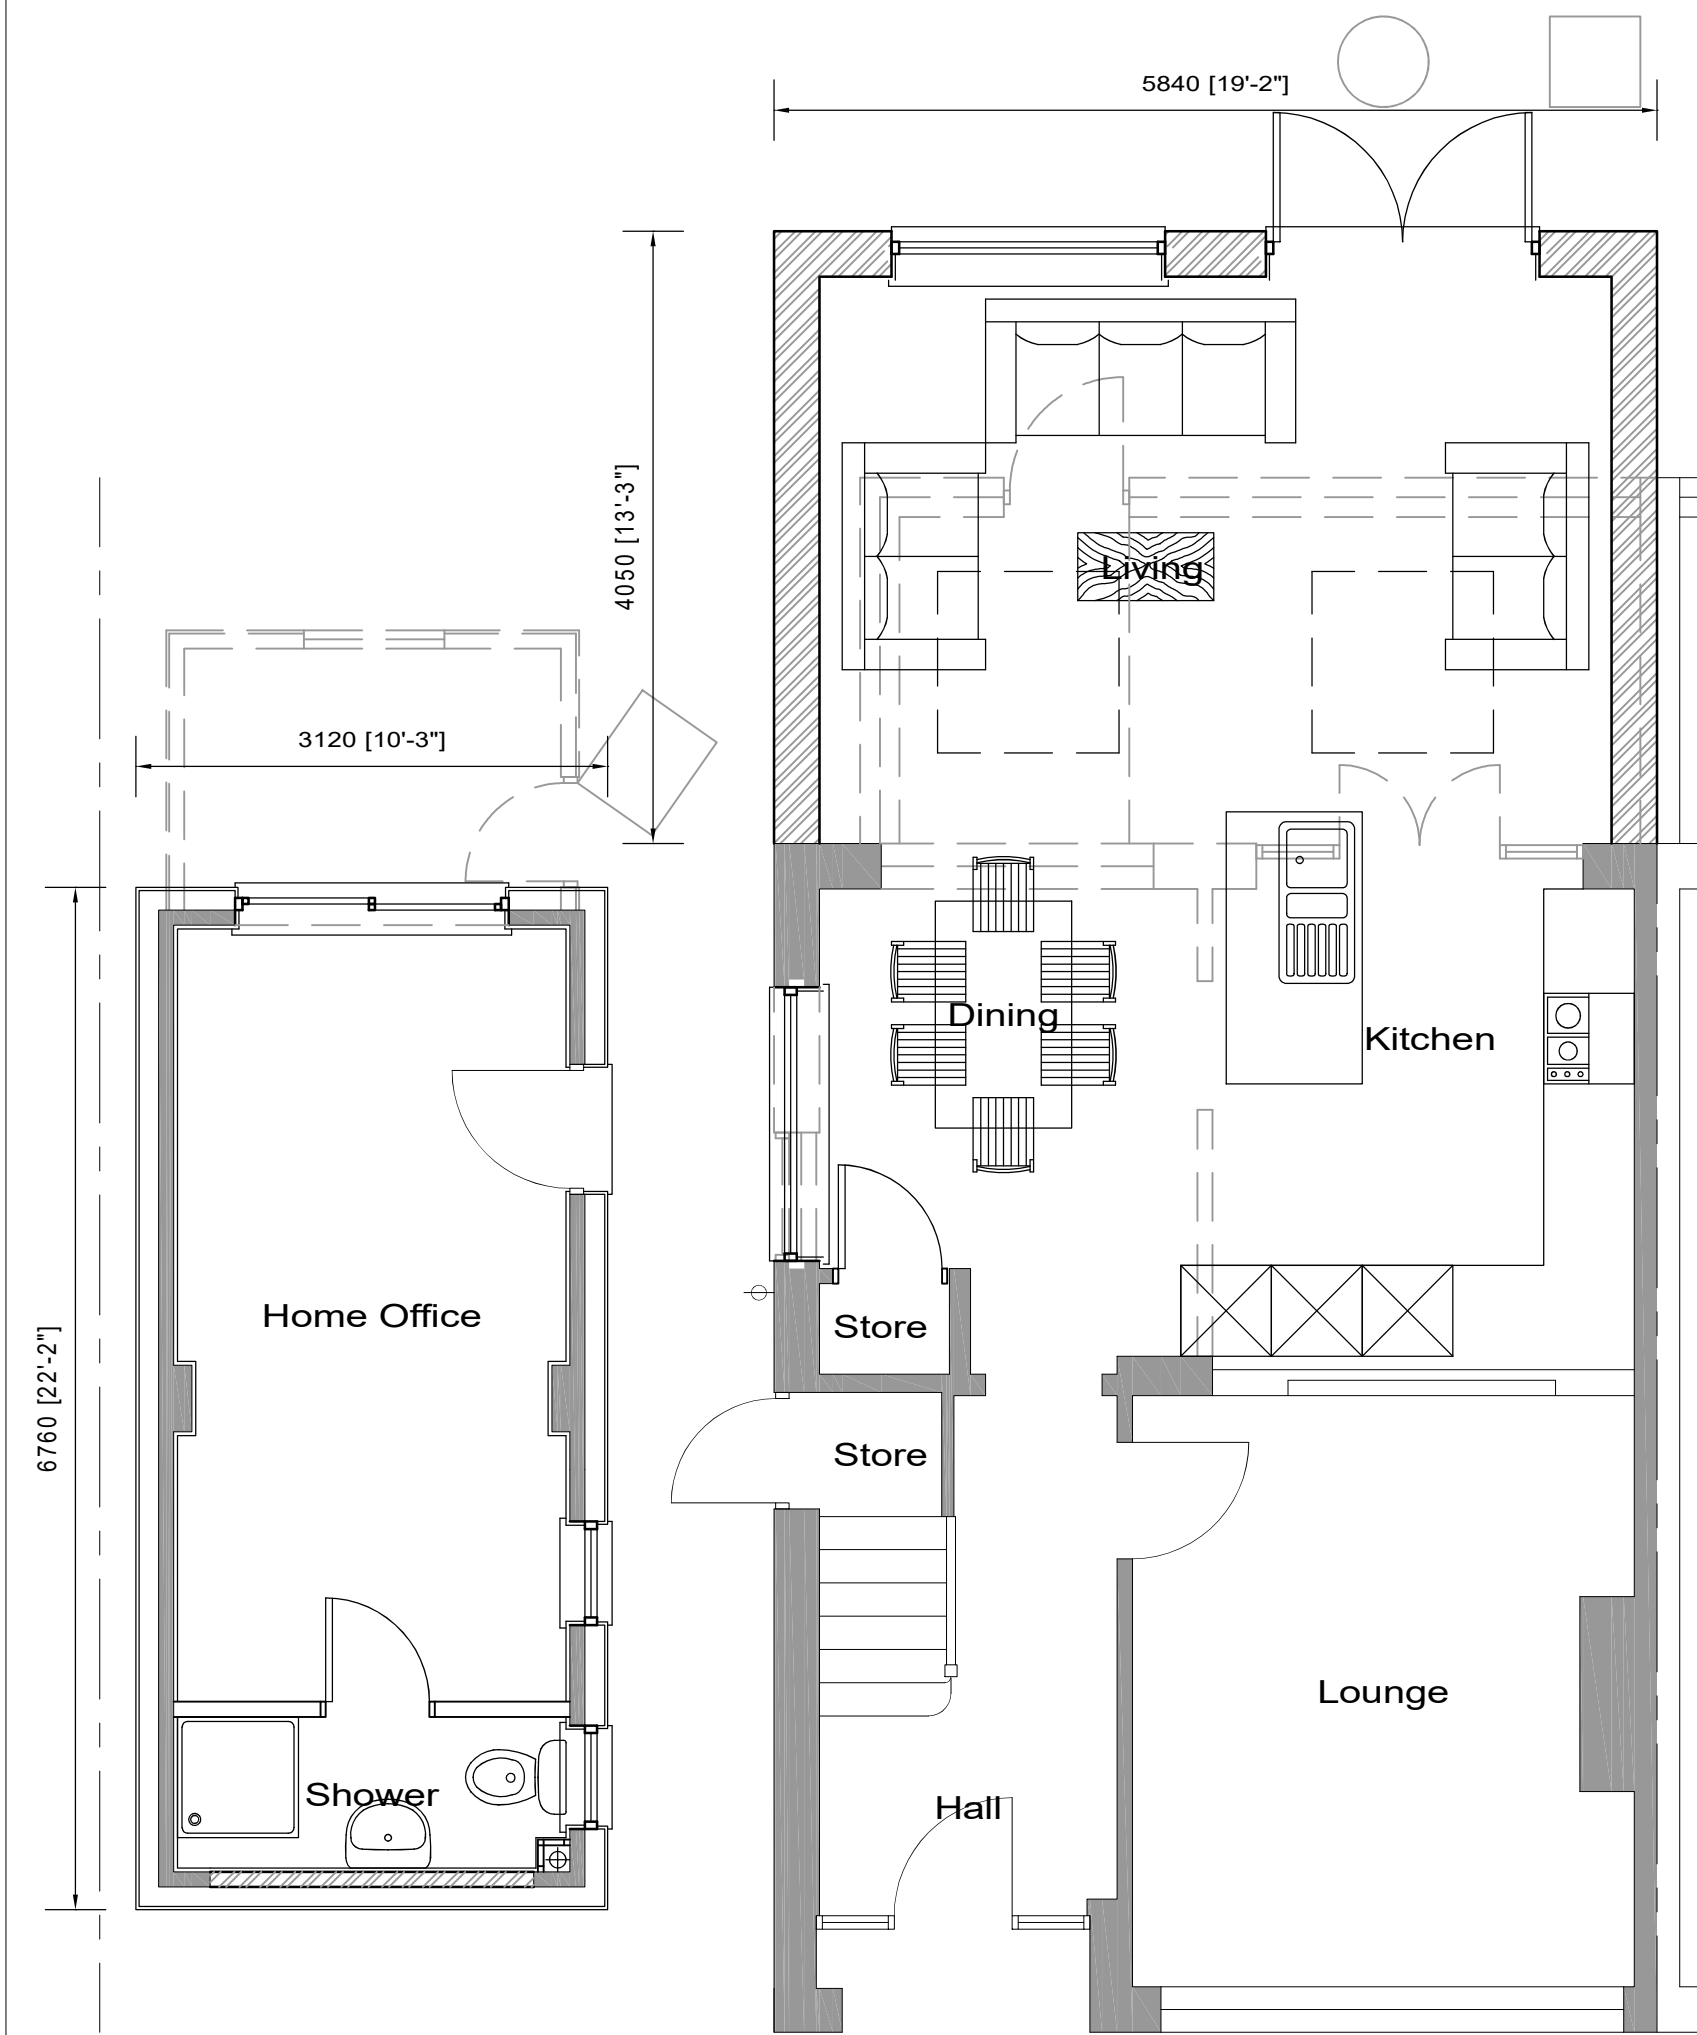


GROUND FLOOR PLAN
(1:50 SCALE)

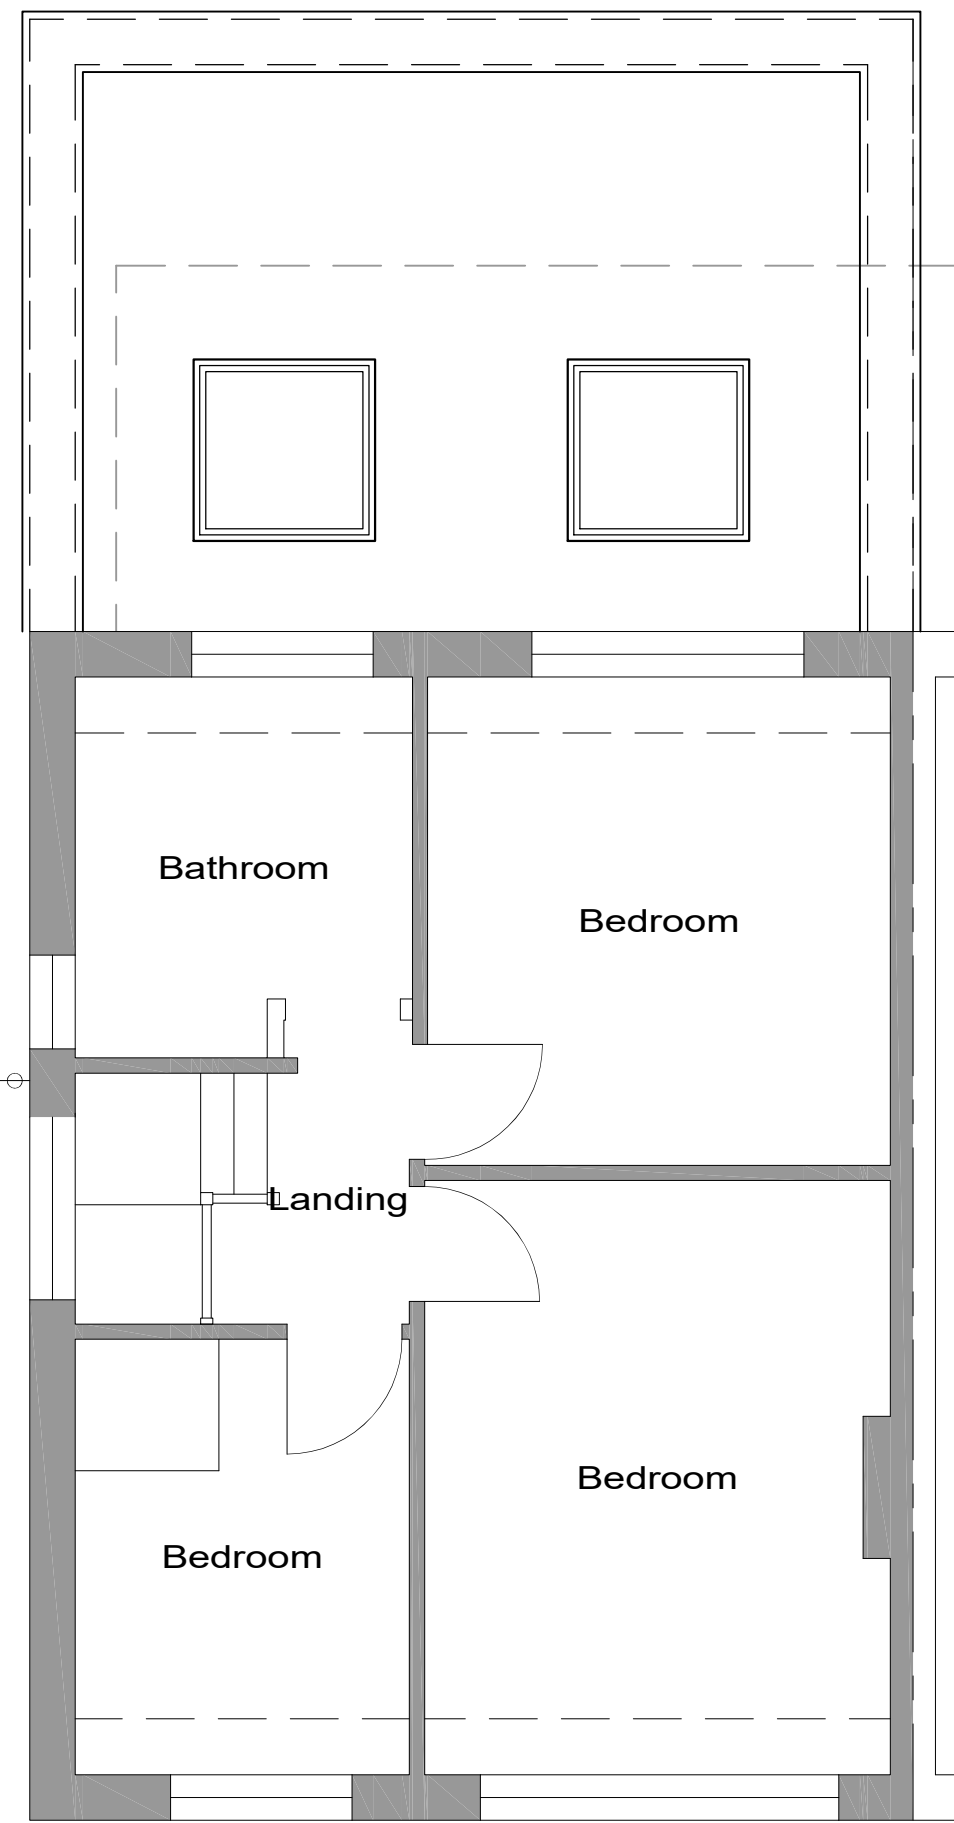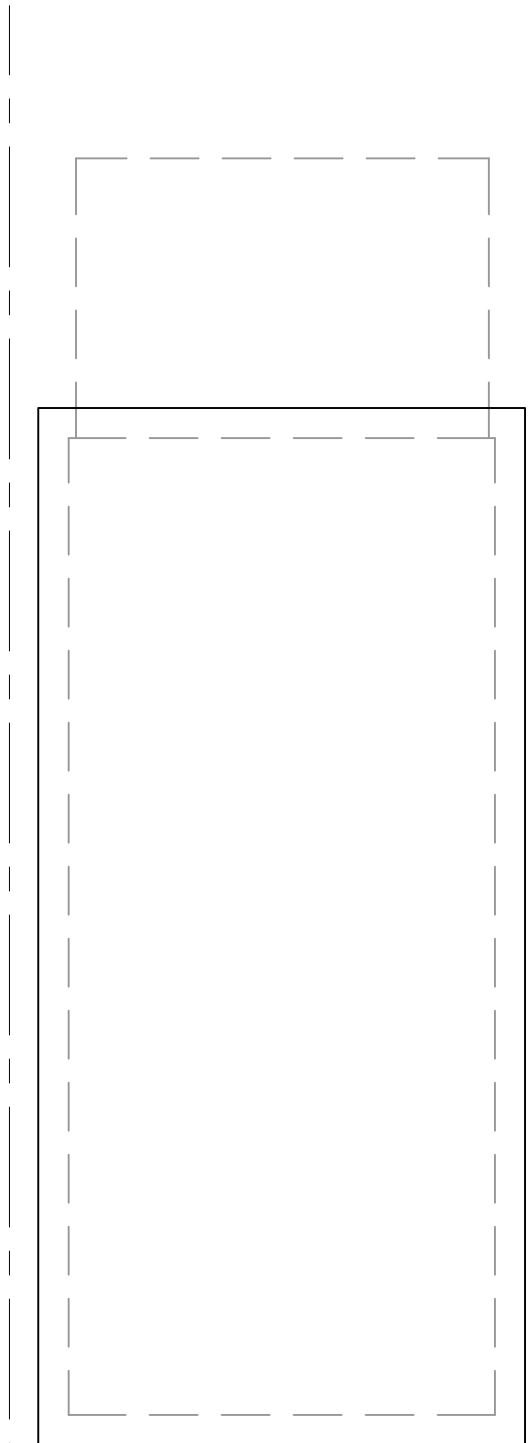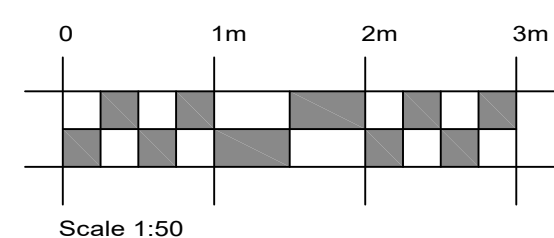

FIRST FLOOR PLAN
(1:50 SCALE)

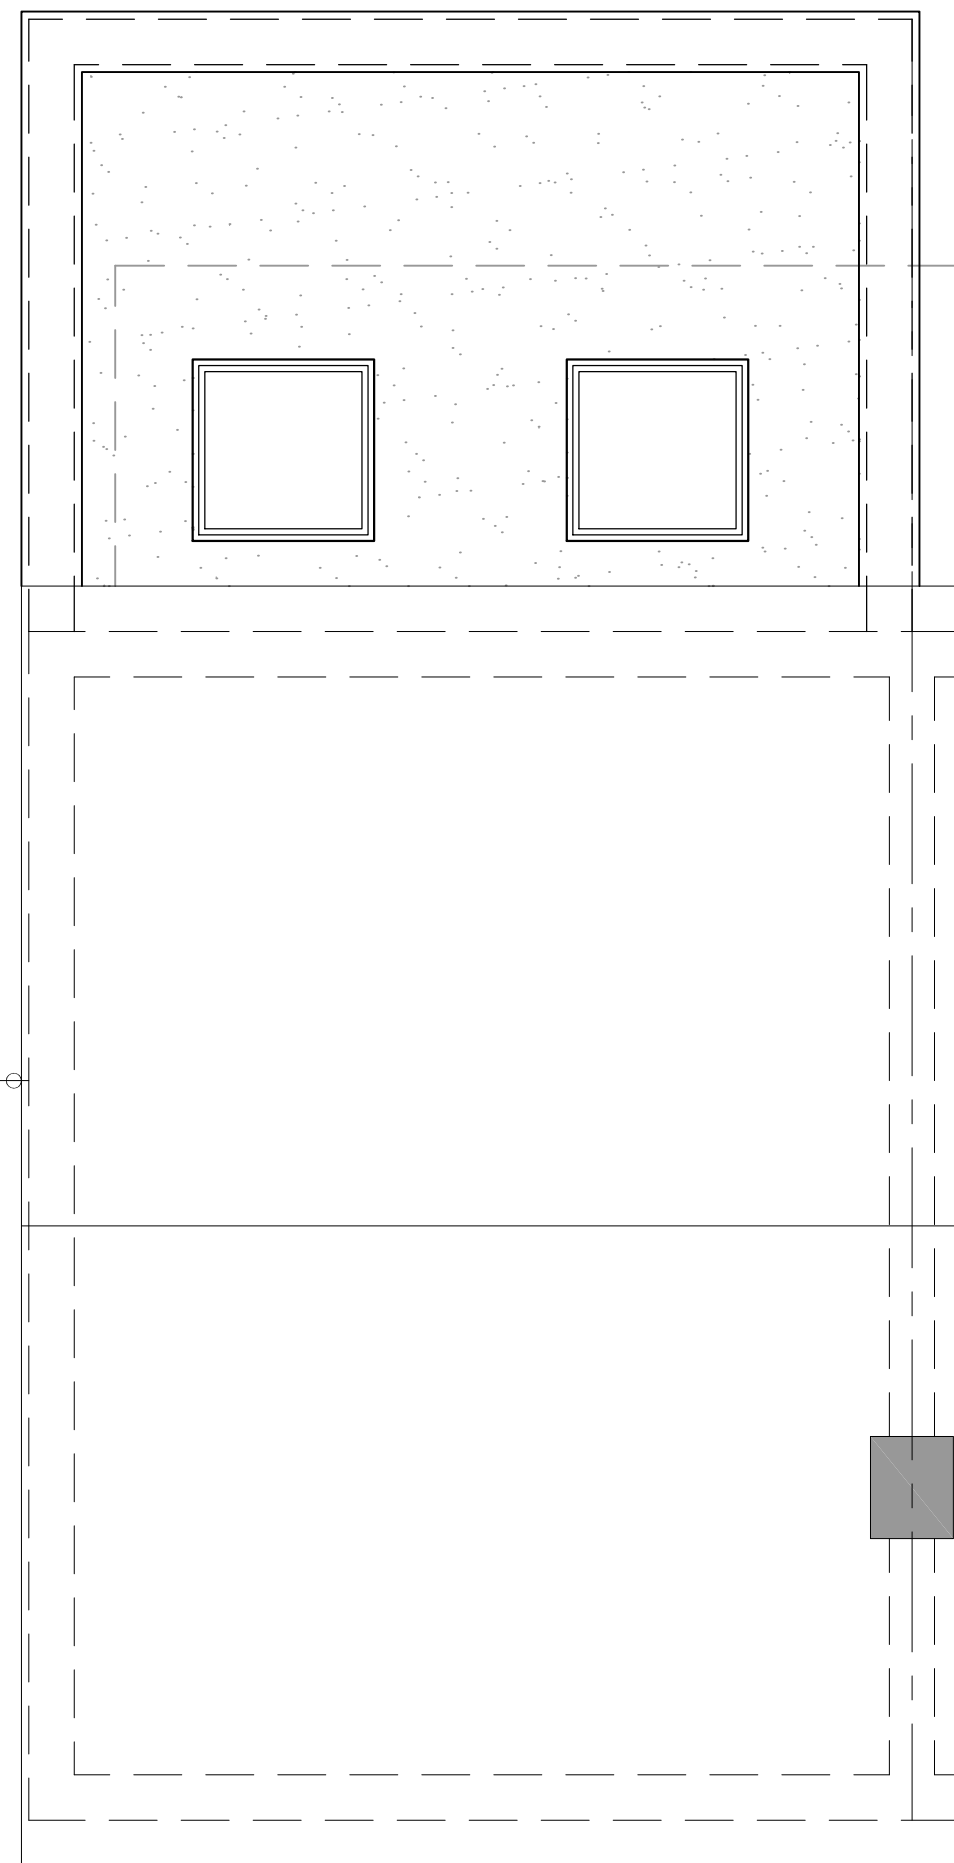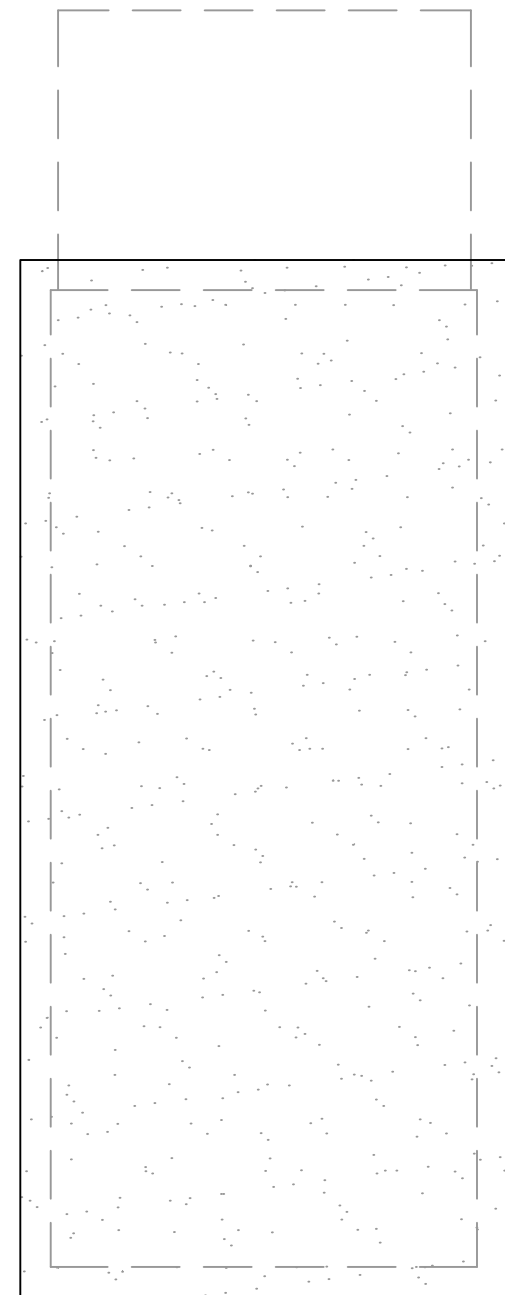


ROOFSCAPE LAYOUT
(1:50 SCALE)

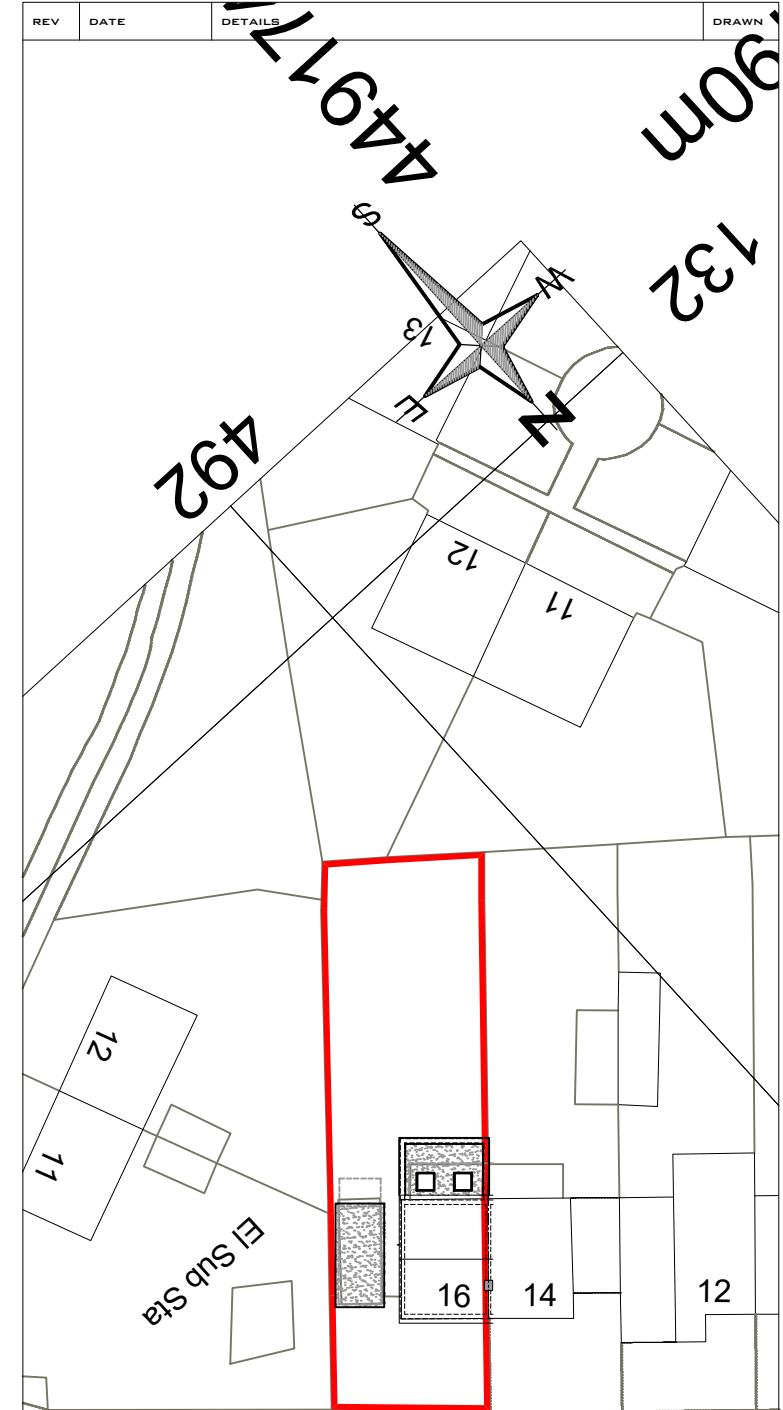

ALLEN ROAD

BLOCK PLAN
(1:500 SCALE)

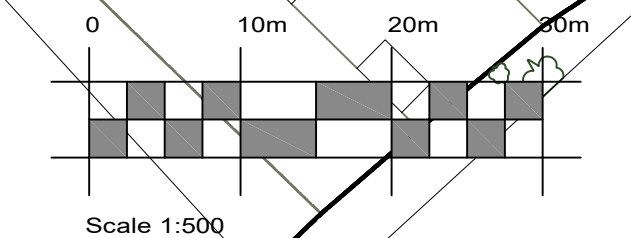

Copyright © 2023 JAGS ArchiTechs. All rights reserved.
Limited reproduction and distribution permitted for the sole
purpose of construction of this named development only.
Do not scale or refer to figured dimensions only.

A	APR 23	GARAGE FLANK ELEVATIONS ADDED	GE
---	--------	-------------------------------	----

PROJECT TITLE:
**16 ALLEN ROAD
HEDGE END
SOUTHAMPTON**

DRAWING TITLE: PROPOSED PLANS & ELEVATIONS	SCALE: 1:50 & 1:100 @ A1
DRAWN BY: GE	DATE: MARCH 2023
CHECKED BY: -	REV. A
DRAWING NO.: 711825/459-003	



46 Lingwood Close, Bassett, Southampton, Hampshire, SO16 7GJ
Tel. 023 8076 7284 E-Mail. admin@jagsarchitects.co.uk
Web. www.jagsarchitects.co.uk
Registered in England Number 9027008