




NOTES
This drawing is the copyright of designAplace, and may not be copied, altered or reproduced in any way whatsoever without the written authority of designAplace.
Consentance to be checked on site prior to commencing any work. Any discrepancies should be reported to designAplace immediately.
If in doubt ask.

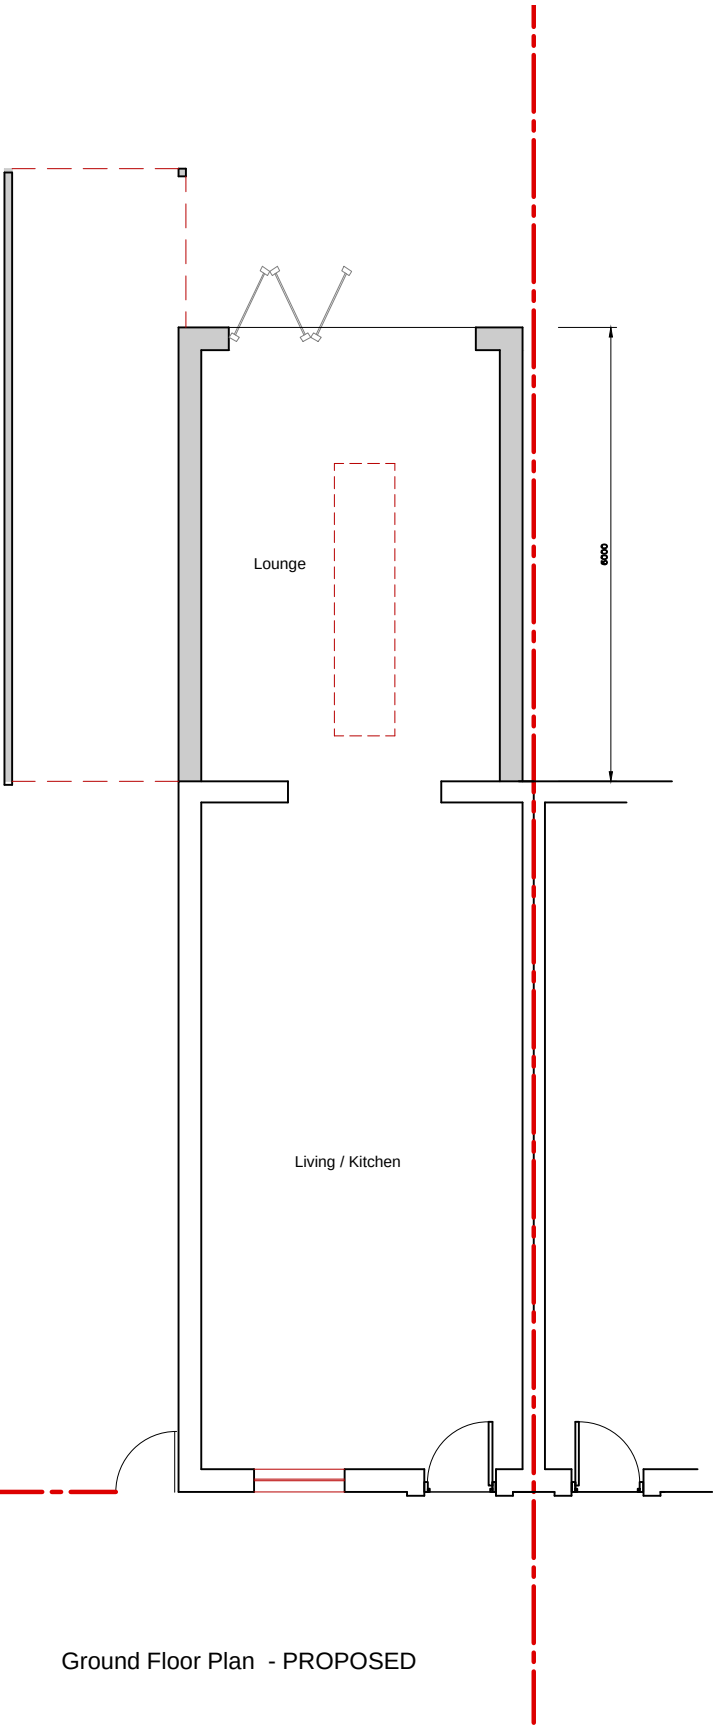

Ground Floor Plan - PROPOSED

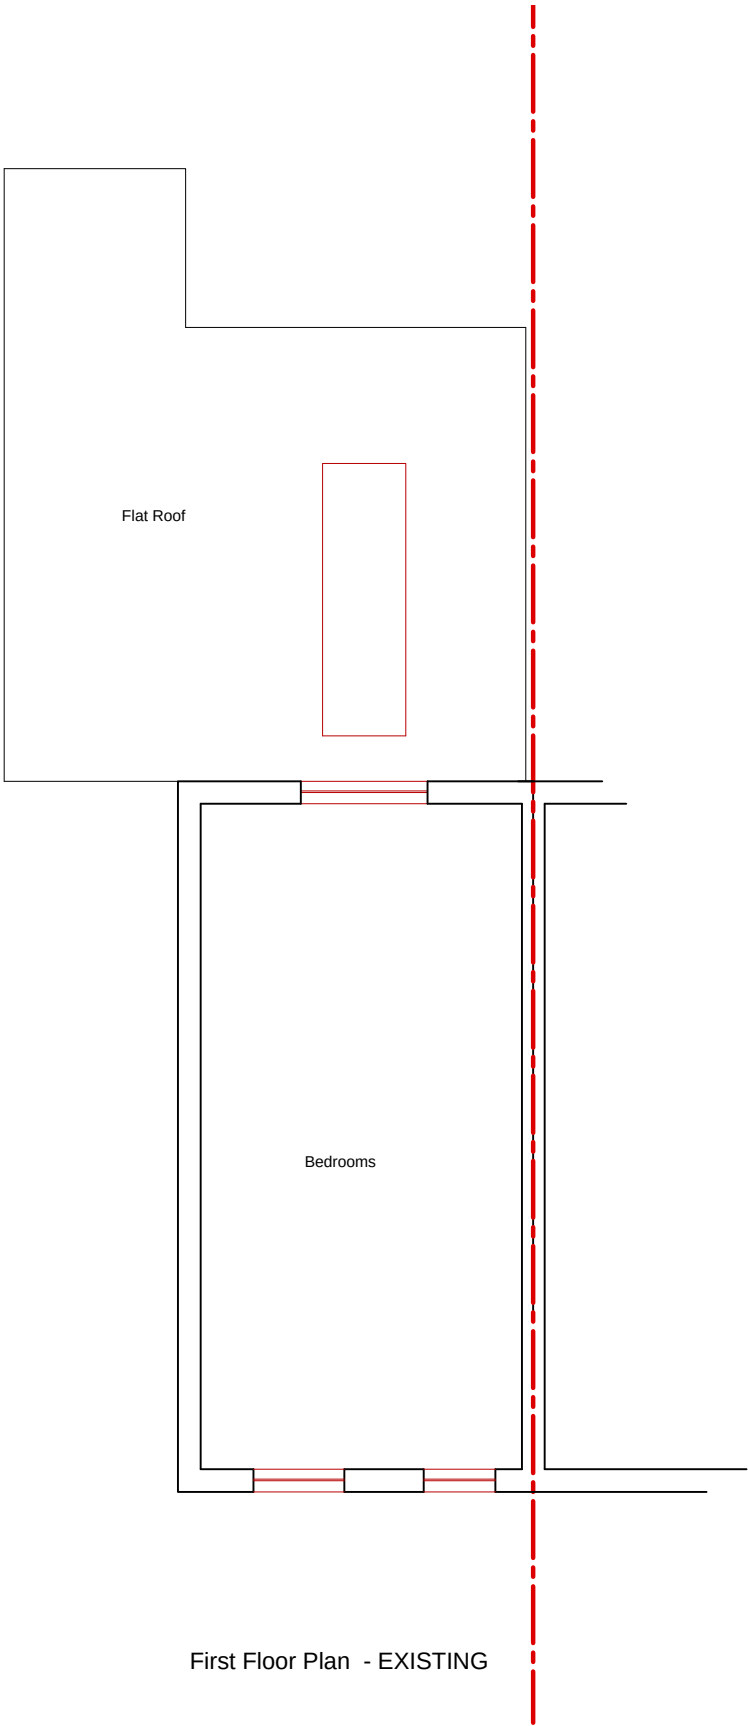

First Floor Plan - EXISTING

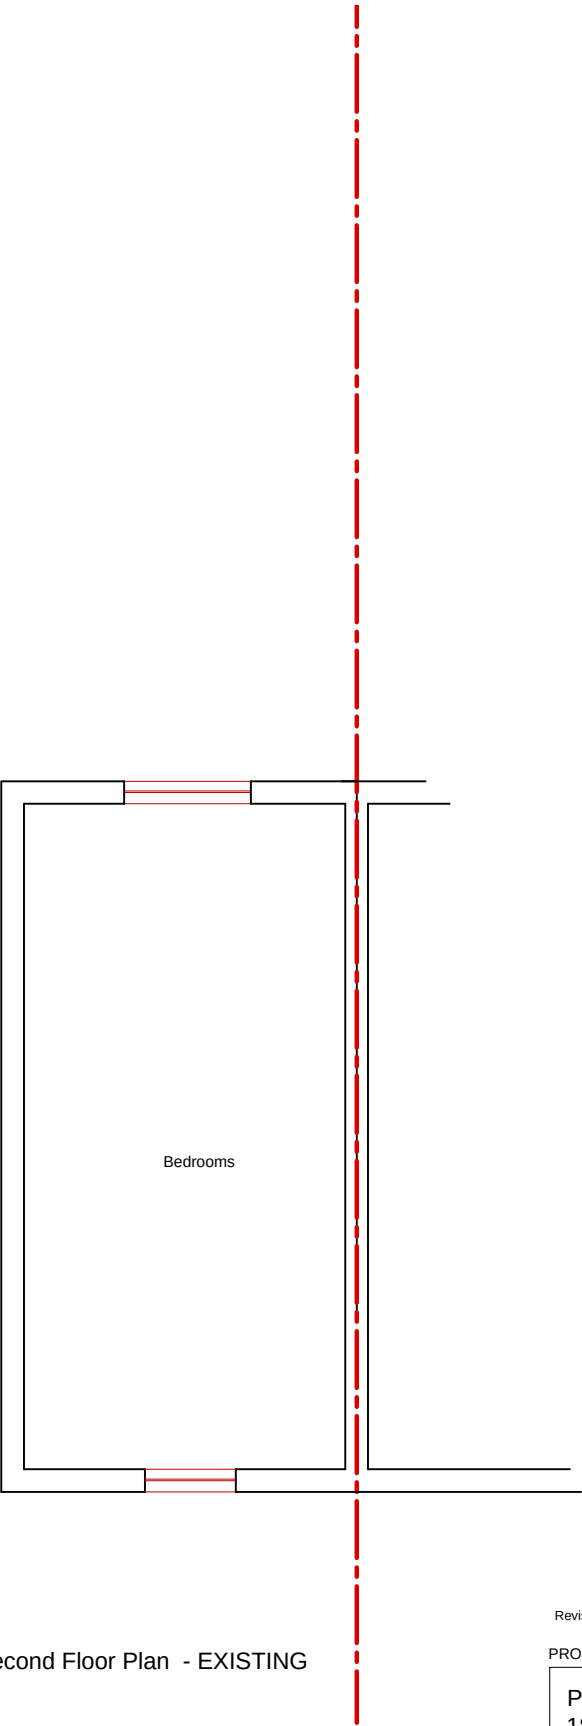

Second Floor Plan - EXISTING

Revision - A Minor Amendment / Issued for planning 11-04-23 MA

PROJECT
Proposed Single Rear Extension
18 Hawkins Way,
Eastleigh SO50 9QN

STATUS
Planning Application

CLIENT TITLE
Mr & Mrs Hassell Floor Plans - PROPOSED

DRAWING NO. REVISION
0704-PL03 A

SCALES DATE DRAWN
1/100 @A3 Apr 23 MA

designAplace
Architectural Design + Planning
tel: 02383 550190
email: info@designAplace.com
website: www.designAplace.com