




north elevation




south elevation



west elevation

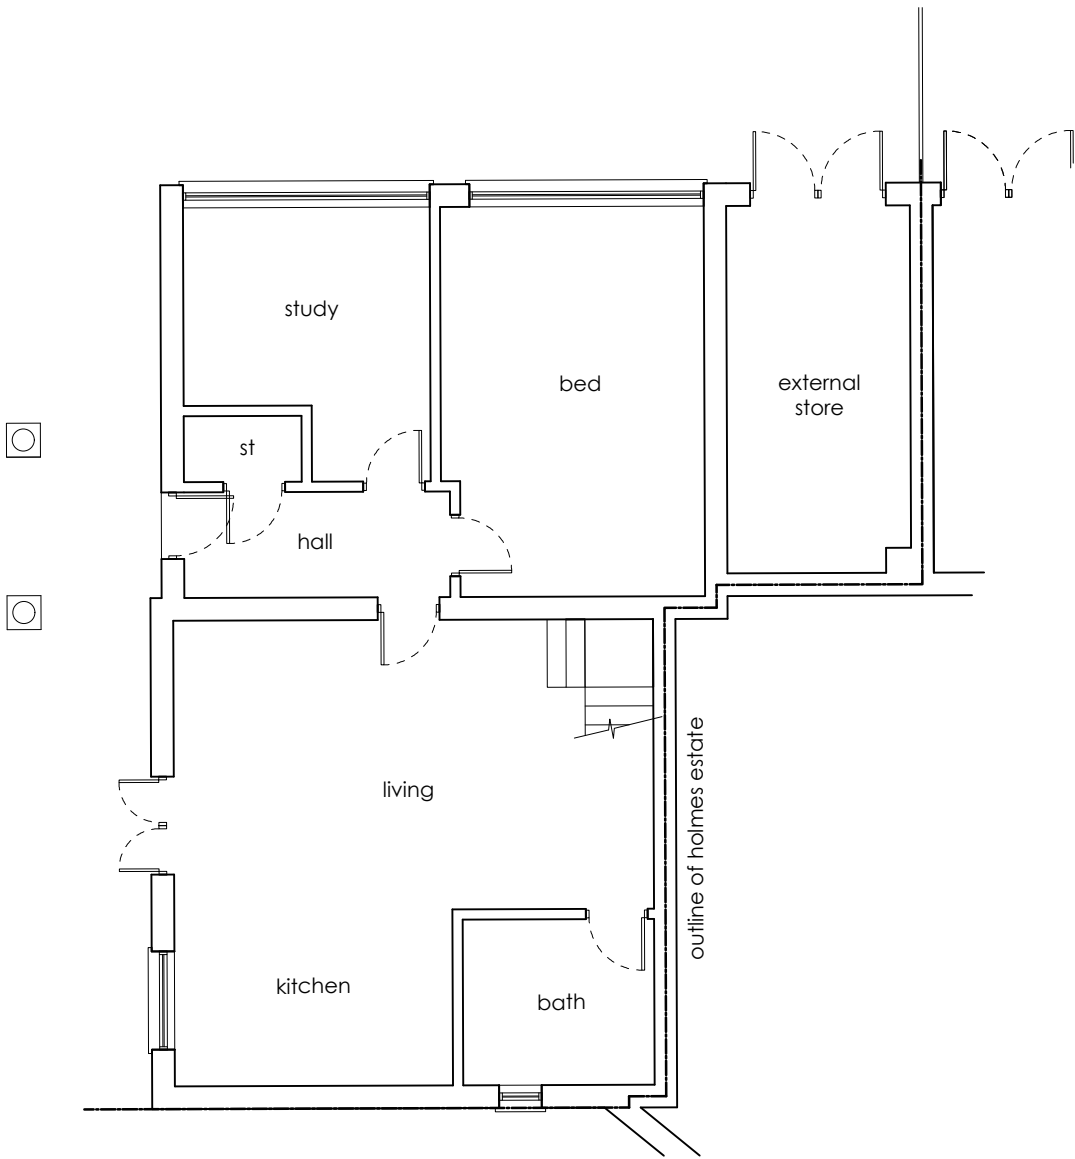


ground floor plan

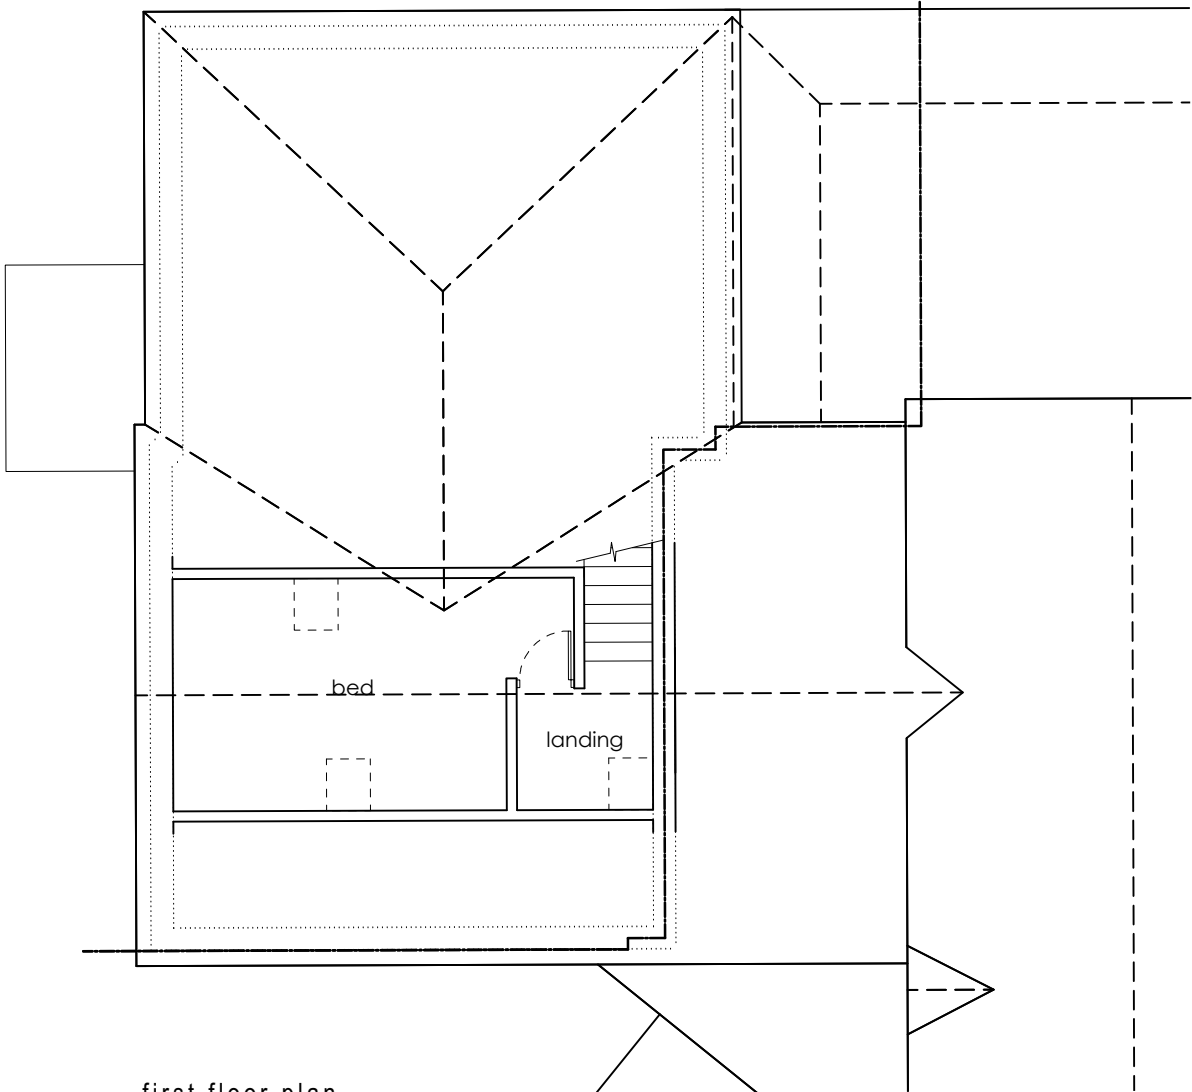

first floor plan

SCALE 1:100
0 3000 6000 9000mm

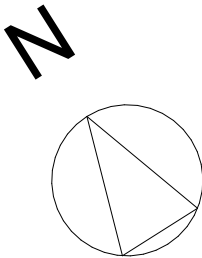

IAN WOOD DESIGN CONSULTANT

14 Garfield Road ♦ Bitterne ♦ Southampton SO19 4BZ ♦ Hampshire
Phone 023 8033 3810 or 01489 773569

Client MR D MORRIS

Project HOLMES LODGE
MOORHILL ROAD
WESTEND SO30 3AY

Drawing Title PLANS AND ELEVATIONS AS
EXISTING

Drawing DH01_SK02
Date APRIL 2023
Rev
Scale 1 : 100 at A1