



north elevation

SCALE 1:100
0 3000 6000 9000mm




west elevation

facing brick walling
to match existing




south elevation

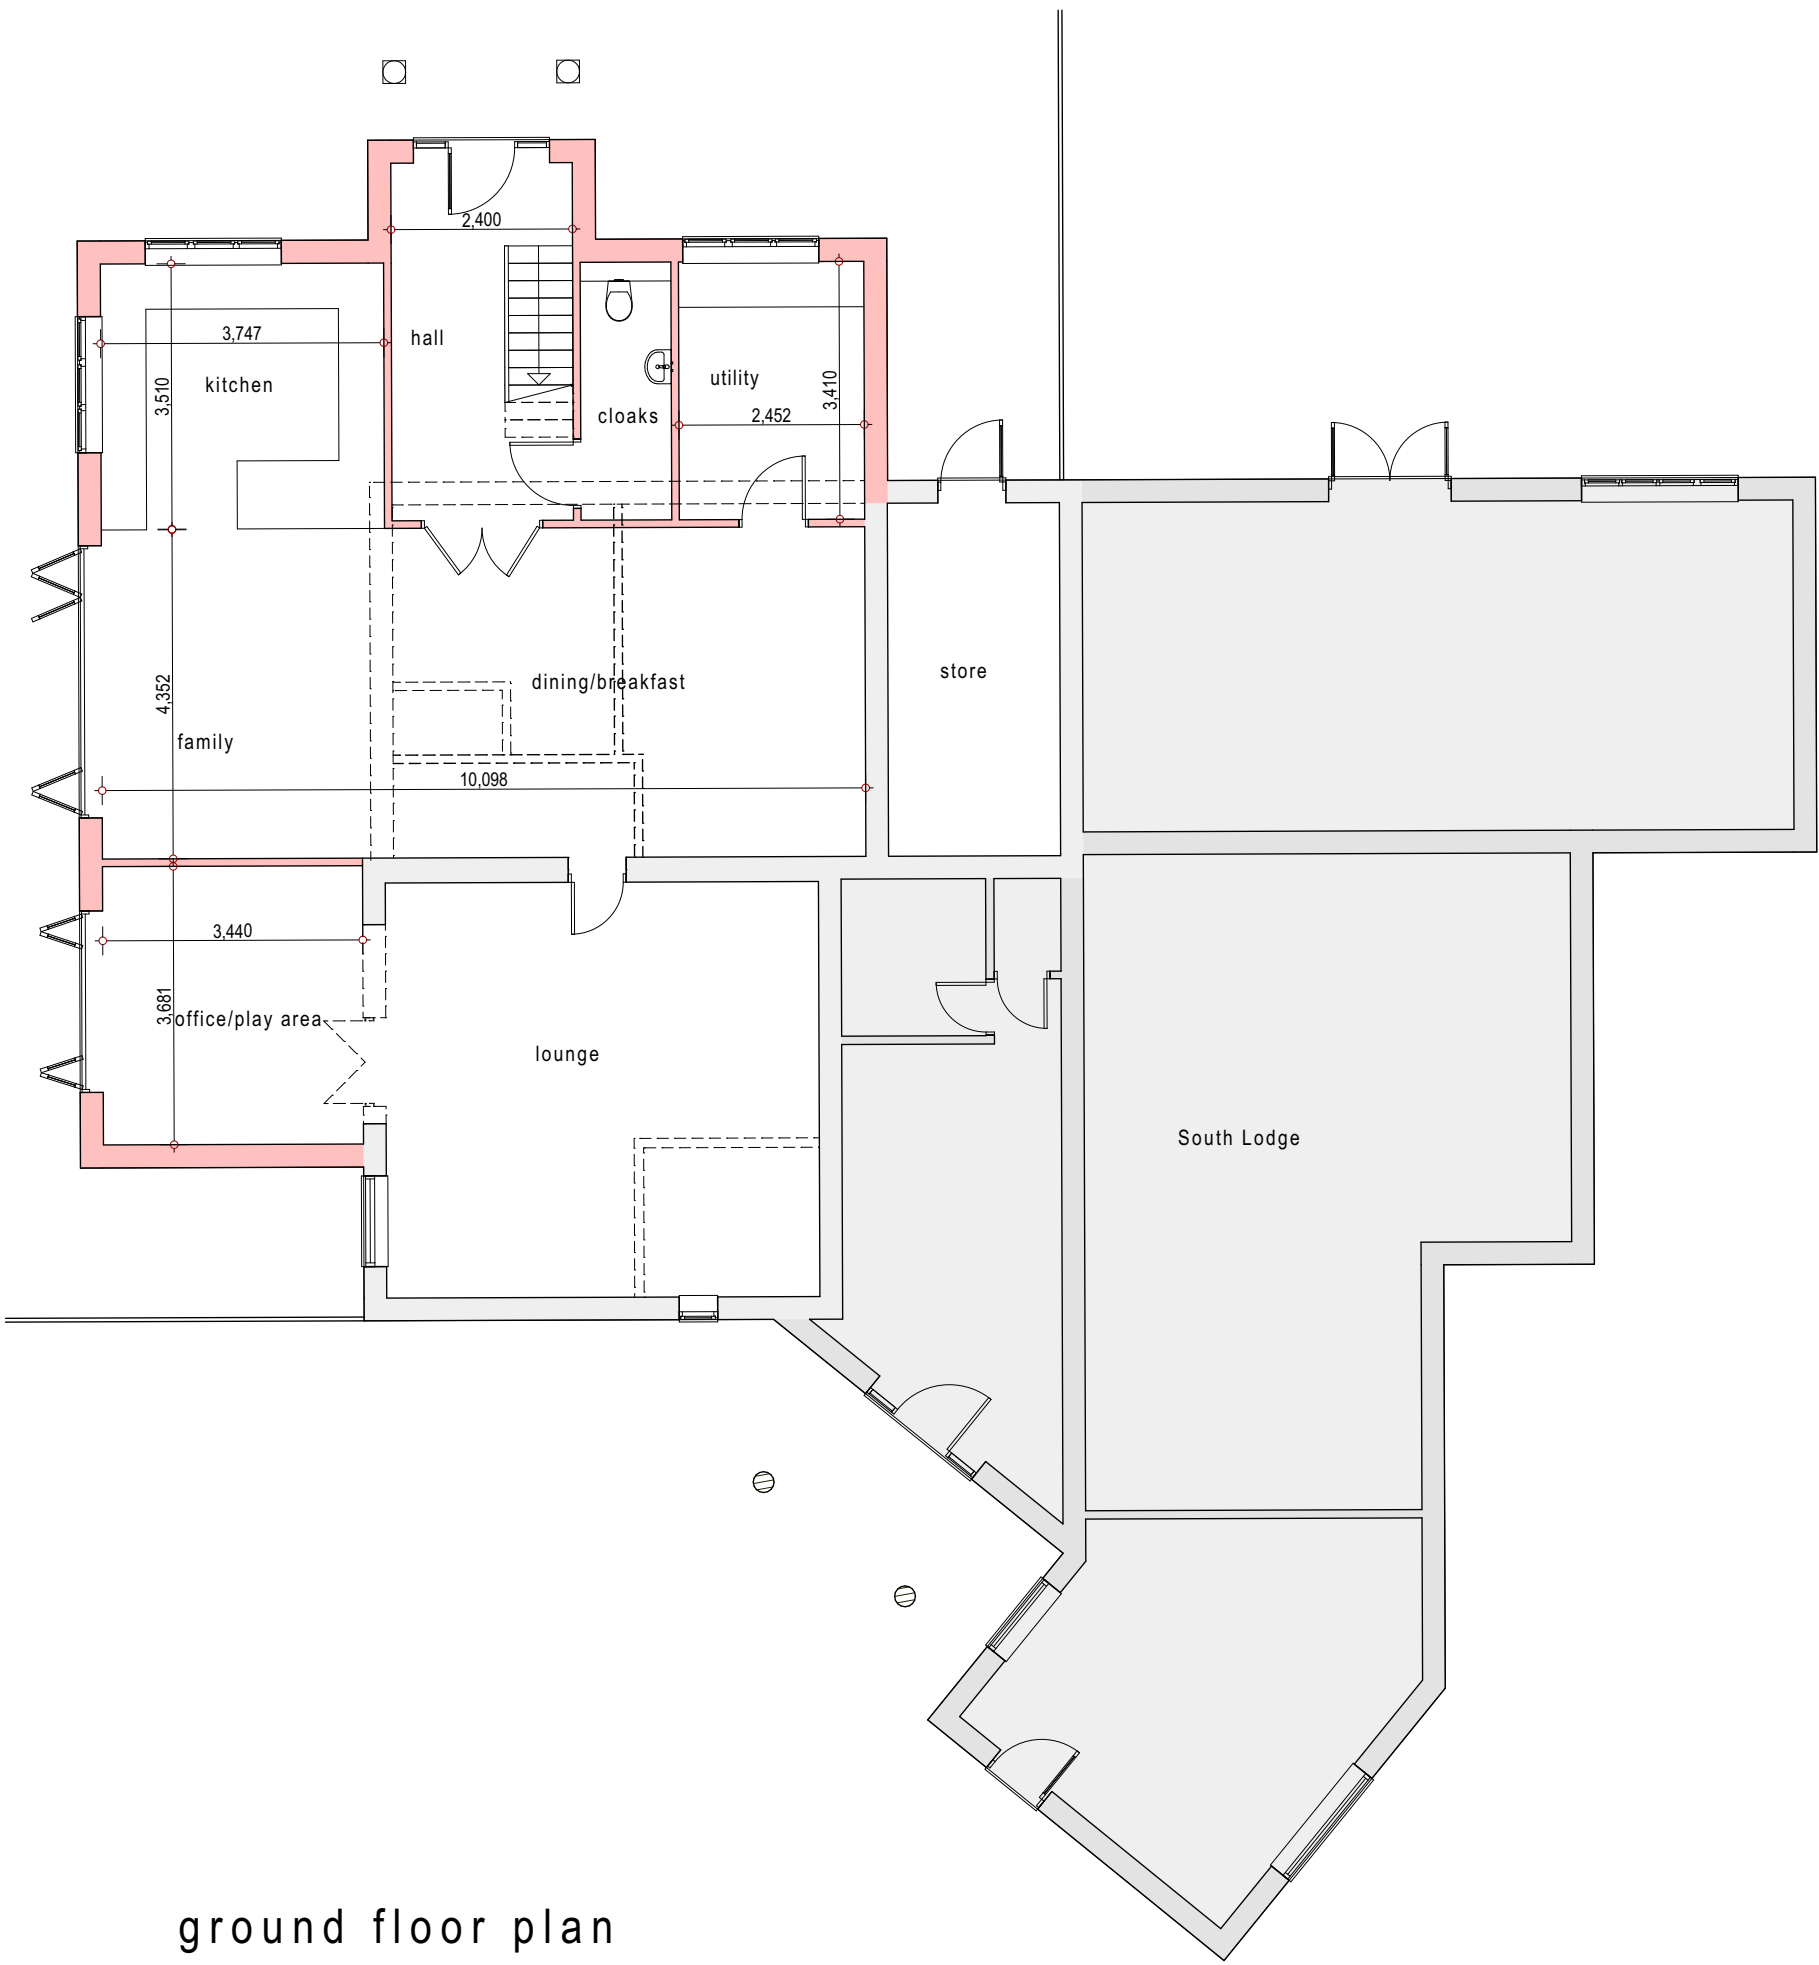


ground floor plan

SCALE 1:100
0 3000 6000 9000mm

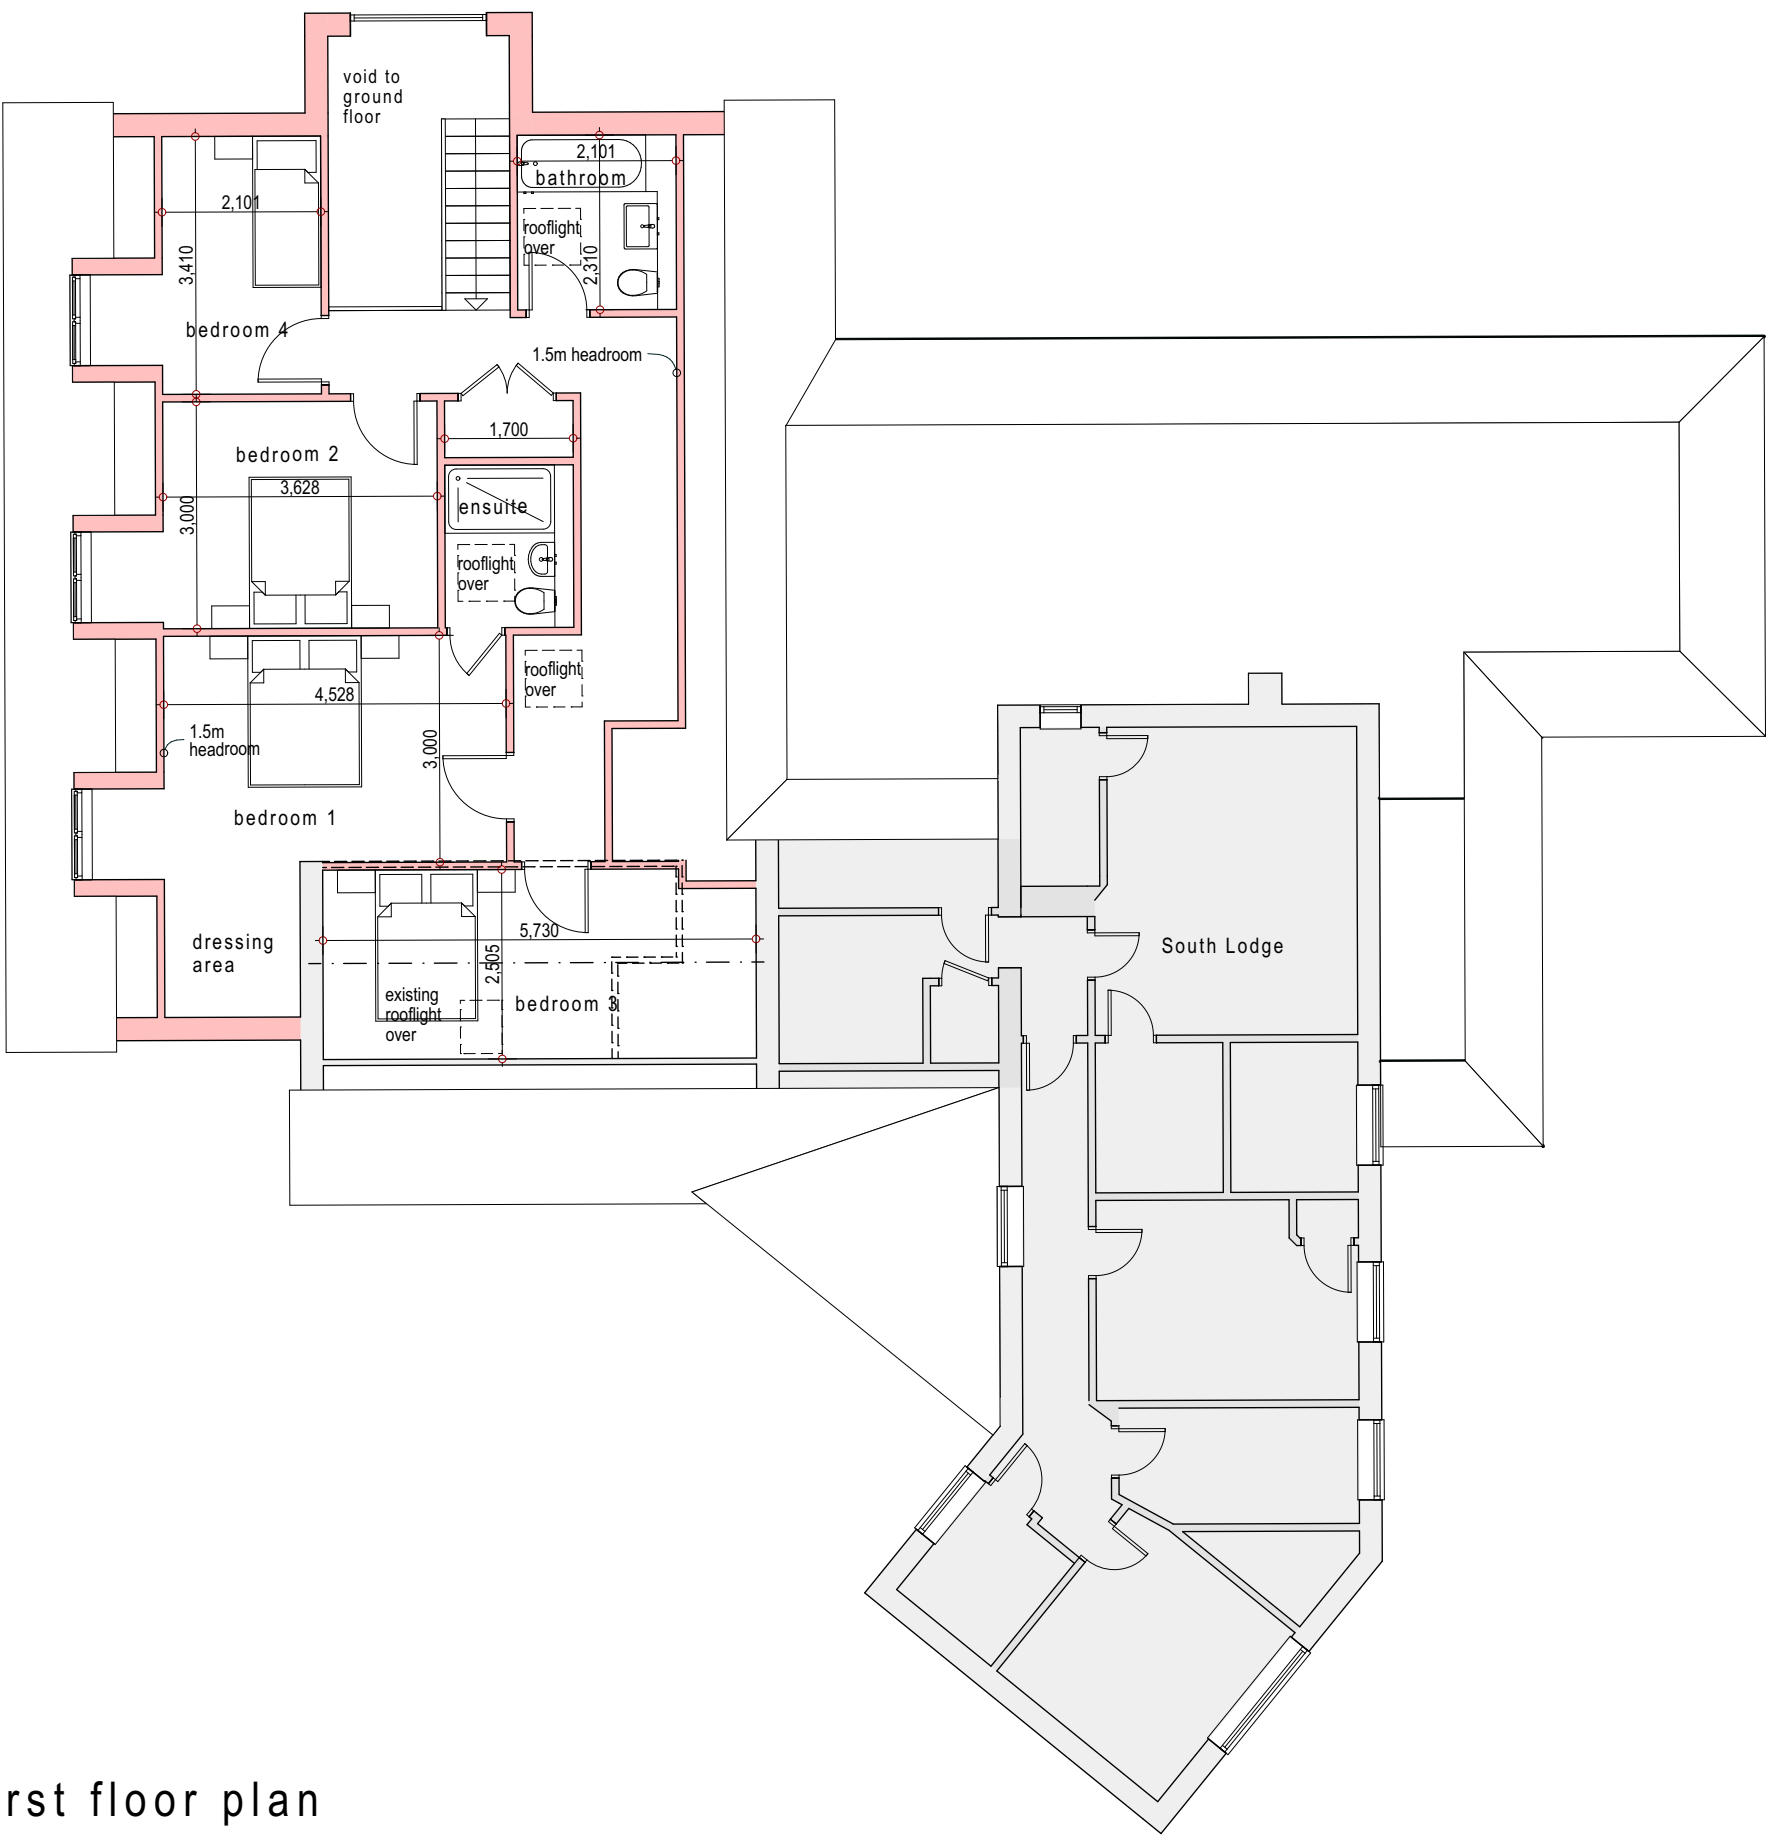

first floor plan

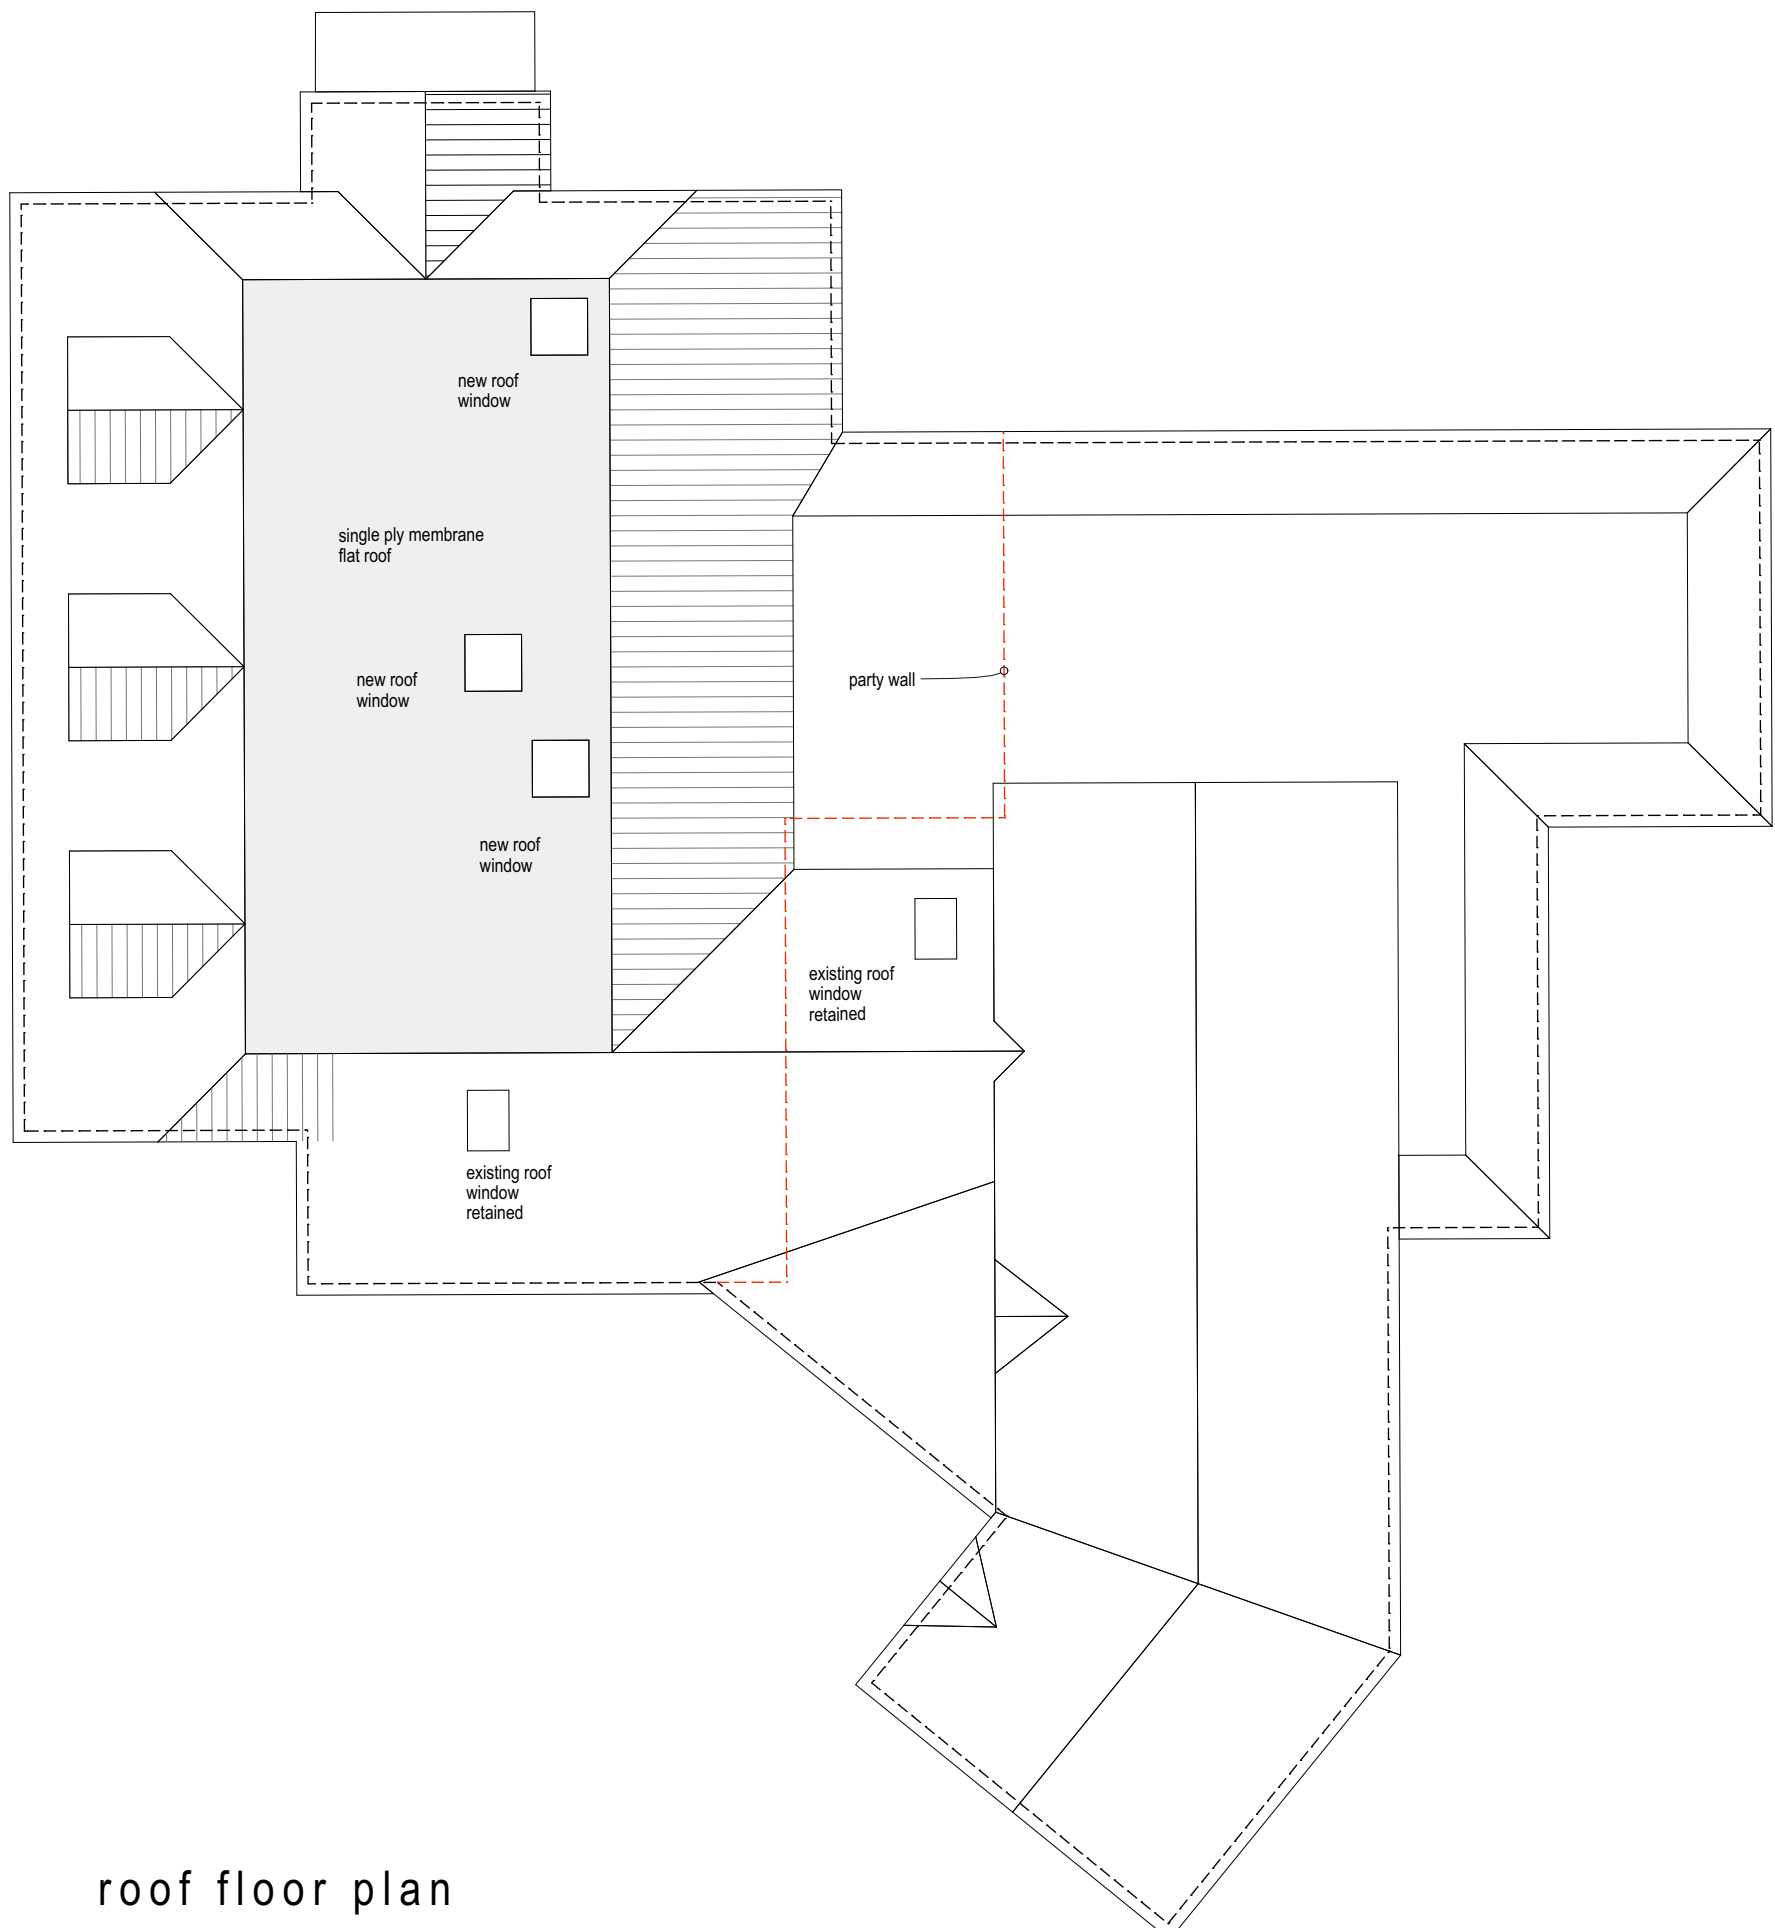

roof floor plan

IAN WOOD DESIGN CONSULTANT

14 Garfield Road ♦ Bitterne ♦ Southampton SO19 4BZ ♦ Hampshire
Phone 023 8033 3810 or 01489 773569

Client MR D MORRIS

Project HOLMES LODGE
MOORHILL ROAD
WESTEND SO30 3AY

Drawing Title PROPOSED ALTERATIONS

Drawing DH01_SK01 Rev A
Date Scale 1 : 100 at A1