



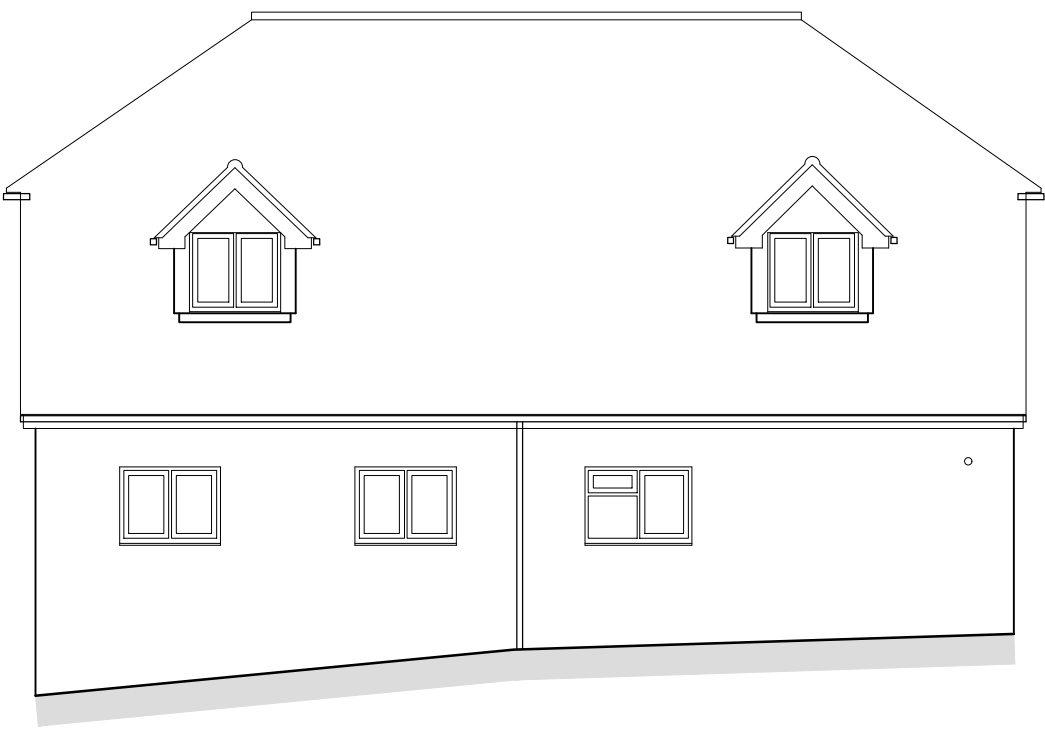

South - East (Front) Elevation - As Existing
Elevation Scale 1:100

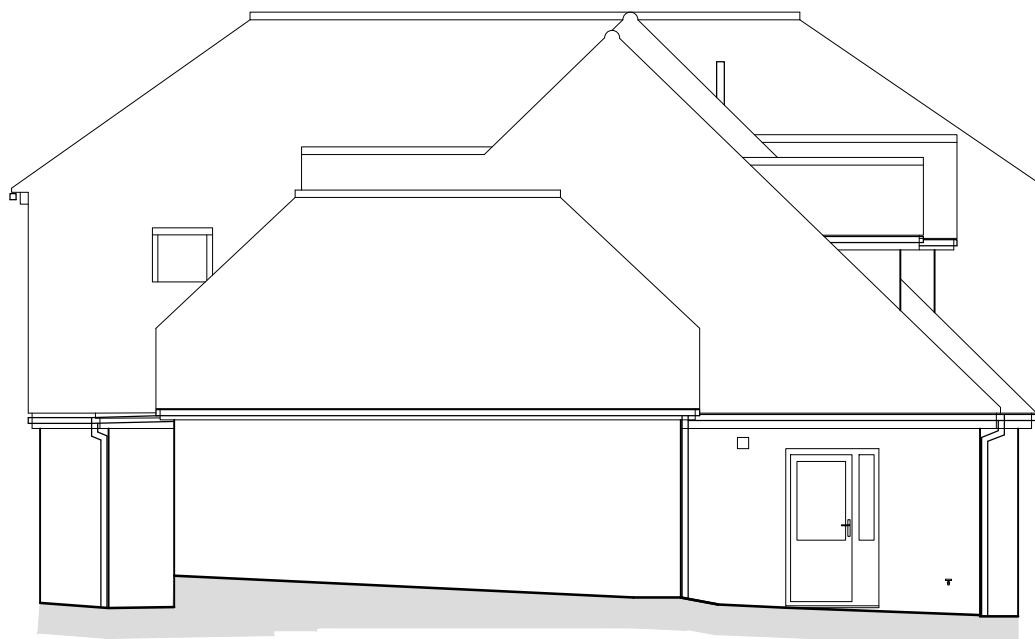


South - West (Side) Elevation - As Existing
Elevation Scale 1:100




North - East (Side) Elevation - As Existing
Elevation Scale 1:100




North - West (Rear) Elevation - As Existing
Elevation Scale 1:100

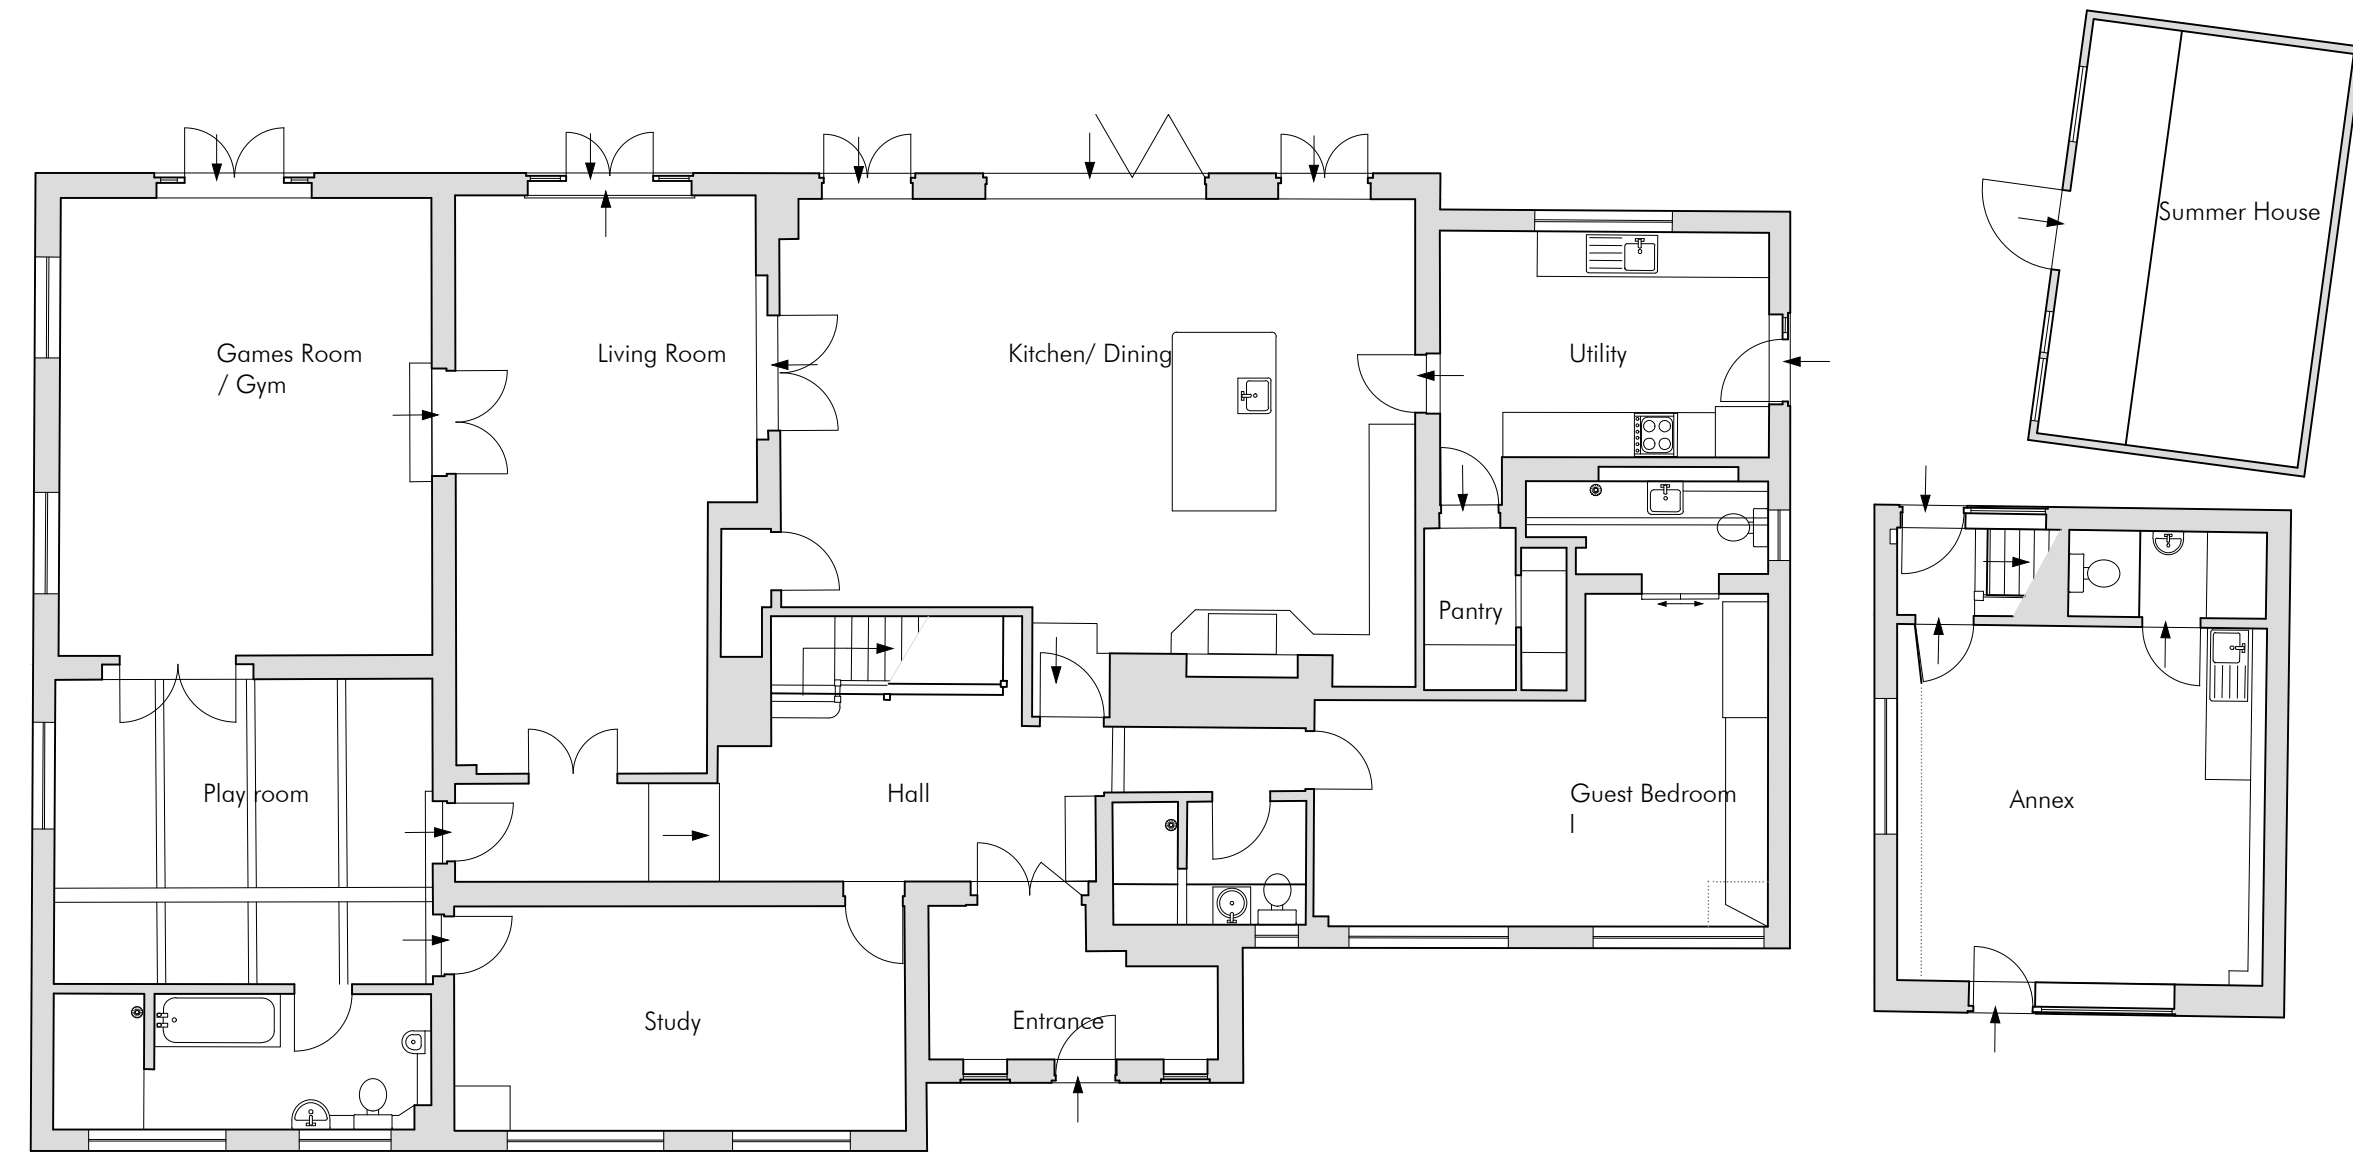


Ground Floor Plan - As Existing
Floor plan scale 1:100

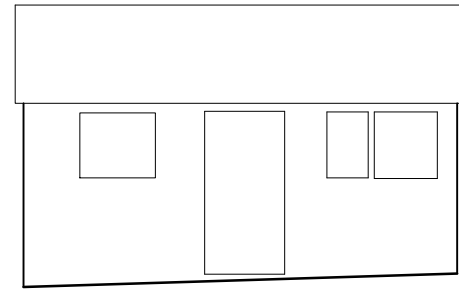


Summer House
South - West Elevation - As Existing
Elevation Scale 1:100

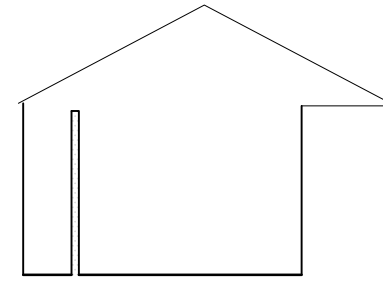


Summer House
North - West Elevation - As Existing
Elevation Scale 1:100

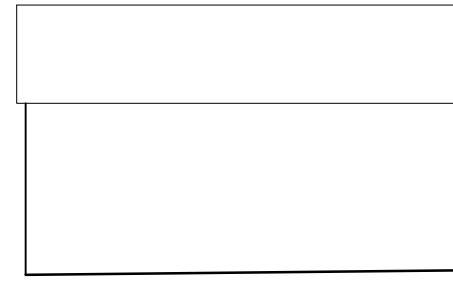


Summer House
North - West Elevation - As Existing
Elevation Scale 1:100

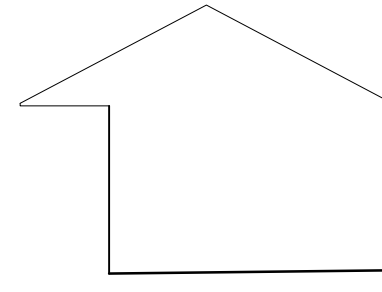

Summer House
North - West Elevation - As Existing
Elevation Scale 1:100

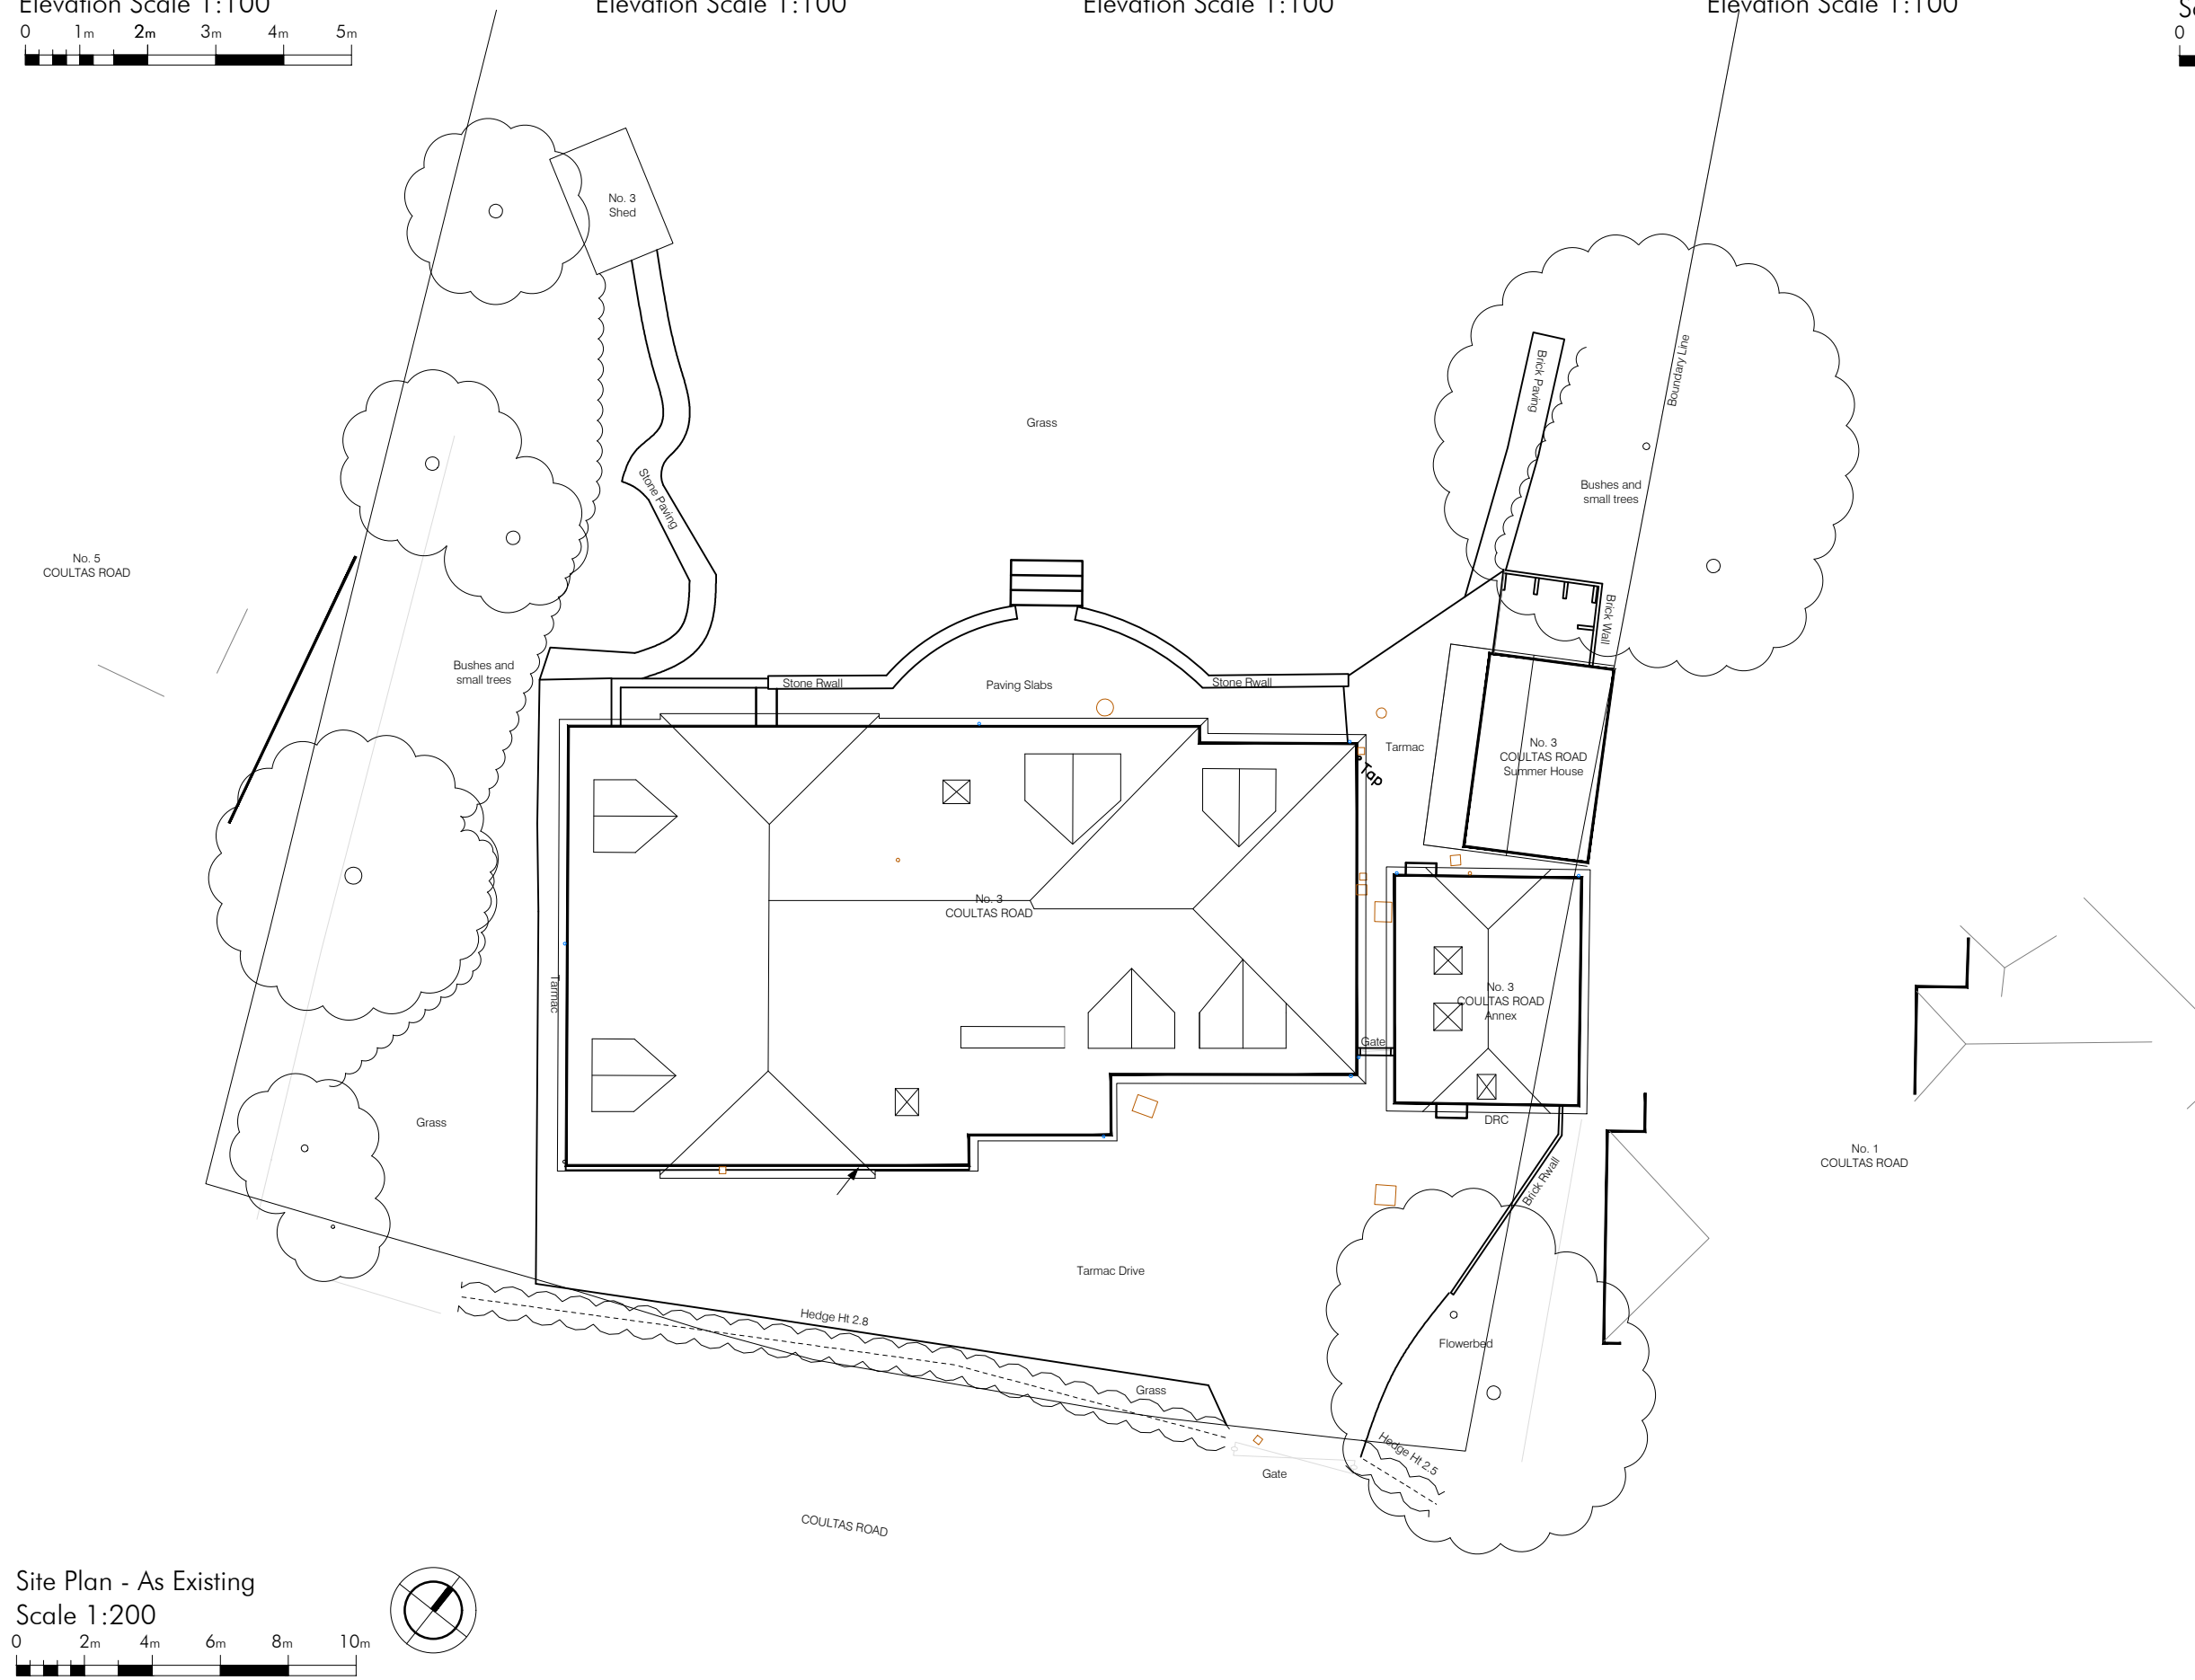

Site Plan - As Existing
Scale 1:200

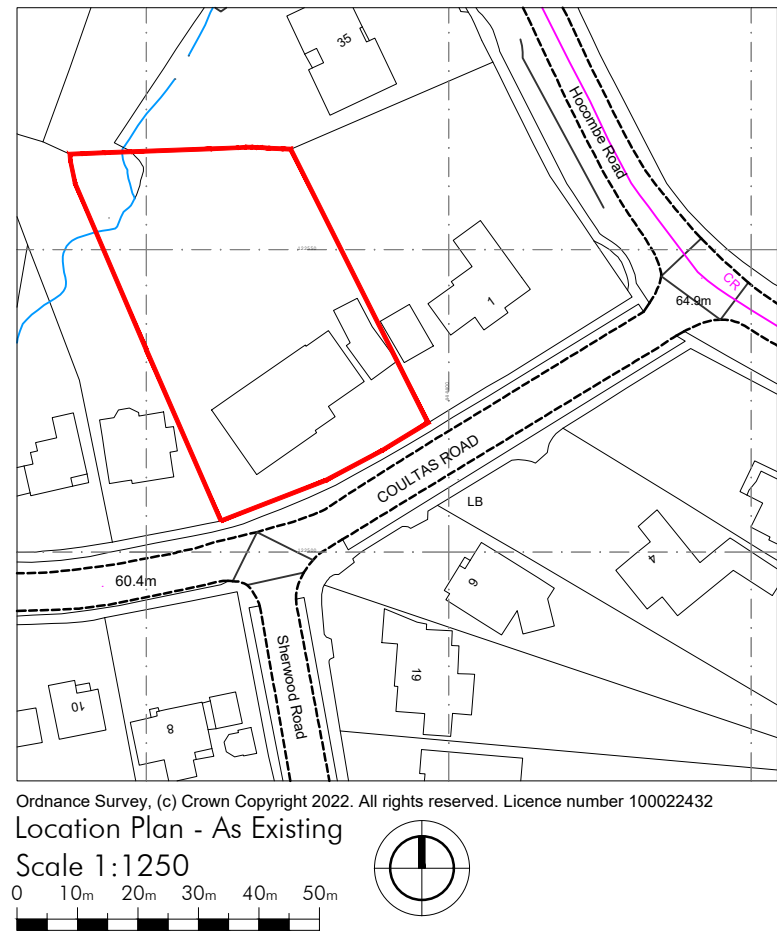

Location Plan - As Existing
Scale 1:1250

B Location Plan amended		14.04.2023
A Issued for Planning		30.03.2023
No.	Description	Date

SC Architecture
Anchor House, School Lane
Chandlers Ford, Eastleigh
Hampshire SO53 4DY

T: 023 8026 9222
E: info@sc-architecture.co.uk
W: www.sc-architecture.co.uk

RIBA
Chartered Practice

Drawing Title:
Plans and Elevations
As Existing

Project Title:
3 Coulthas Road
Chandlers Ford
SO53 5BA

Drawing No.:
4468-P-01

Revision: B

Date: February 2023

Scale: As Shown

Drawn: HLE

Checked: MSS

This drawing is the copyright of the company and must not be reproduced or used without permission. Annotated dimensions are to be taken in preference to scaled dimensions and site dimensions must be checked before work is commenced