



NOTES


1. THIS DRAWING SHOULD NOT BE SCALED.
2. THIS DRAWING IS TO BE READ IN CONJUNCTION WITH ALL RELEVANT ARCHITECTS DRAWINGS AND THE STRUCTURAL SPECIFICATION
3. ALL DIMENSIONS ARE IN MILLIMETRES AND LEVELS IN METRES

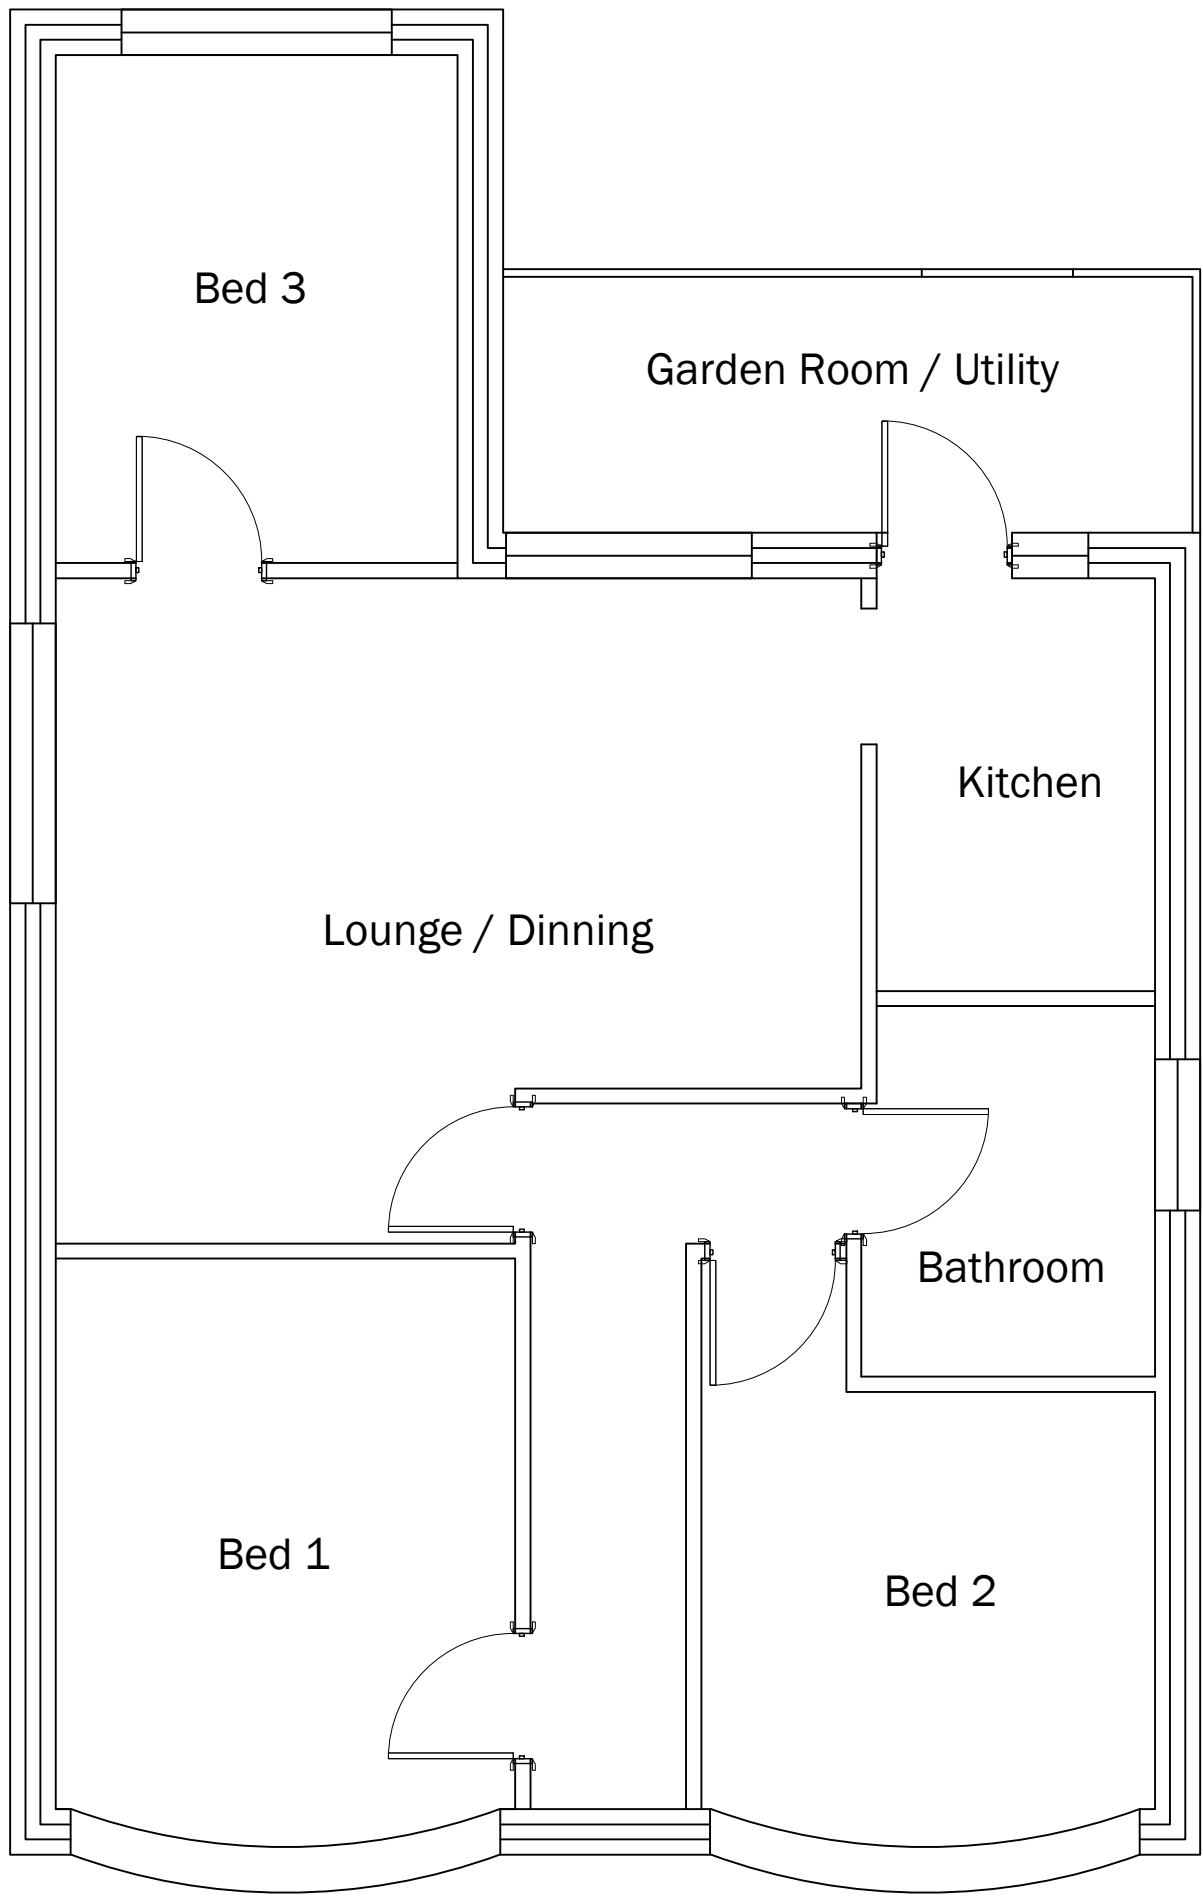


Existing Plan

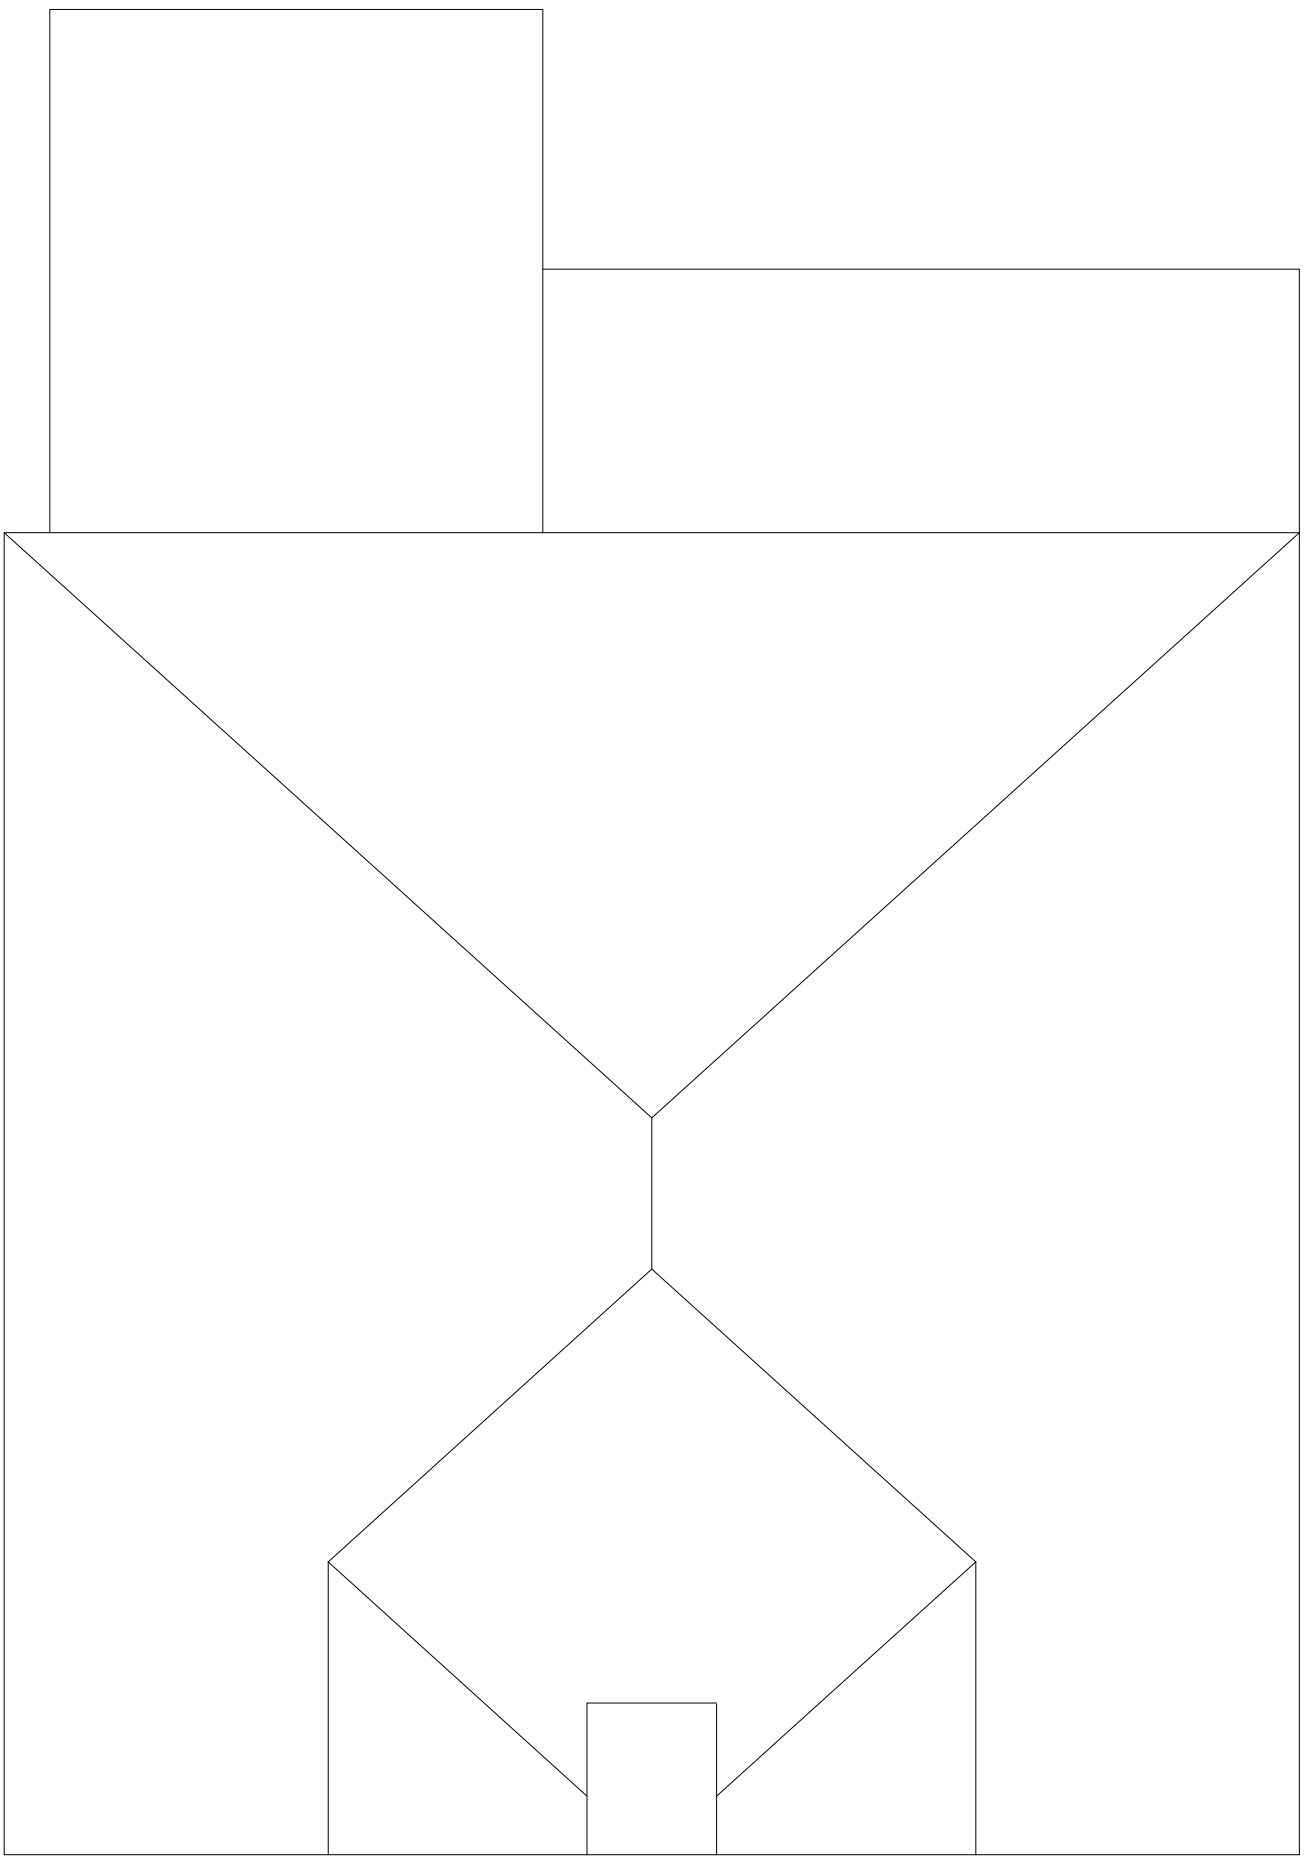


Existing Roof

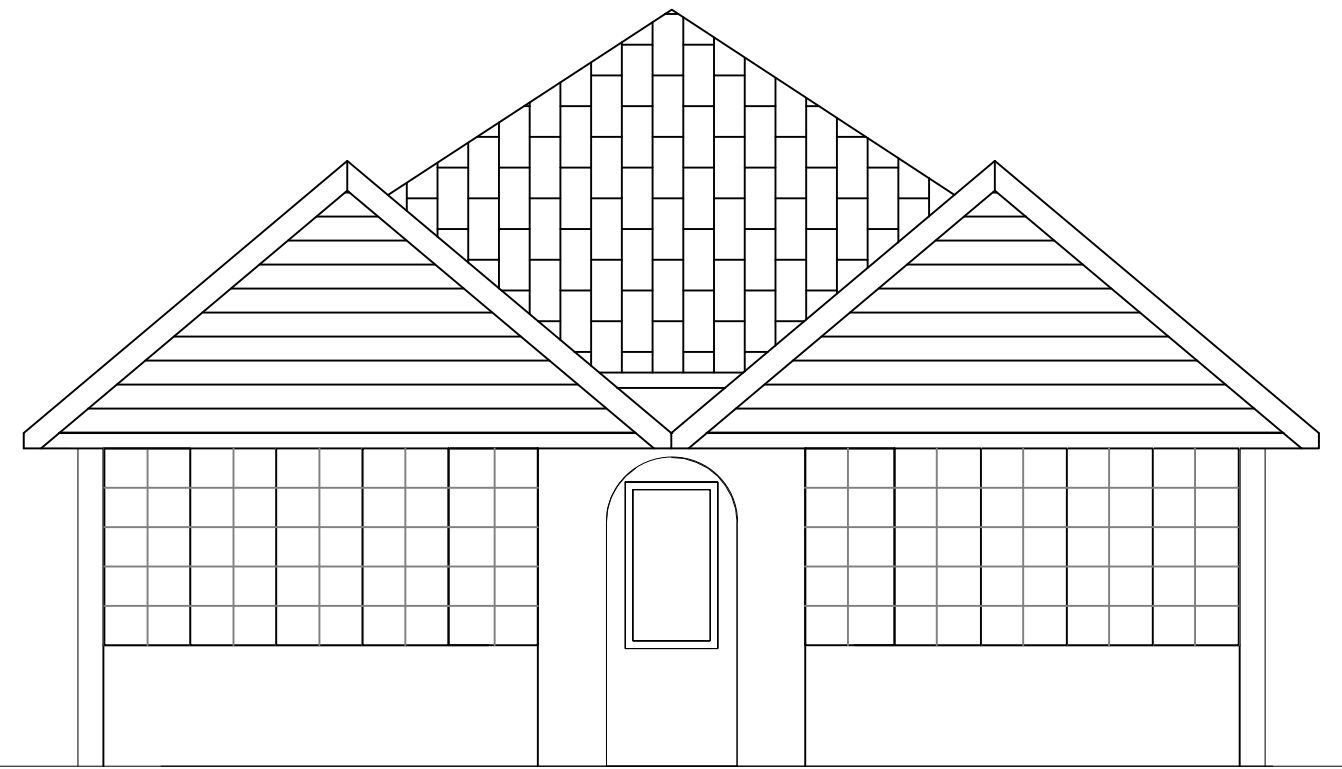


Front Elevation

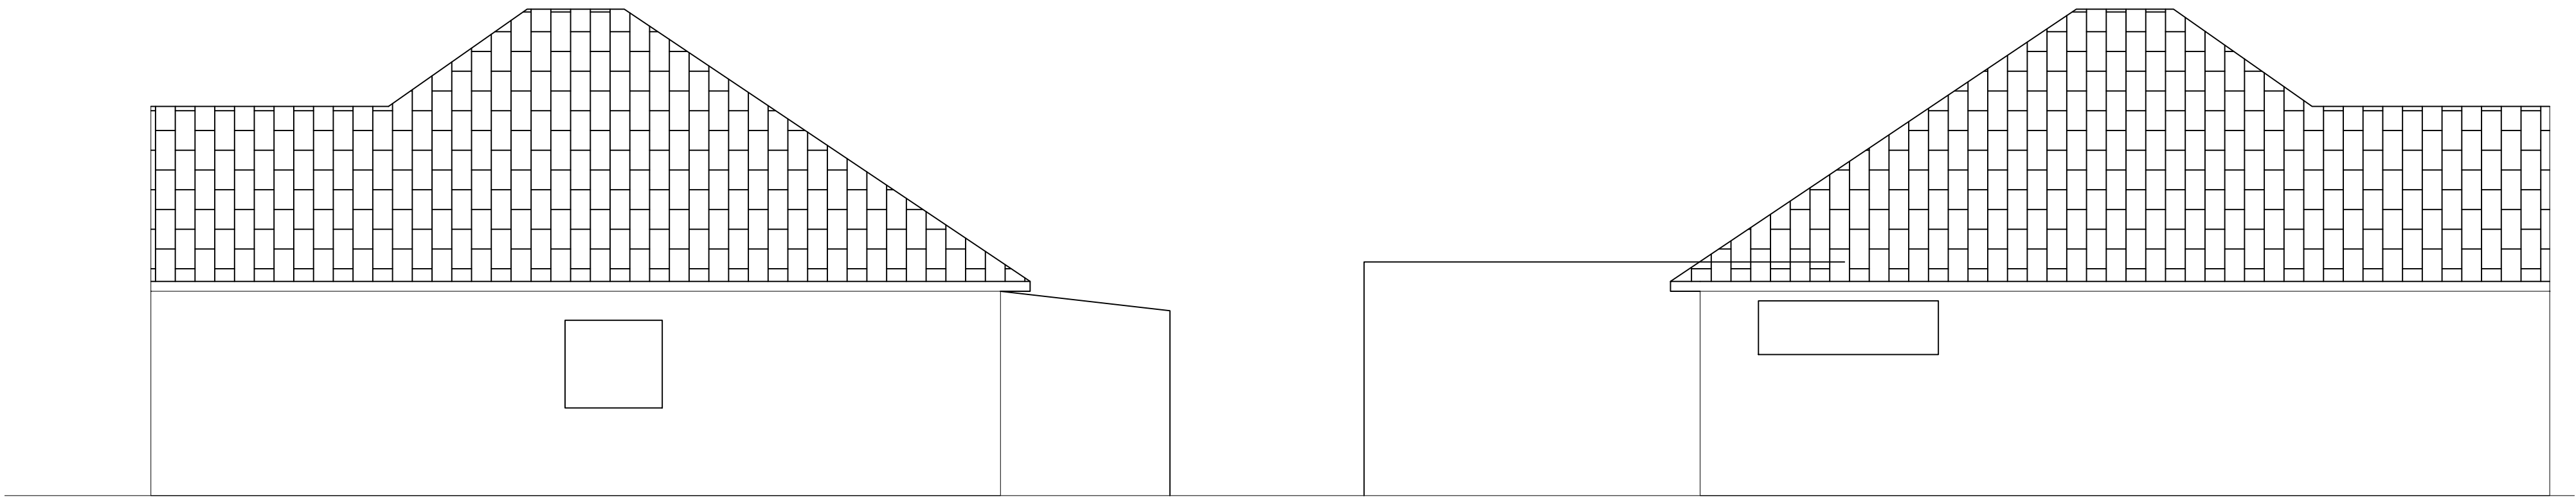

Side Elevation

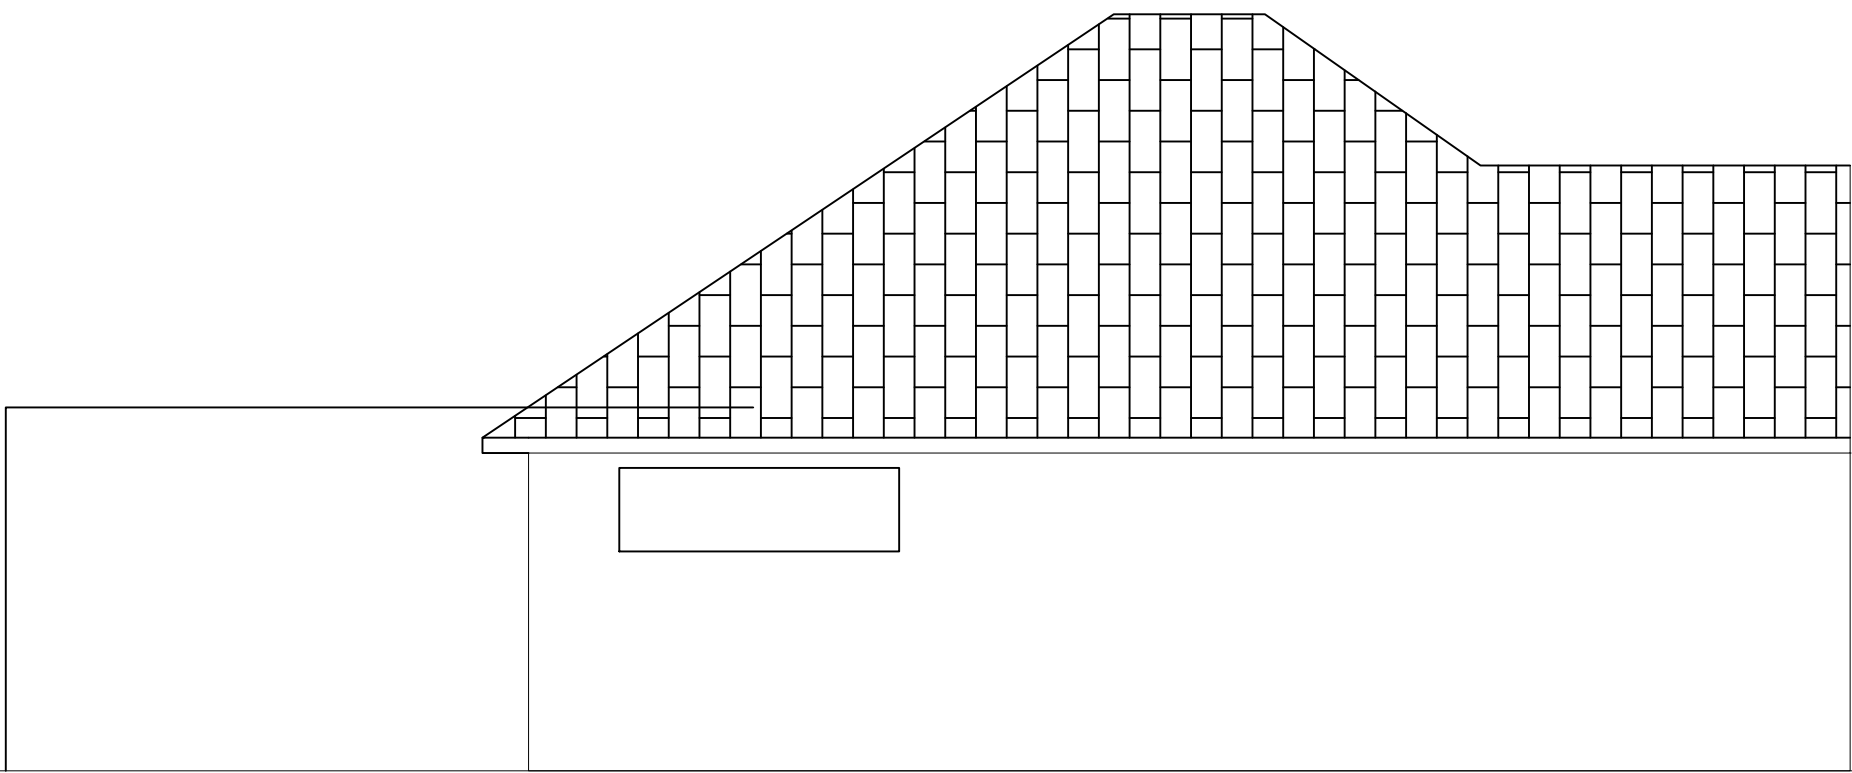

Side Elevation

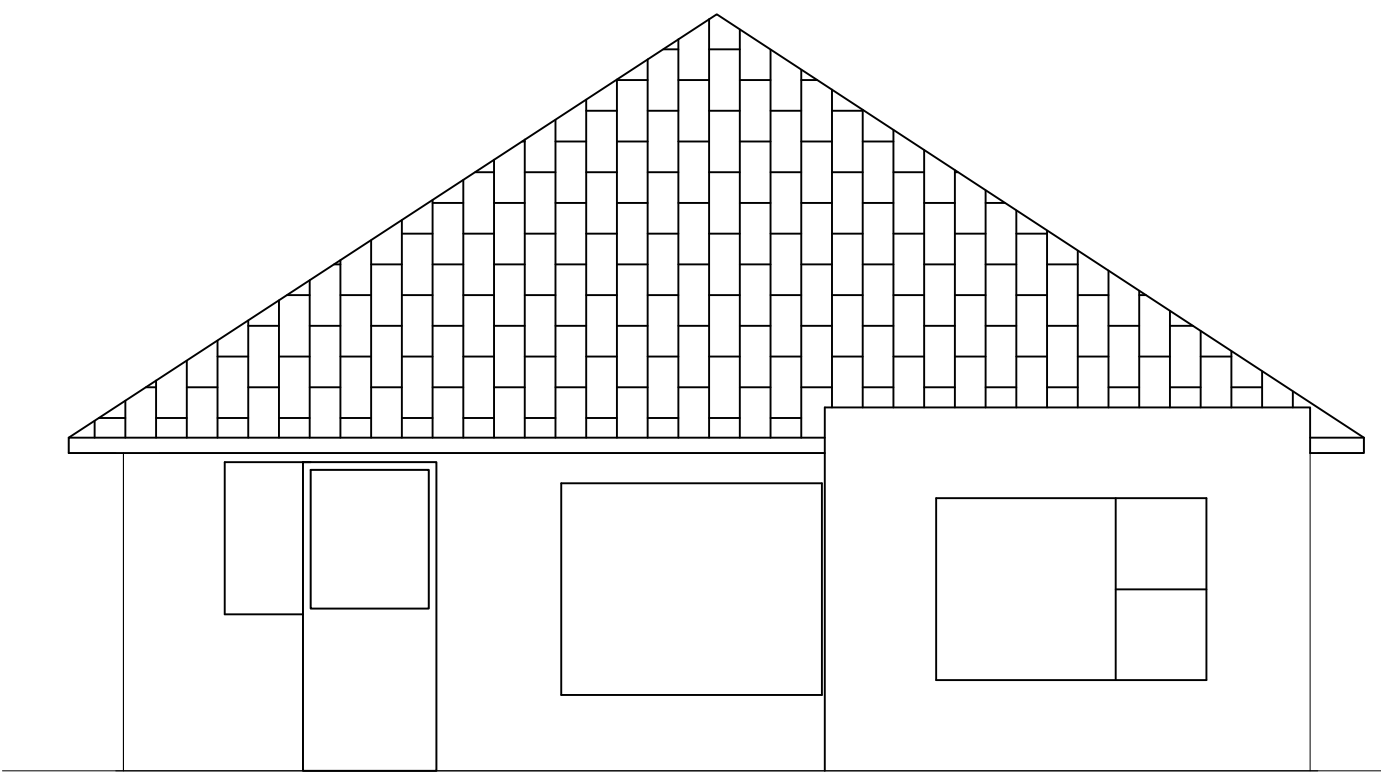

Rear Elevation

|  |  |  |  |                  |                           |                               |  |  |                |       |        |       |      |
|--|--|--|--|------------------|---------------------------|-------------------------------|--|--|----------------|-------|--------|-------|------|
|  |  |  |  | Client           | Project                   | Title                         |  |  | Drawing status | Date  | Mar'23 | Drawn | ZR   |
|  |  |  |  | Mr Vince Bennett | 24 West Road<br>Hedge End | Existing Plans and Elevations |  |  | Preliminary    | Scale | 1:50   | Chk'd | PJT  |
|  |  |  |  |                  |                           |                               |  |  | Drawing No.    |       |        |       | Rev. |
|  |  |  |  |                  |                           |                               |  |  |                |       |        |       | P1   |