




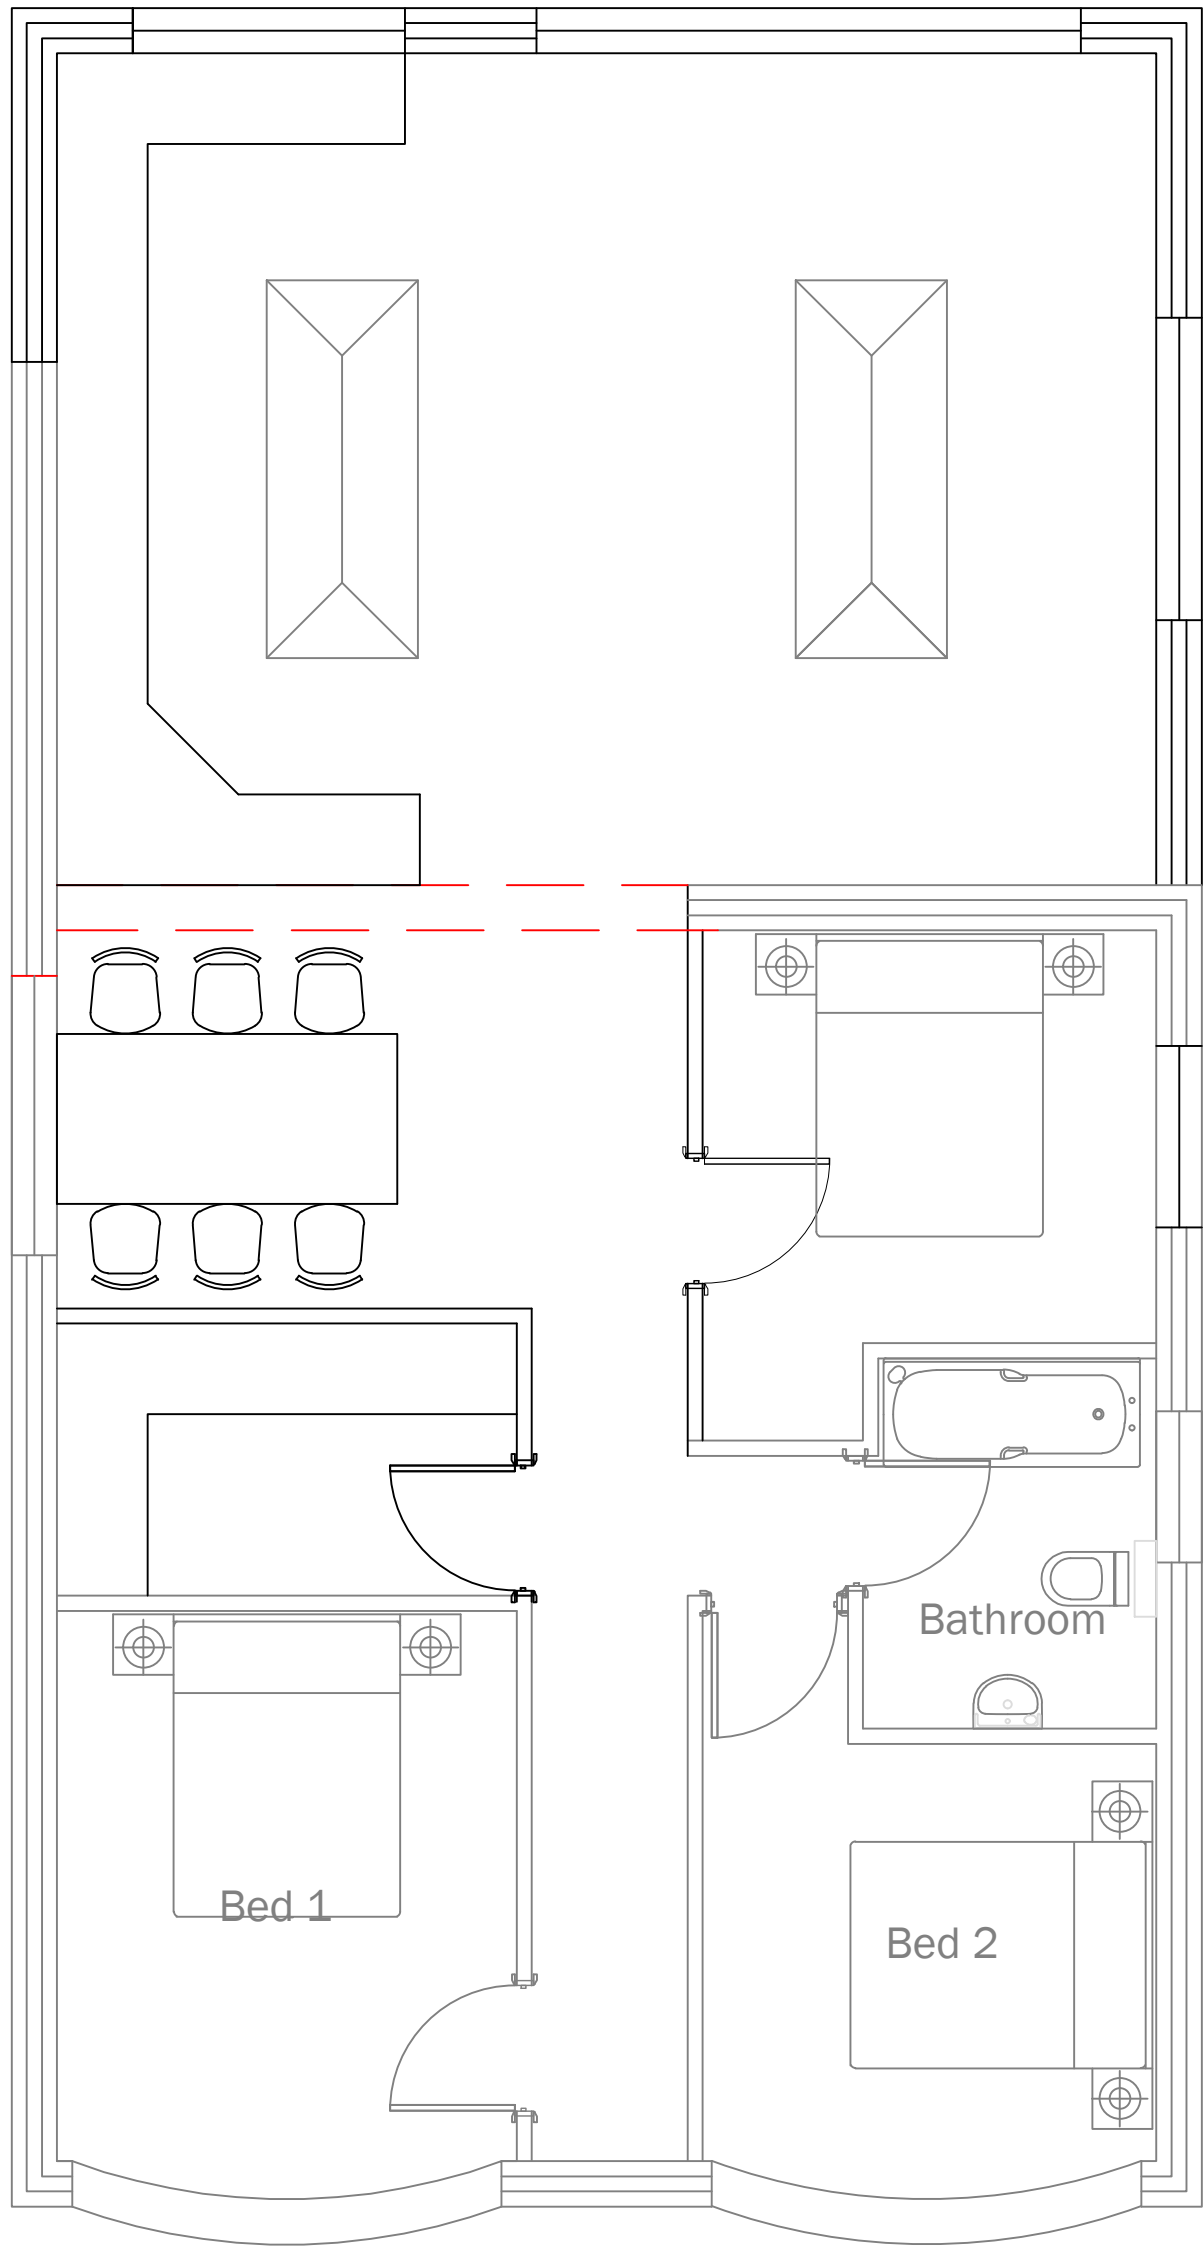


Proposed Plan

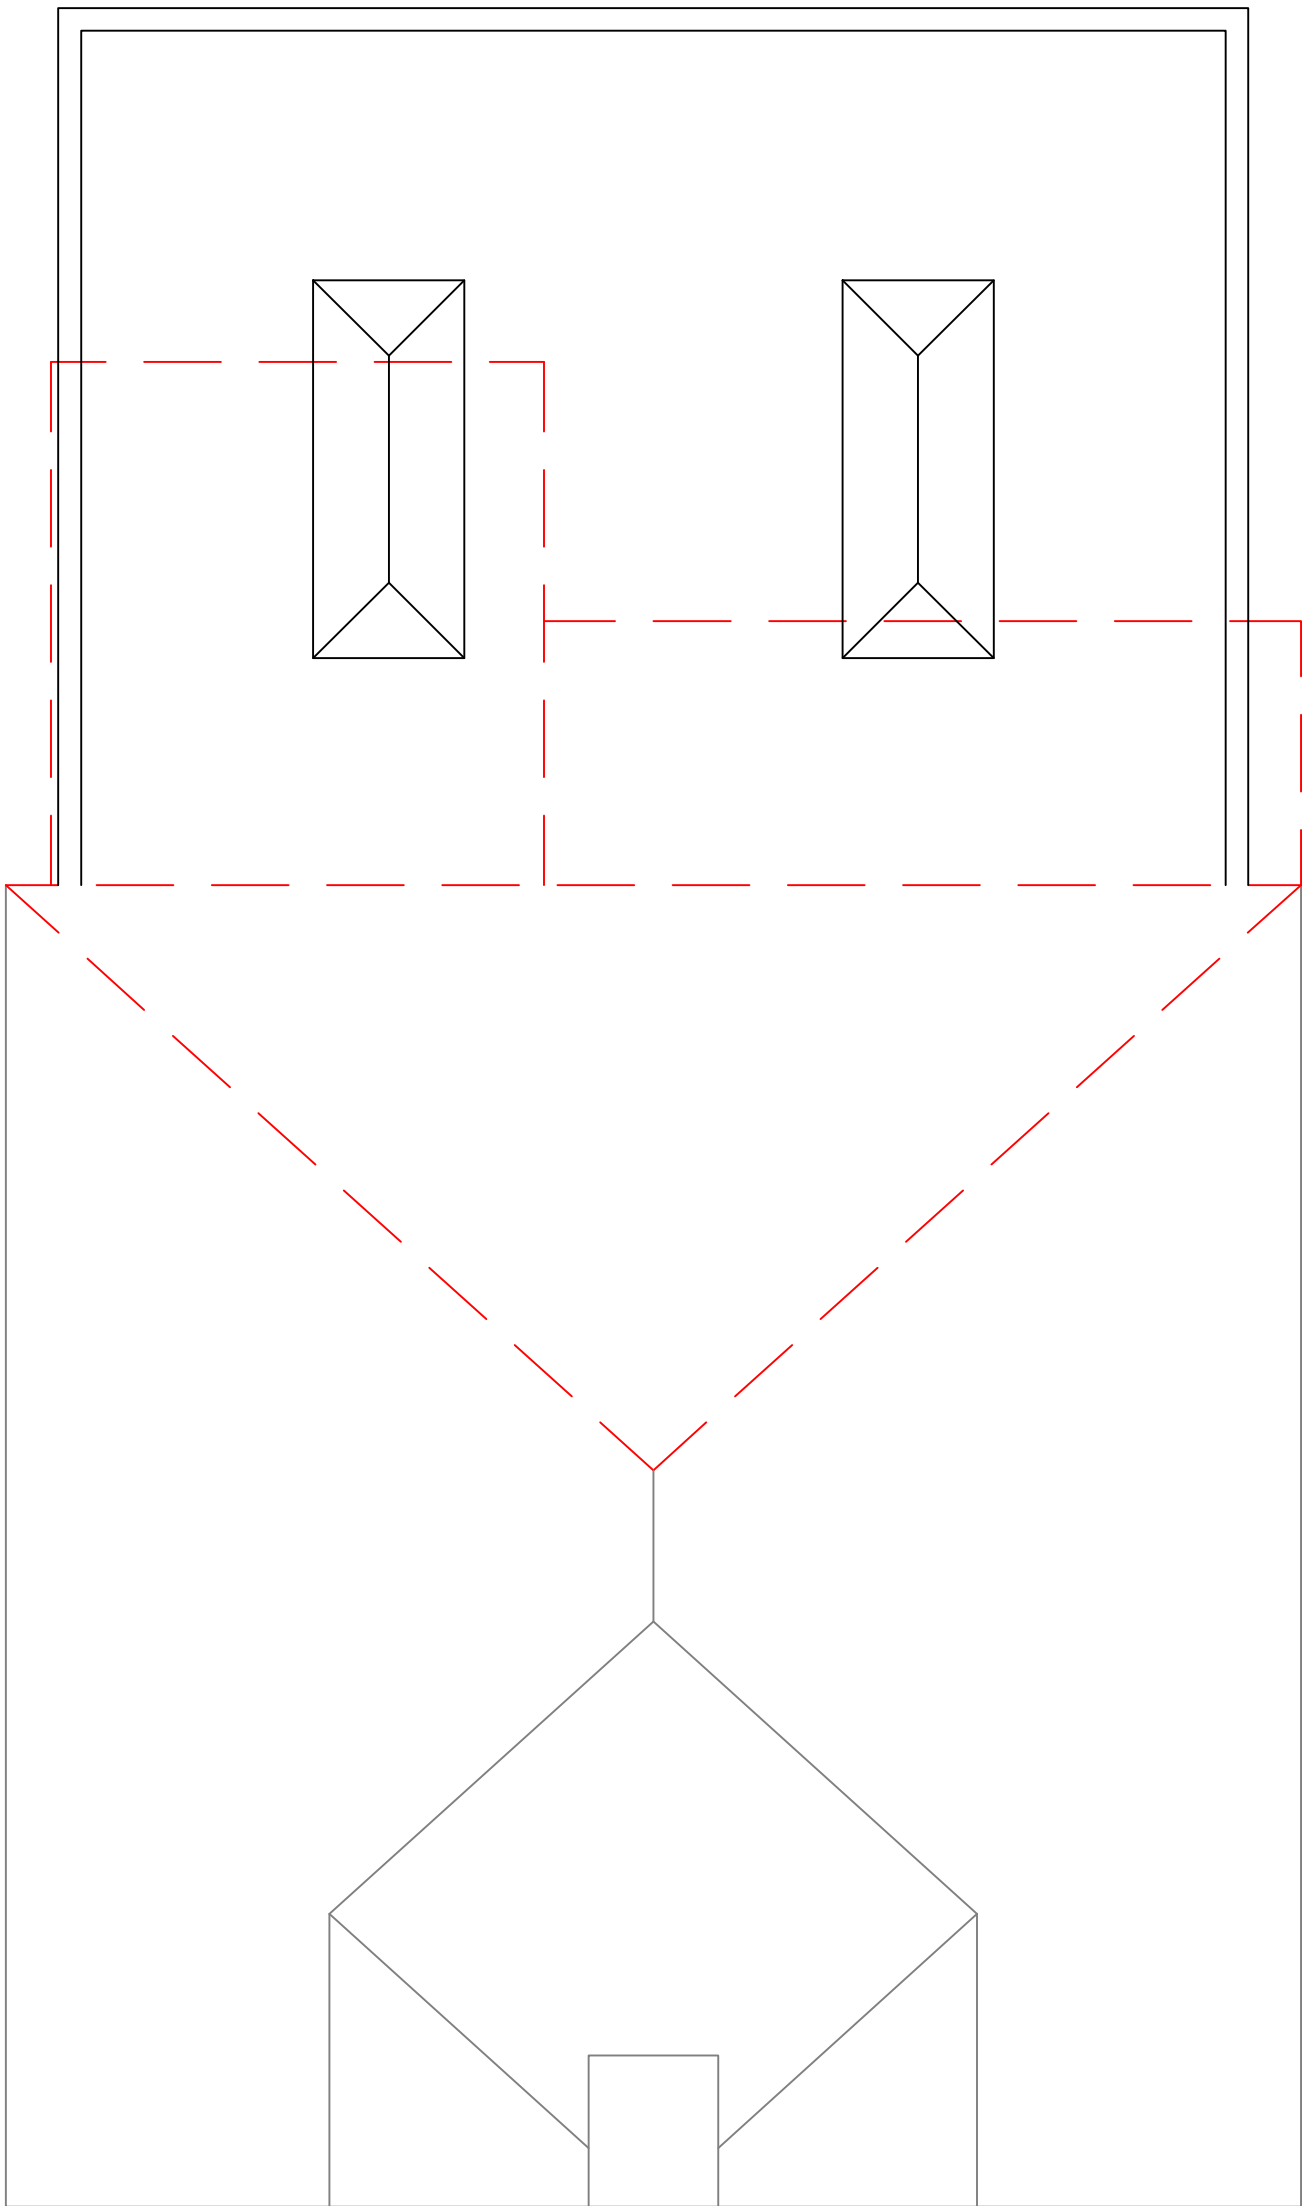


Proposed Roof

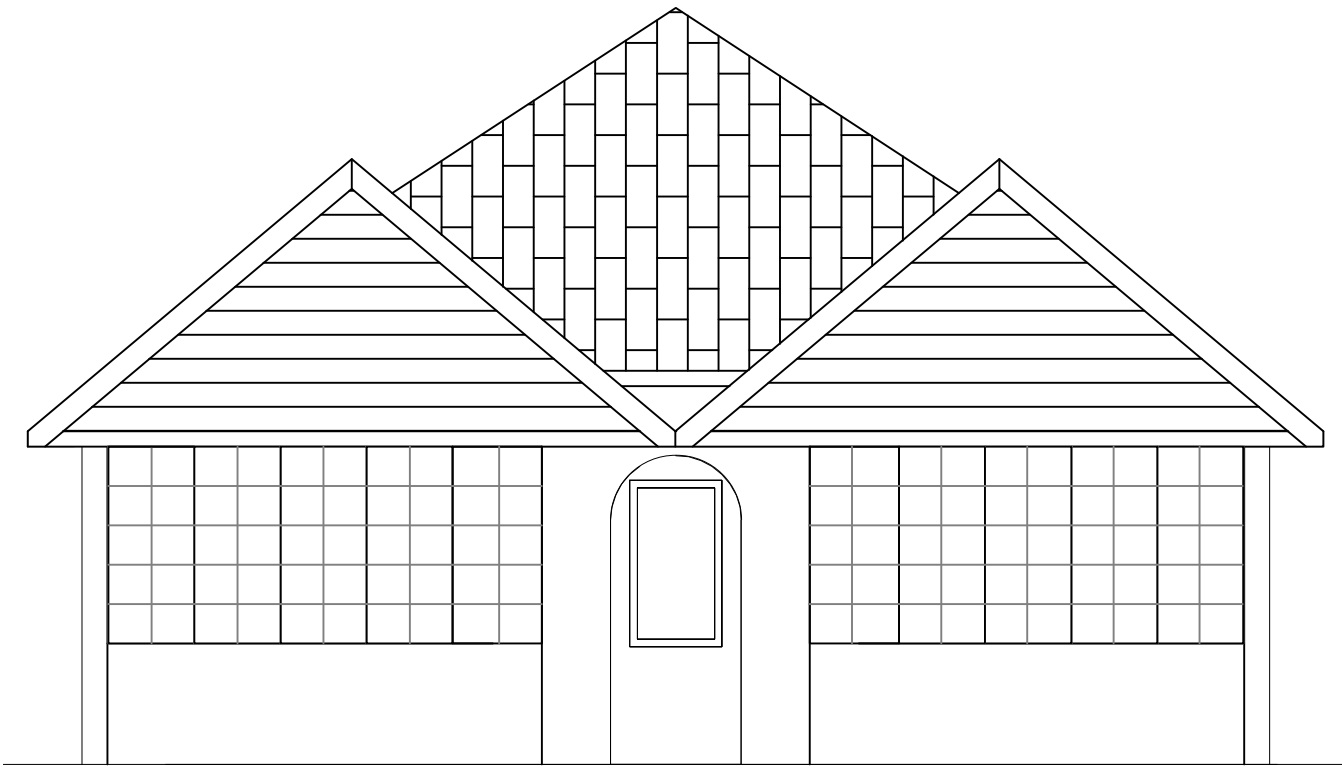


Front Elevation

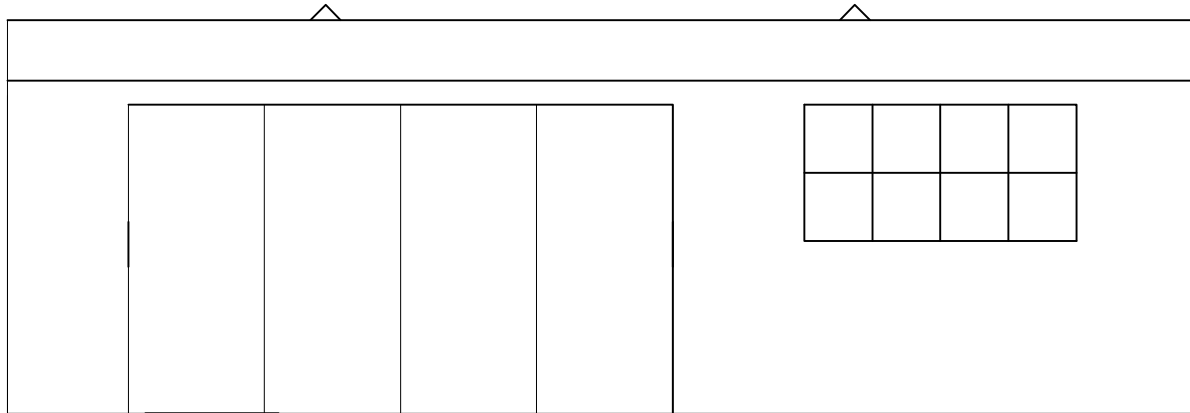

Proposed Rear Elevation

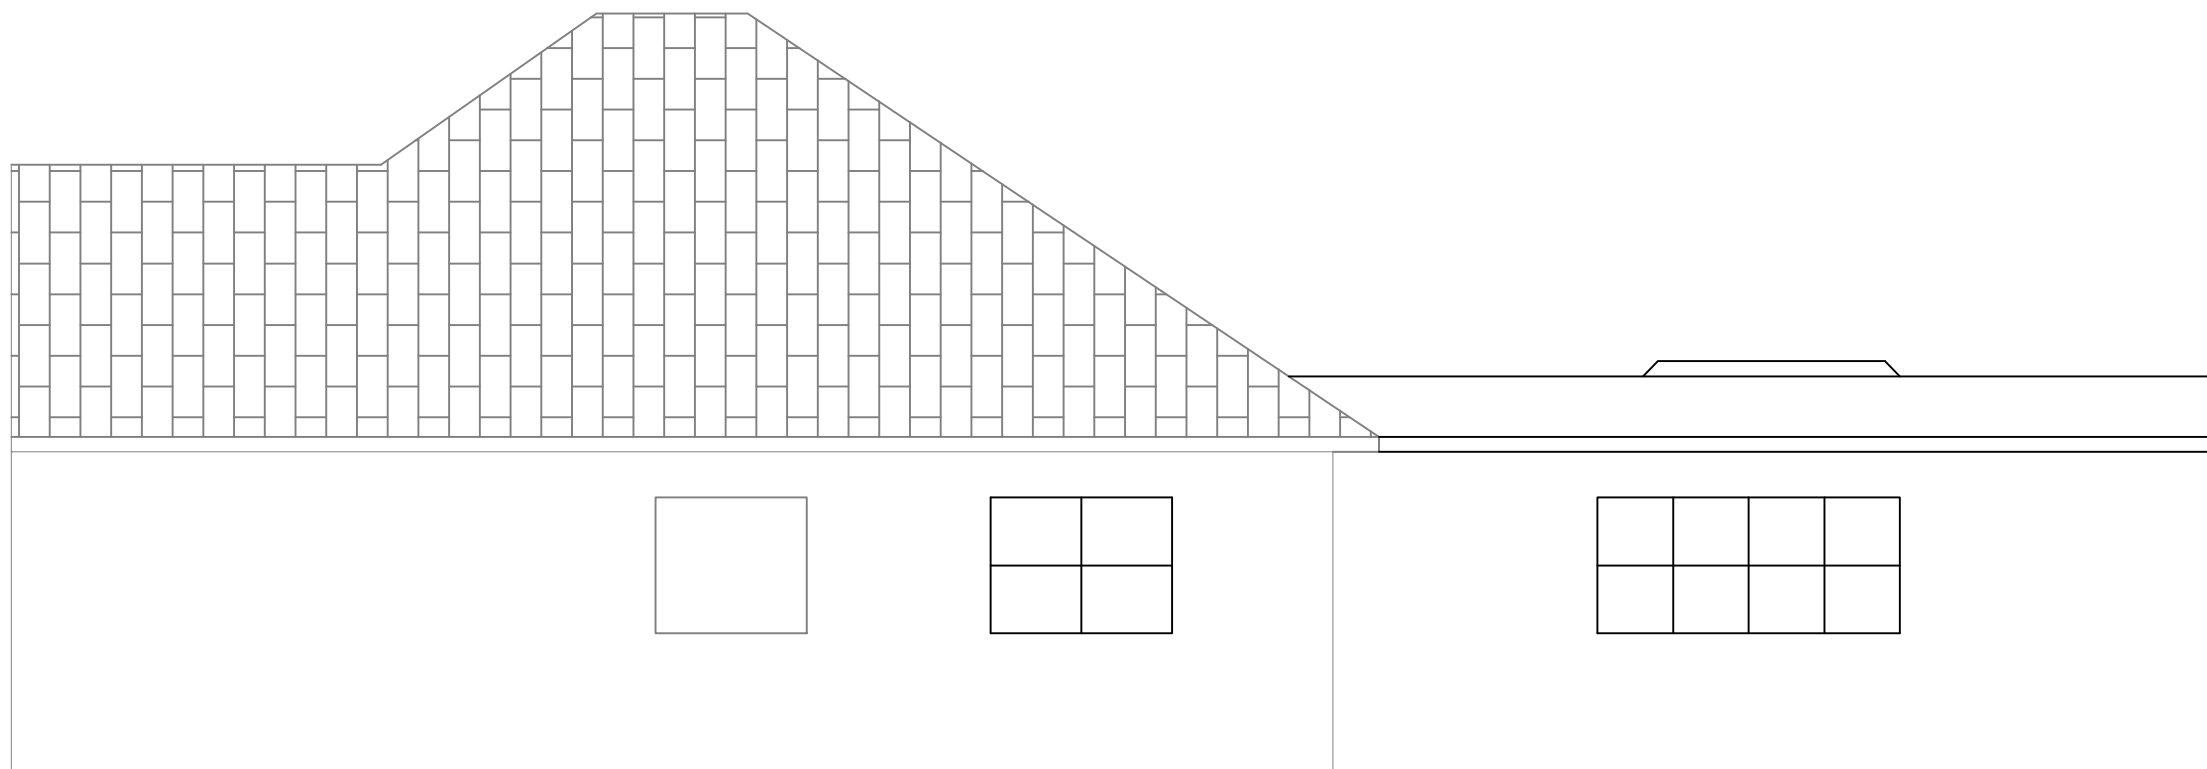

Proposed Side Elevation

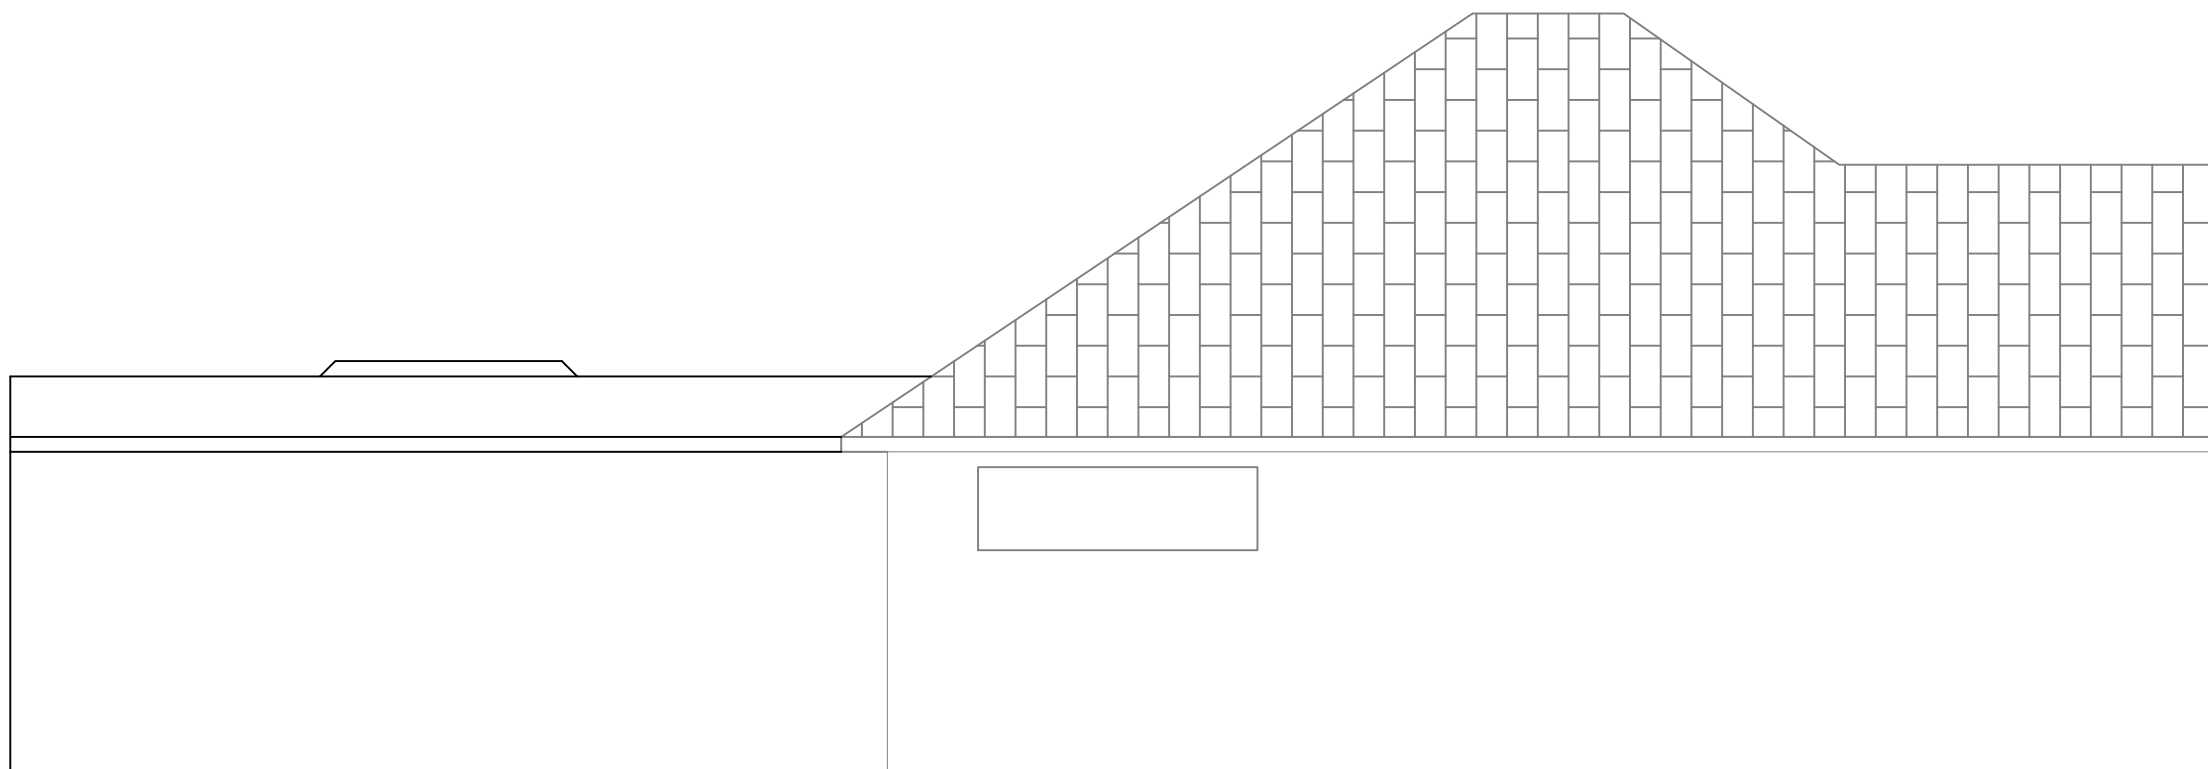

Proposed Side Elevation

NOTES

- 1. THIS DRAWING SHOULD NOT BE SCALED.
- 2. THIS DRAWING IS TO BE READ IN CONJUNCTION WITH ALL RELEVANT ARCHITECTS DRAWINGS AND THE STRUCTURAL SPECIFICATION
- 3. ALL DIMENSIONS ARE IN MILLIMETRES AND LEVELS IN METRES

				Client	Project	Title			Drawing status	Date	Mar'23	Drawn	ZR
				Mr Vince Bennett	24 West Road Hedge End	Proposed Plans and Elevations			Preliminary	Scale	1:50	Chk'd	PJT
									Drawing No.				Rev.
													P1