



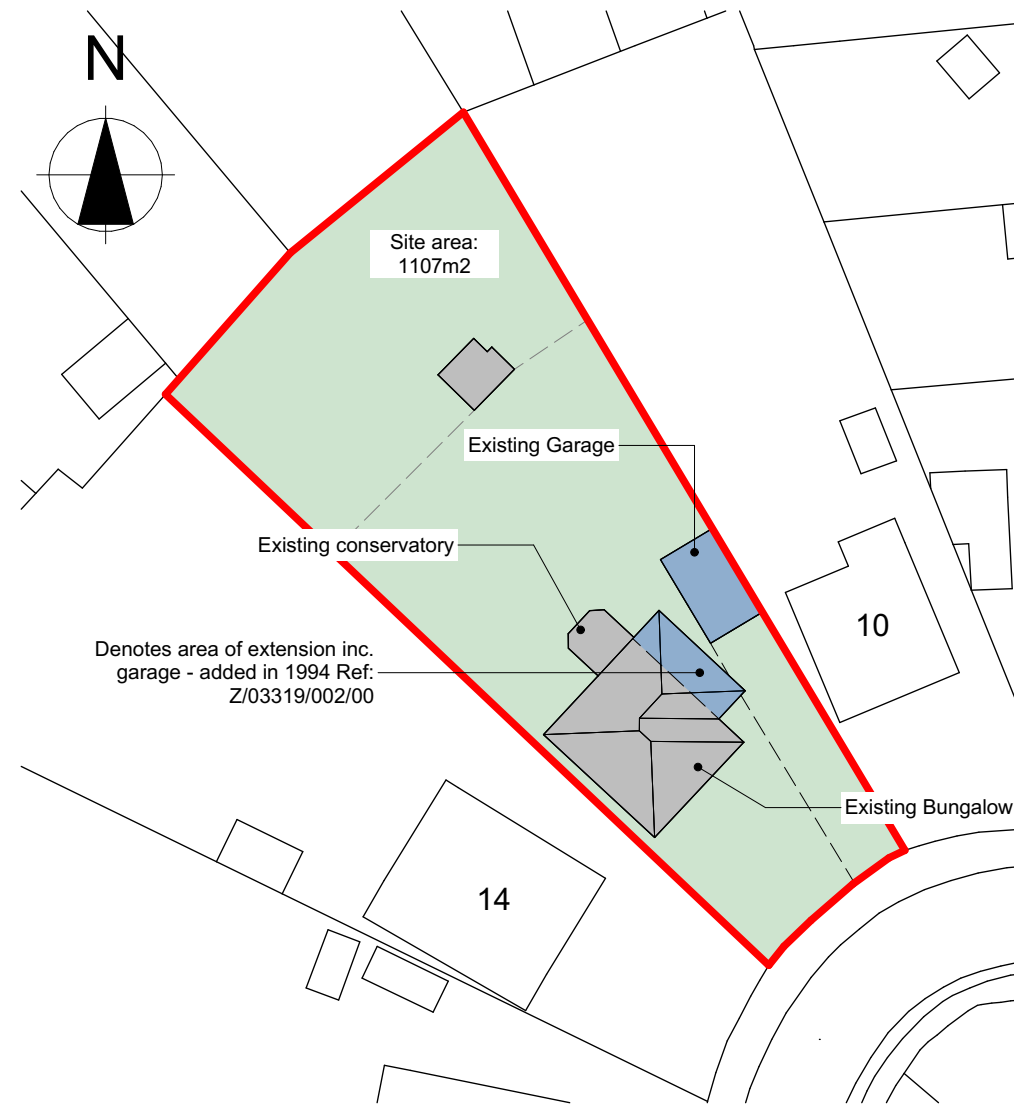

1:500

Existing Site Plan


Key Legend	
Previous applications	
Proposed	
Existing	

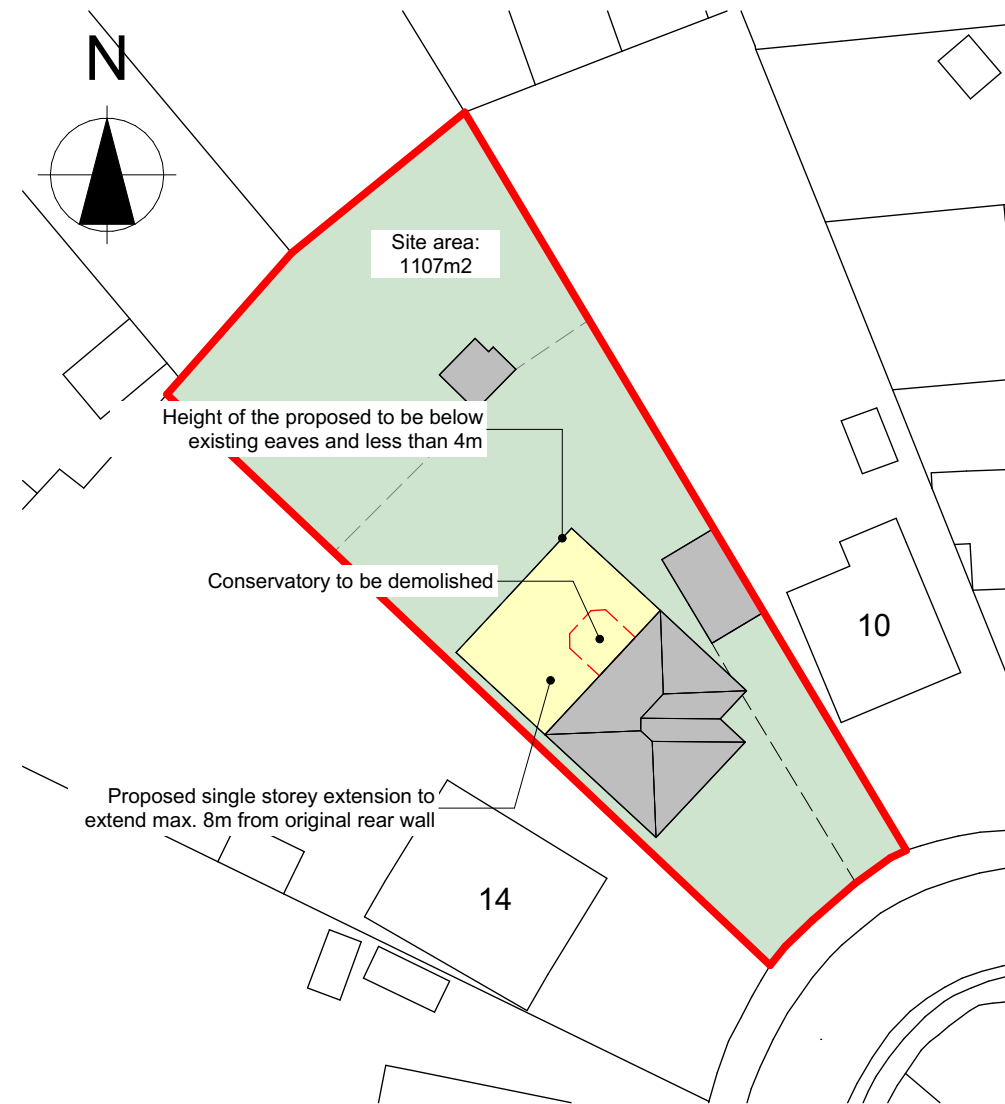

1:500

Proposed Site Plan

Schedule of Accommodation		
Area	m ²	ft ²
Site	1107	11915
Proposed (max.)	90	968

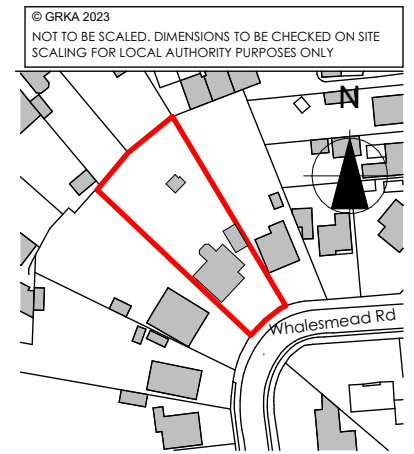

Location Plan NTS

NOTES

WARNING TO PROPERTY PURCHASERS - Property Misdescriptions Act 1991

Buyers are warned that this drawing is not intended to be treated as a descriptive material describing, in relation to any particular property or development, any of the specified matters prescribed by any order made under the above act. The contents of this drawing may be subject to change at any time and alterations and variations can occur during the process of the works without revision of the drawing. Consequently the layout, form, content and dimensions of the finished construction may differ materially from those shown. Nor do the contents of this drawing constitute a contract, part of any contract or a warranty.

Ordnance Survey, (c) Crown Copyright 2023. All rights reserved. Licence number 100022432

PRE-APP ADVICE

P1	Submission to Local Authority	07.04.23	MK
Revision	Description	Date	Drawn

Designer :



Project :
12 Walesmead Road
Prior Approval Consent

Drawing :
Exisitng / Proposed Site Plan

Date : April 2023	Scale : 1:500 @ A3	Revision: P1
Drawing No. : 102	Status : PLANNING	