


PLANNING APPLICATION

EXTENT OF ALTERATIONS

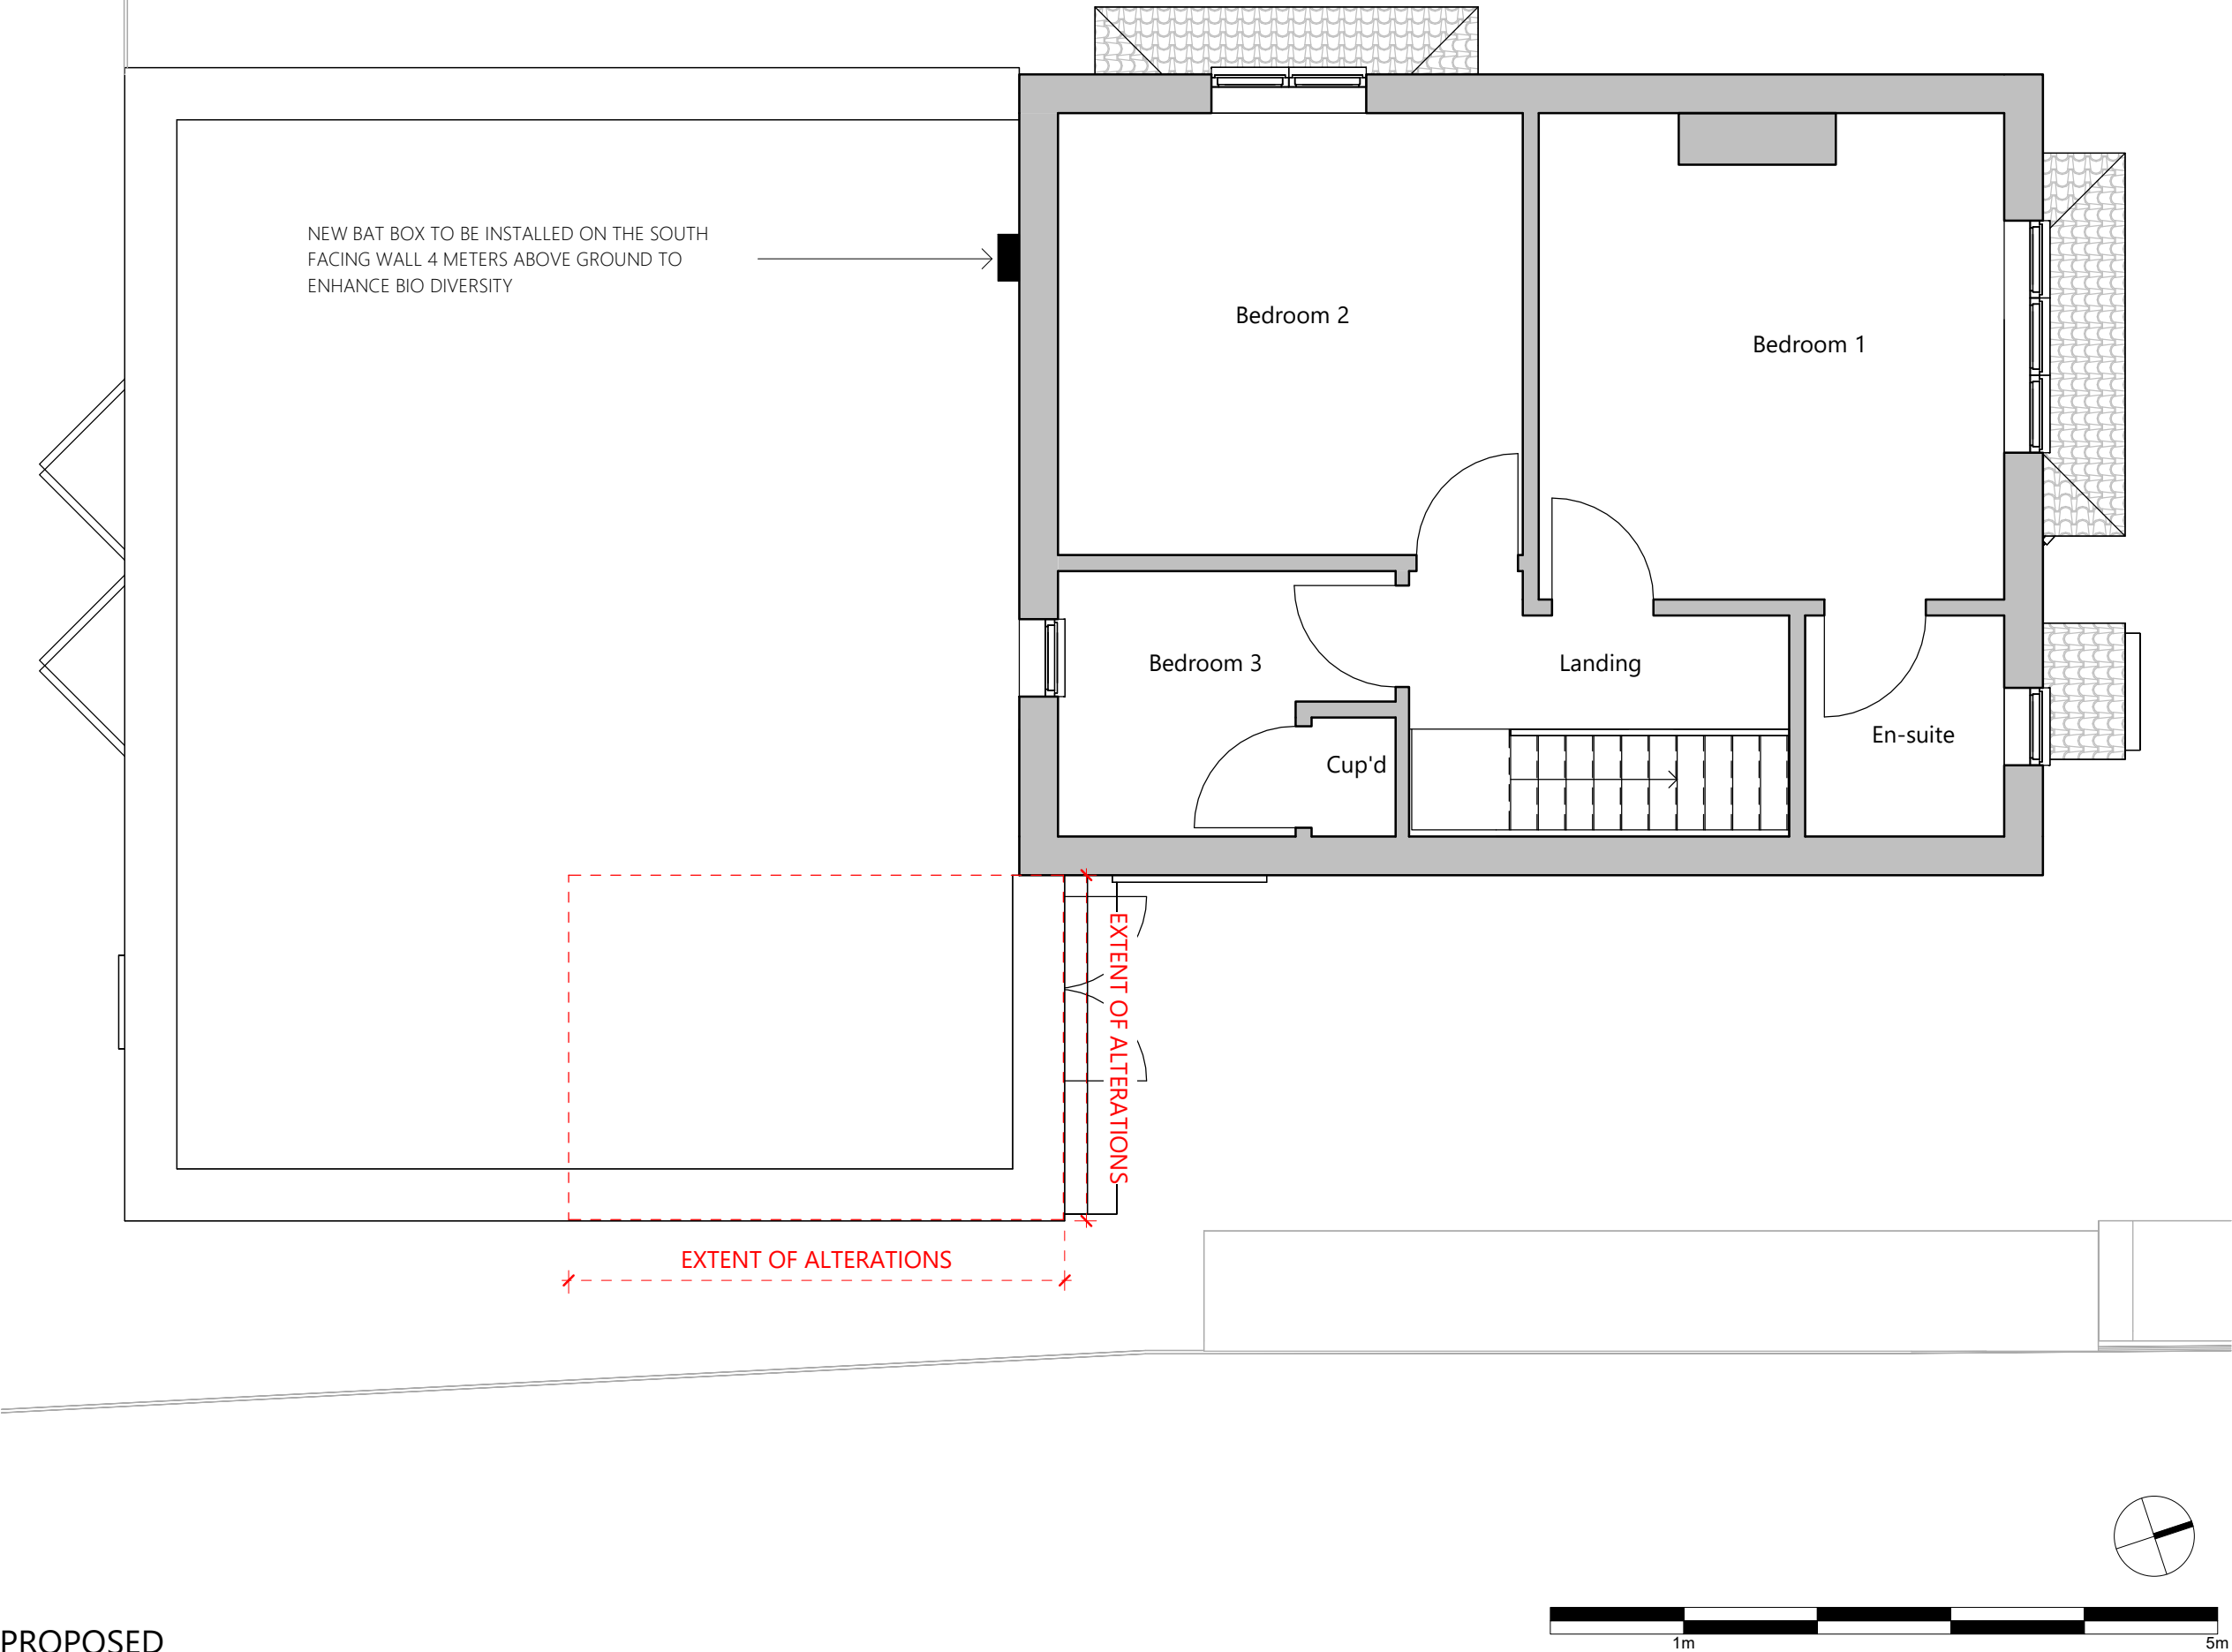

PROPOSED

General Notes:

- Dimensions in millimetres unless stated otherwise.
- Do not scale off drawing.
- All dimensions to be verified on site before proceeding.
- All specifications/build-ups on this drawing are indicative only.
- All materials and installations to be in accordance with all British Standards and building regulations.
- All perspective views are indicative for illustrative purposes only.

00	Planning Application	AW	10.04.23
REV	DESCRIPTION	BY	DATE
STATUS: PLANNING APPLICATION			

CLIENT:	Mathew Burton-Garner
ARCHITECT:	Drawn by Annabel West

SITE:	50 Shaftesbury Avenue, Chandler's Ford, Eastleigh SO53 3BP		
TITLE:	First Floor Plan (Proposed)		
SCALE AT A3:	DATE:	DRAWN:	CHECKED:
1 : 50	10.04.23	AW	AW
PROJECT NO:	DRAWING NO:	REVISION:	
-	P2011	00	