




A1
1
2
3
4
5
6
7
8
9
10
11

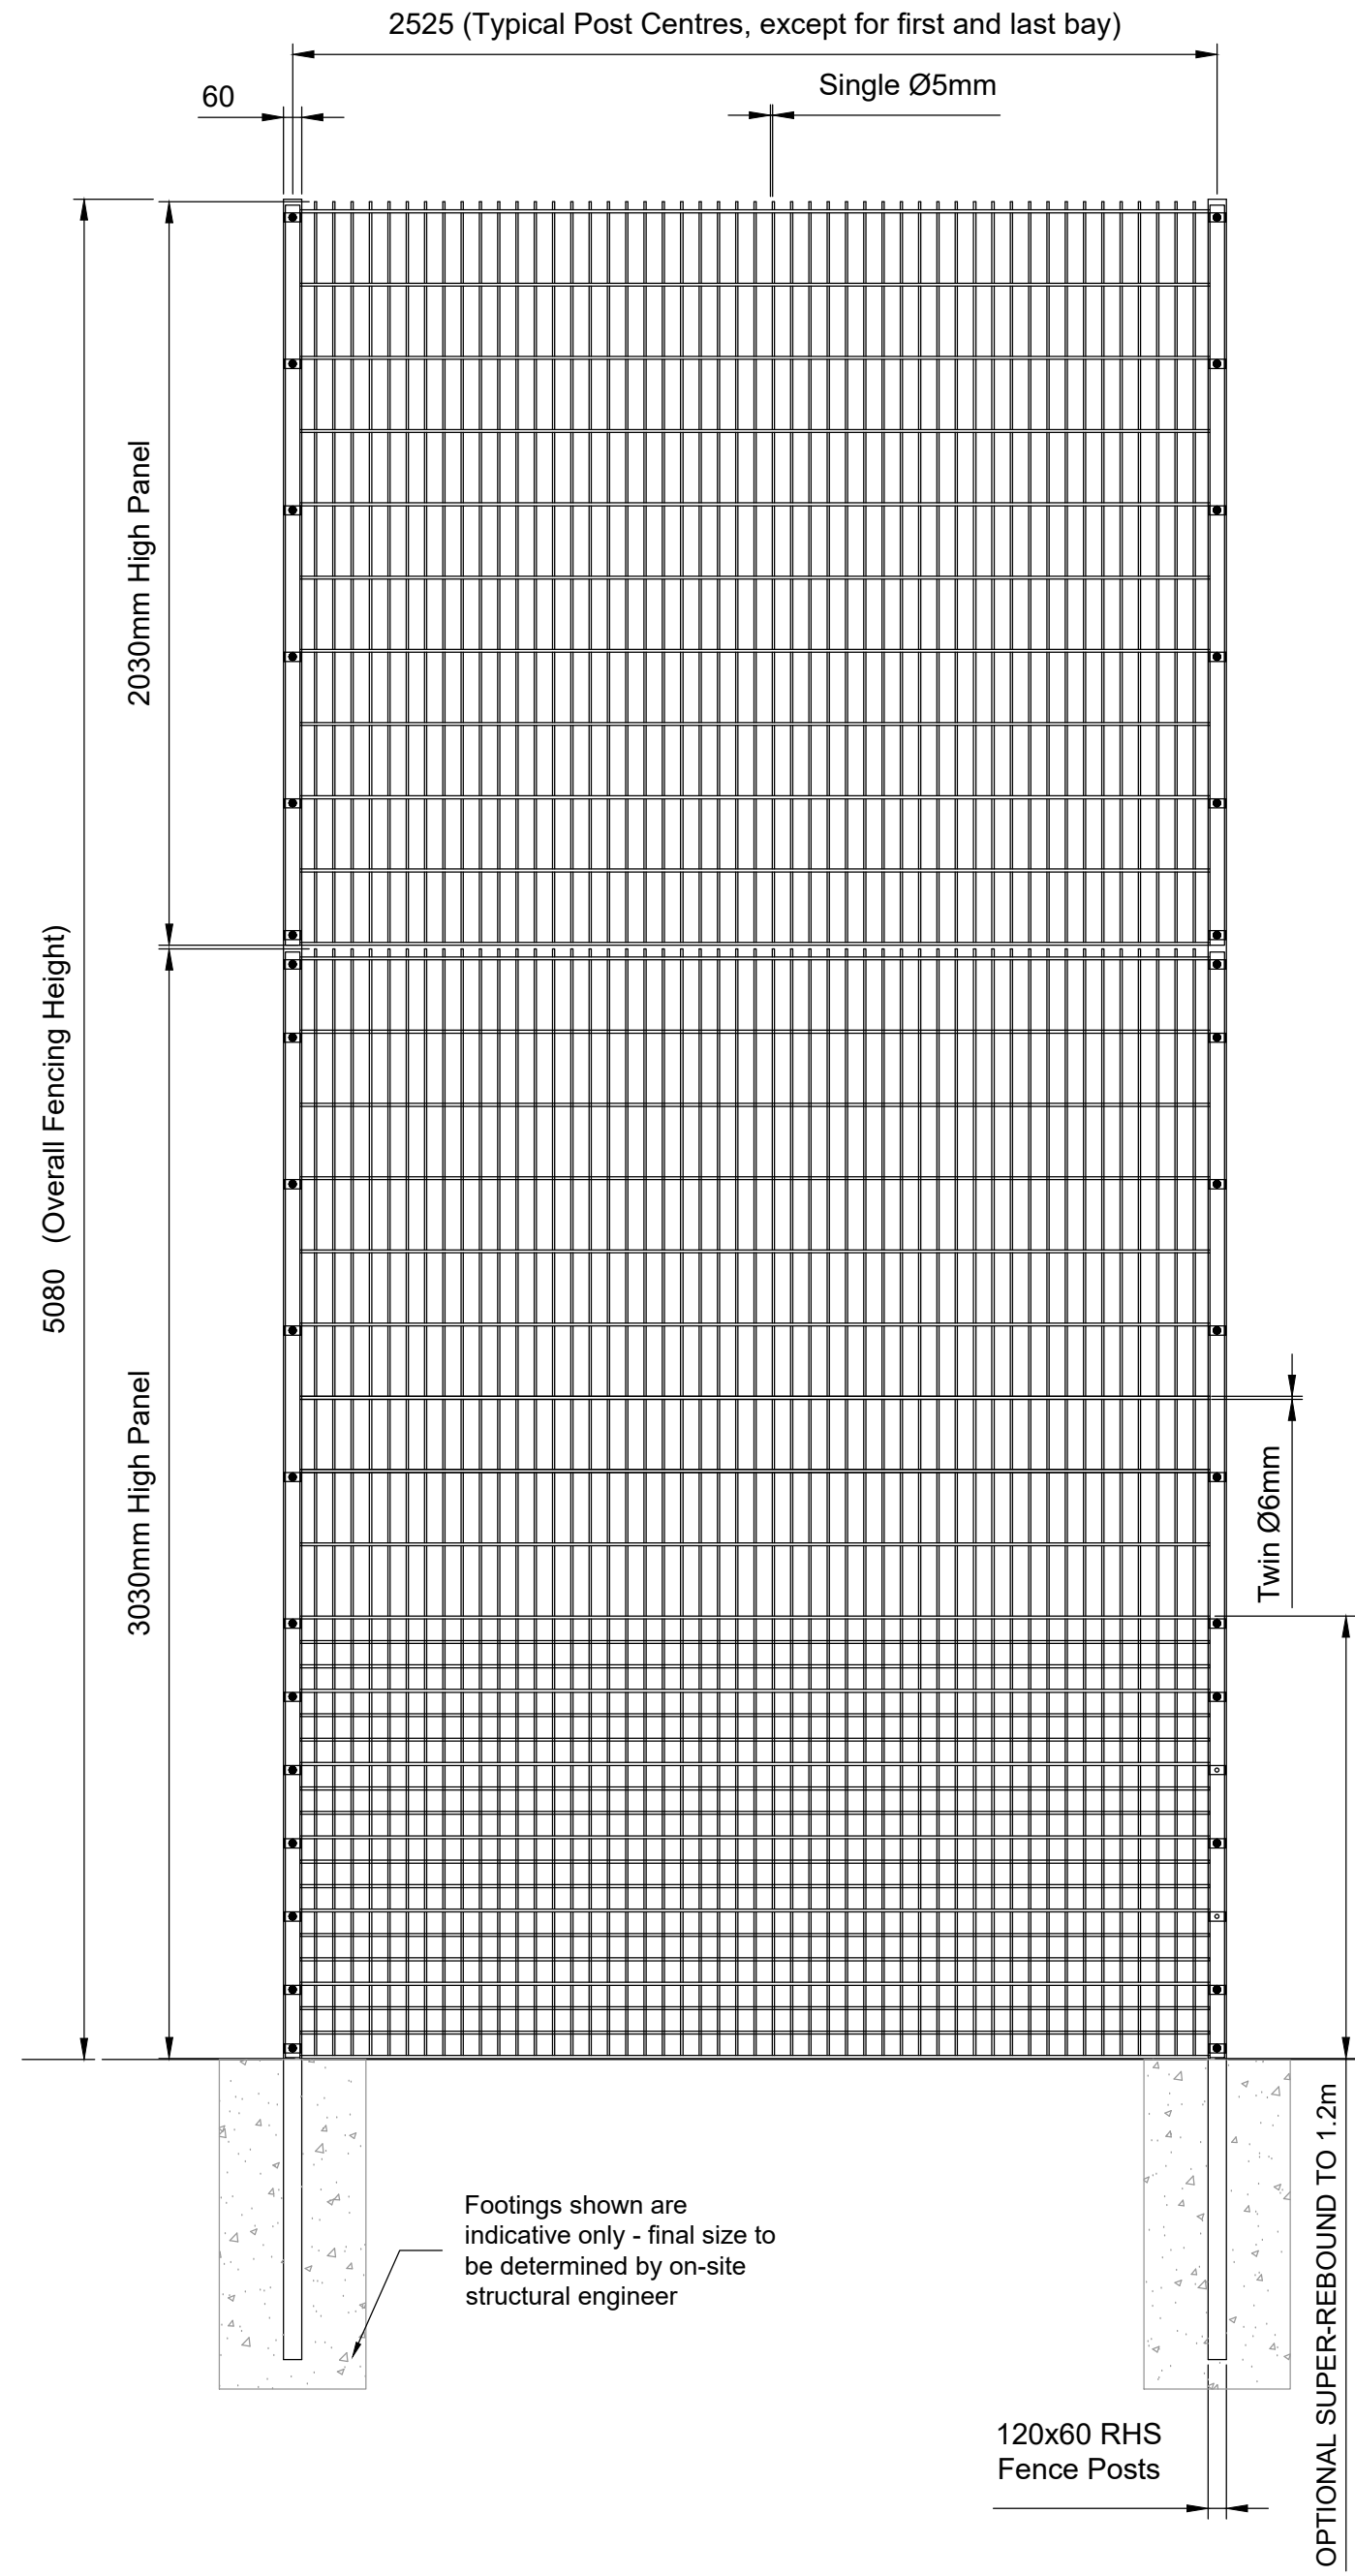


FRONT ELEVATION
DUO Super Rebound fence
by Zaun or equivalent,
AGP perimeter
(1:20)

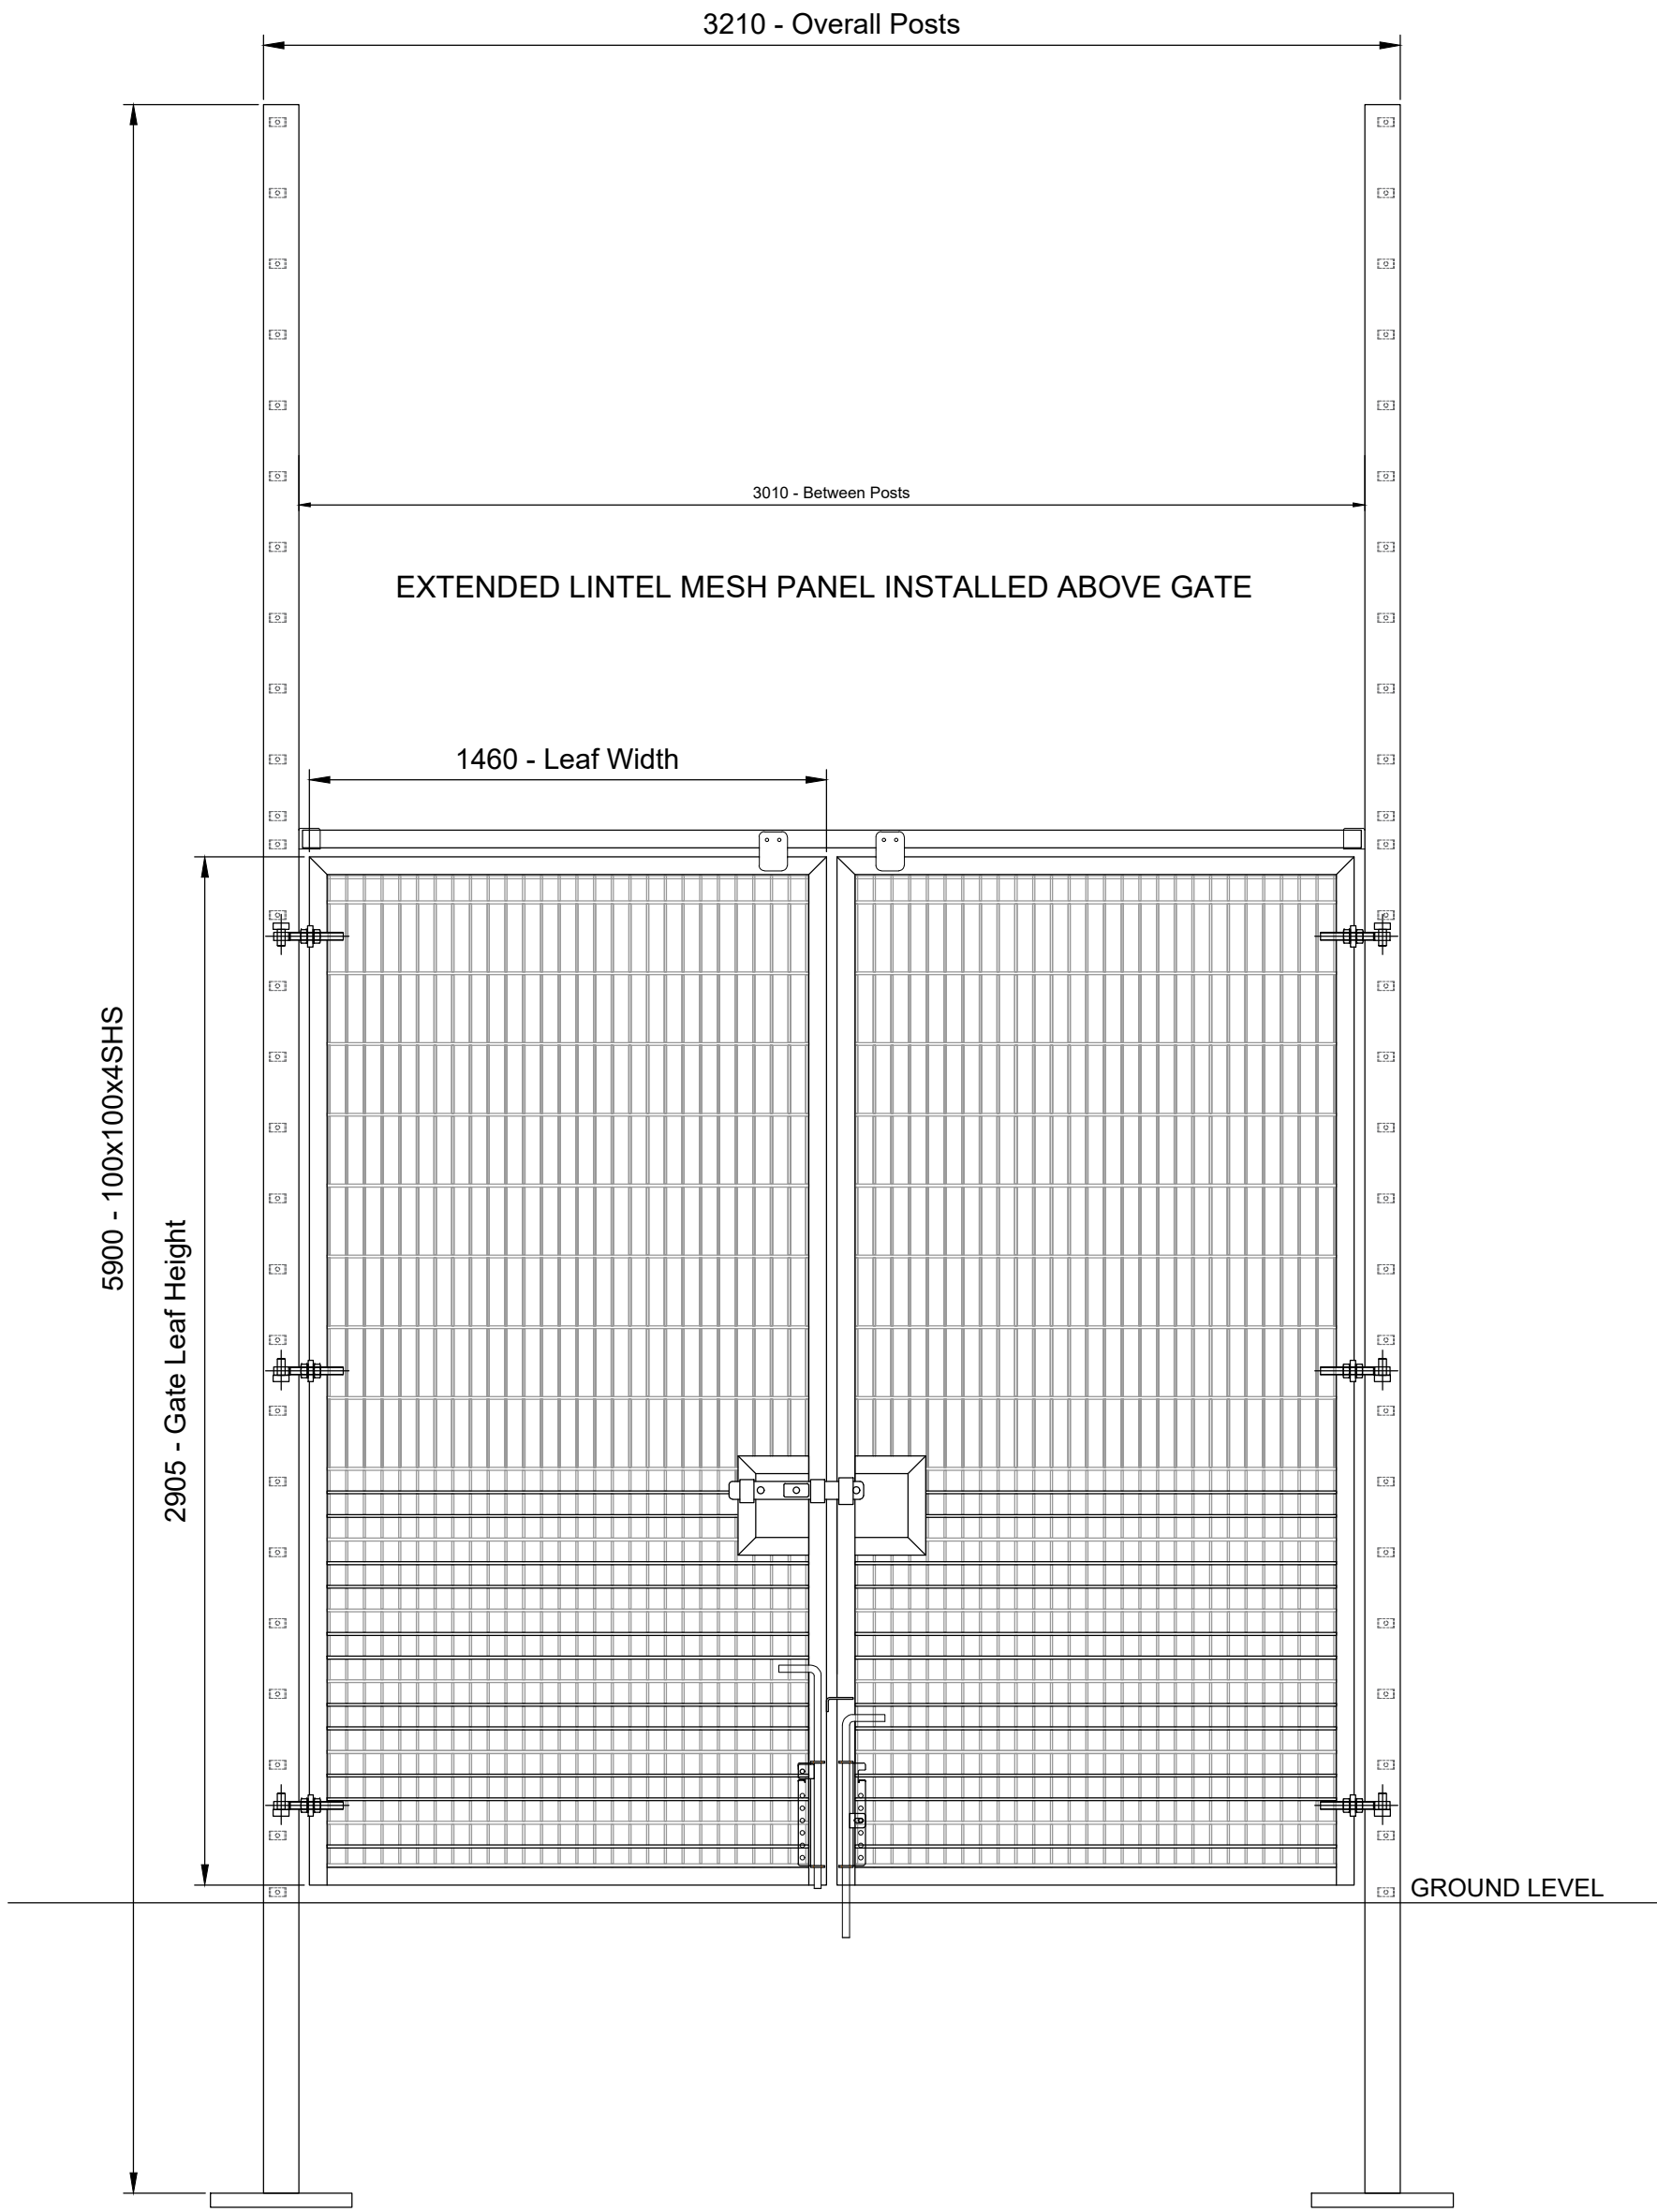


FRONT ELEVATION
DUO REBOUND - Double Leaf Gate
AGP perimeter
(1:20)

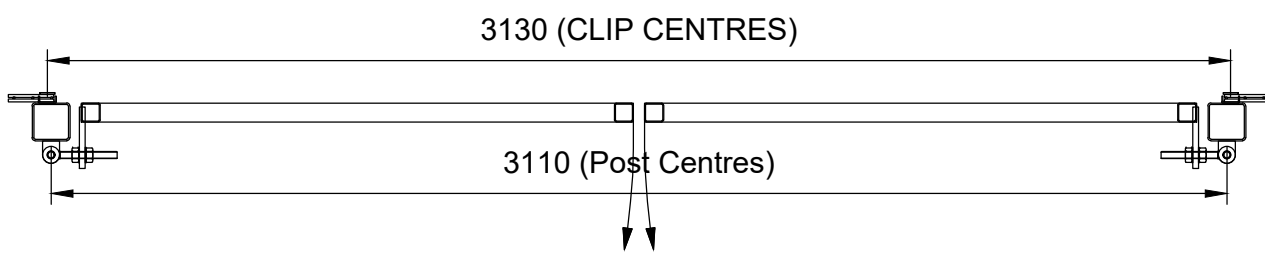

PLAN VIEW
DUO REBOUND - Double Leaf Gate

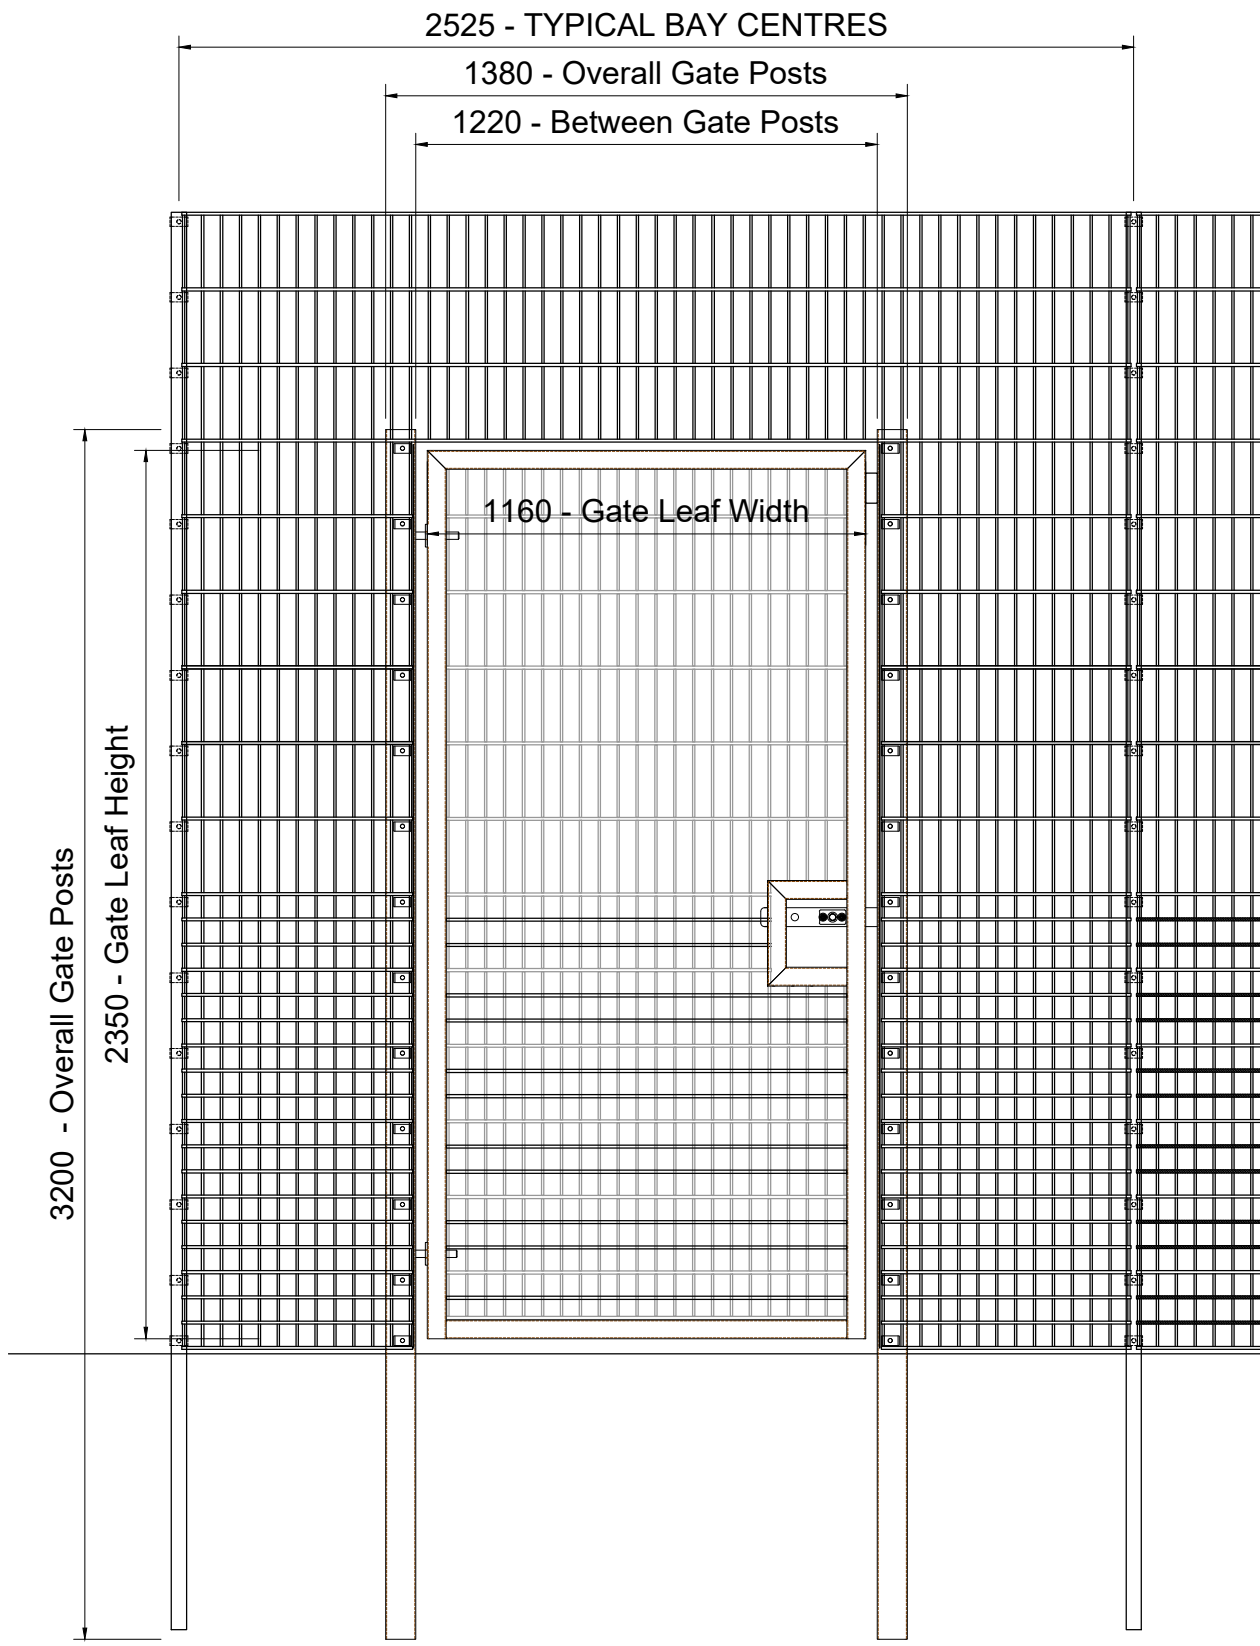

FRONT ELEVATION
DUO REBOUND - Single Leaf Gate
AGP perimeter
(1:20)

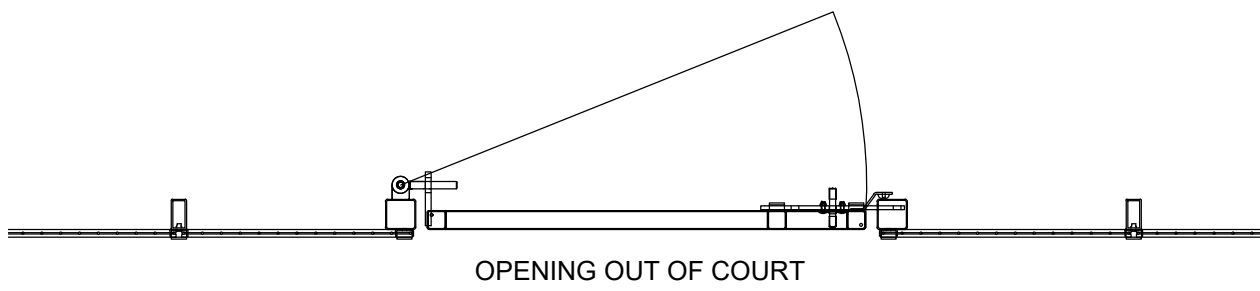

PLAN VIEW
DUO REBOUND - Single Leaf Gate

P01	20/03/23	NA	SB	JW
Issue	Date	By	Chkd	Appd

ARUP

13 Fitzroy Street
London W1T 4BQ
Tel +44 (0)20 7536 1531 Fax +44 (0)20 7580 3924
www.arup.com

Client
University of Southampton

Job Title
Wide Lane Sports Centre

Drawing Title
Typical Detail - AGP Fencing

Scale at A1
1:20

Discipline
Landscape Architect

Job No
293368

Drawing Status
S1

Drawing No
293368-ARUP-ZZ-XX-DR-L-0600

Issue
P01