


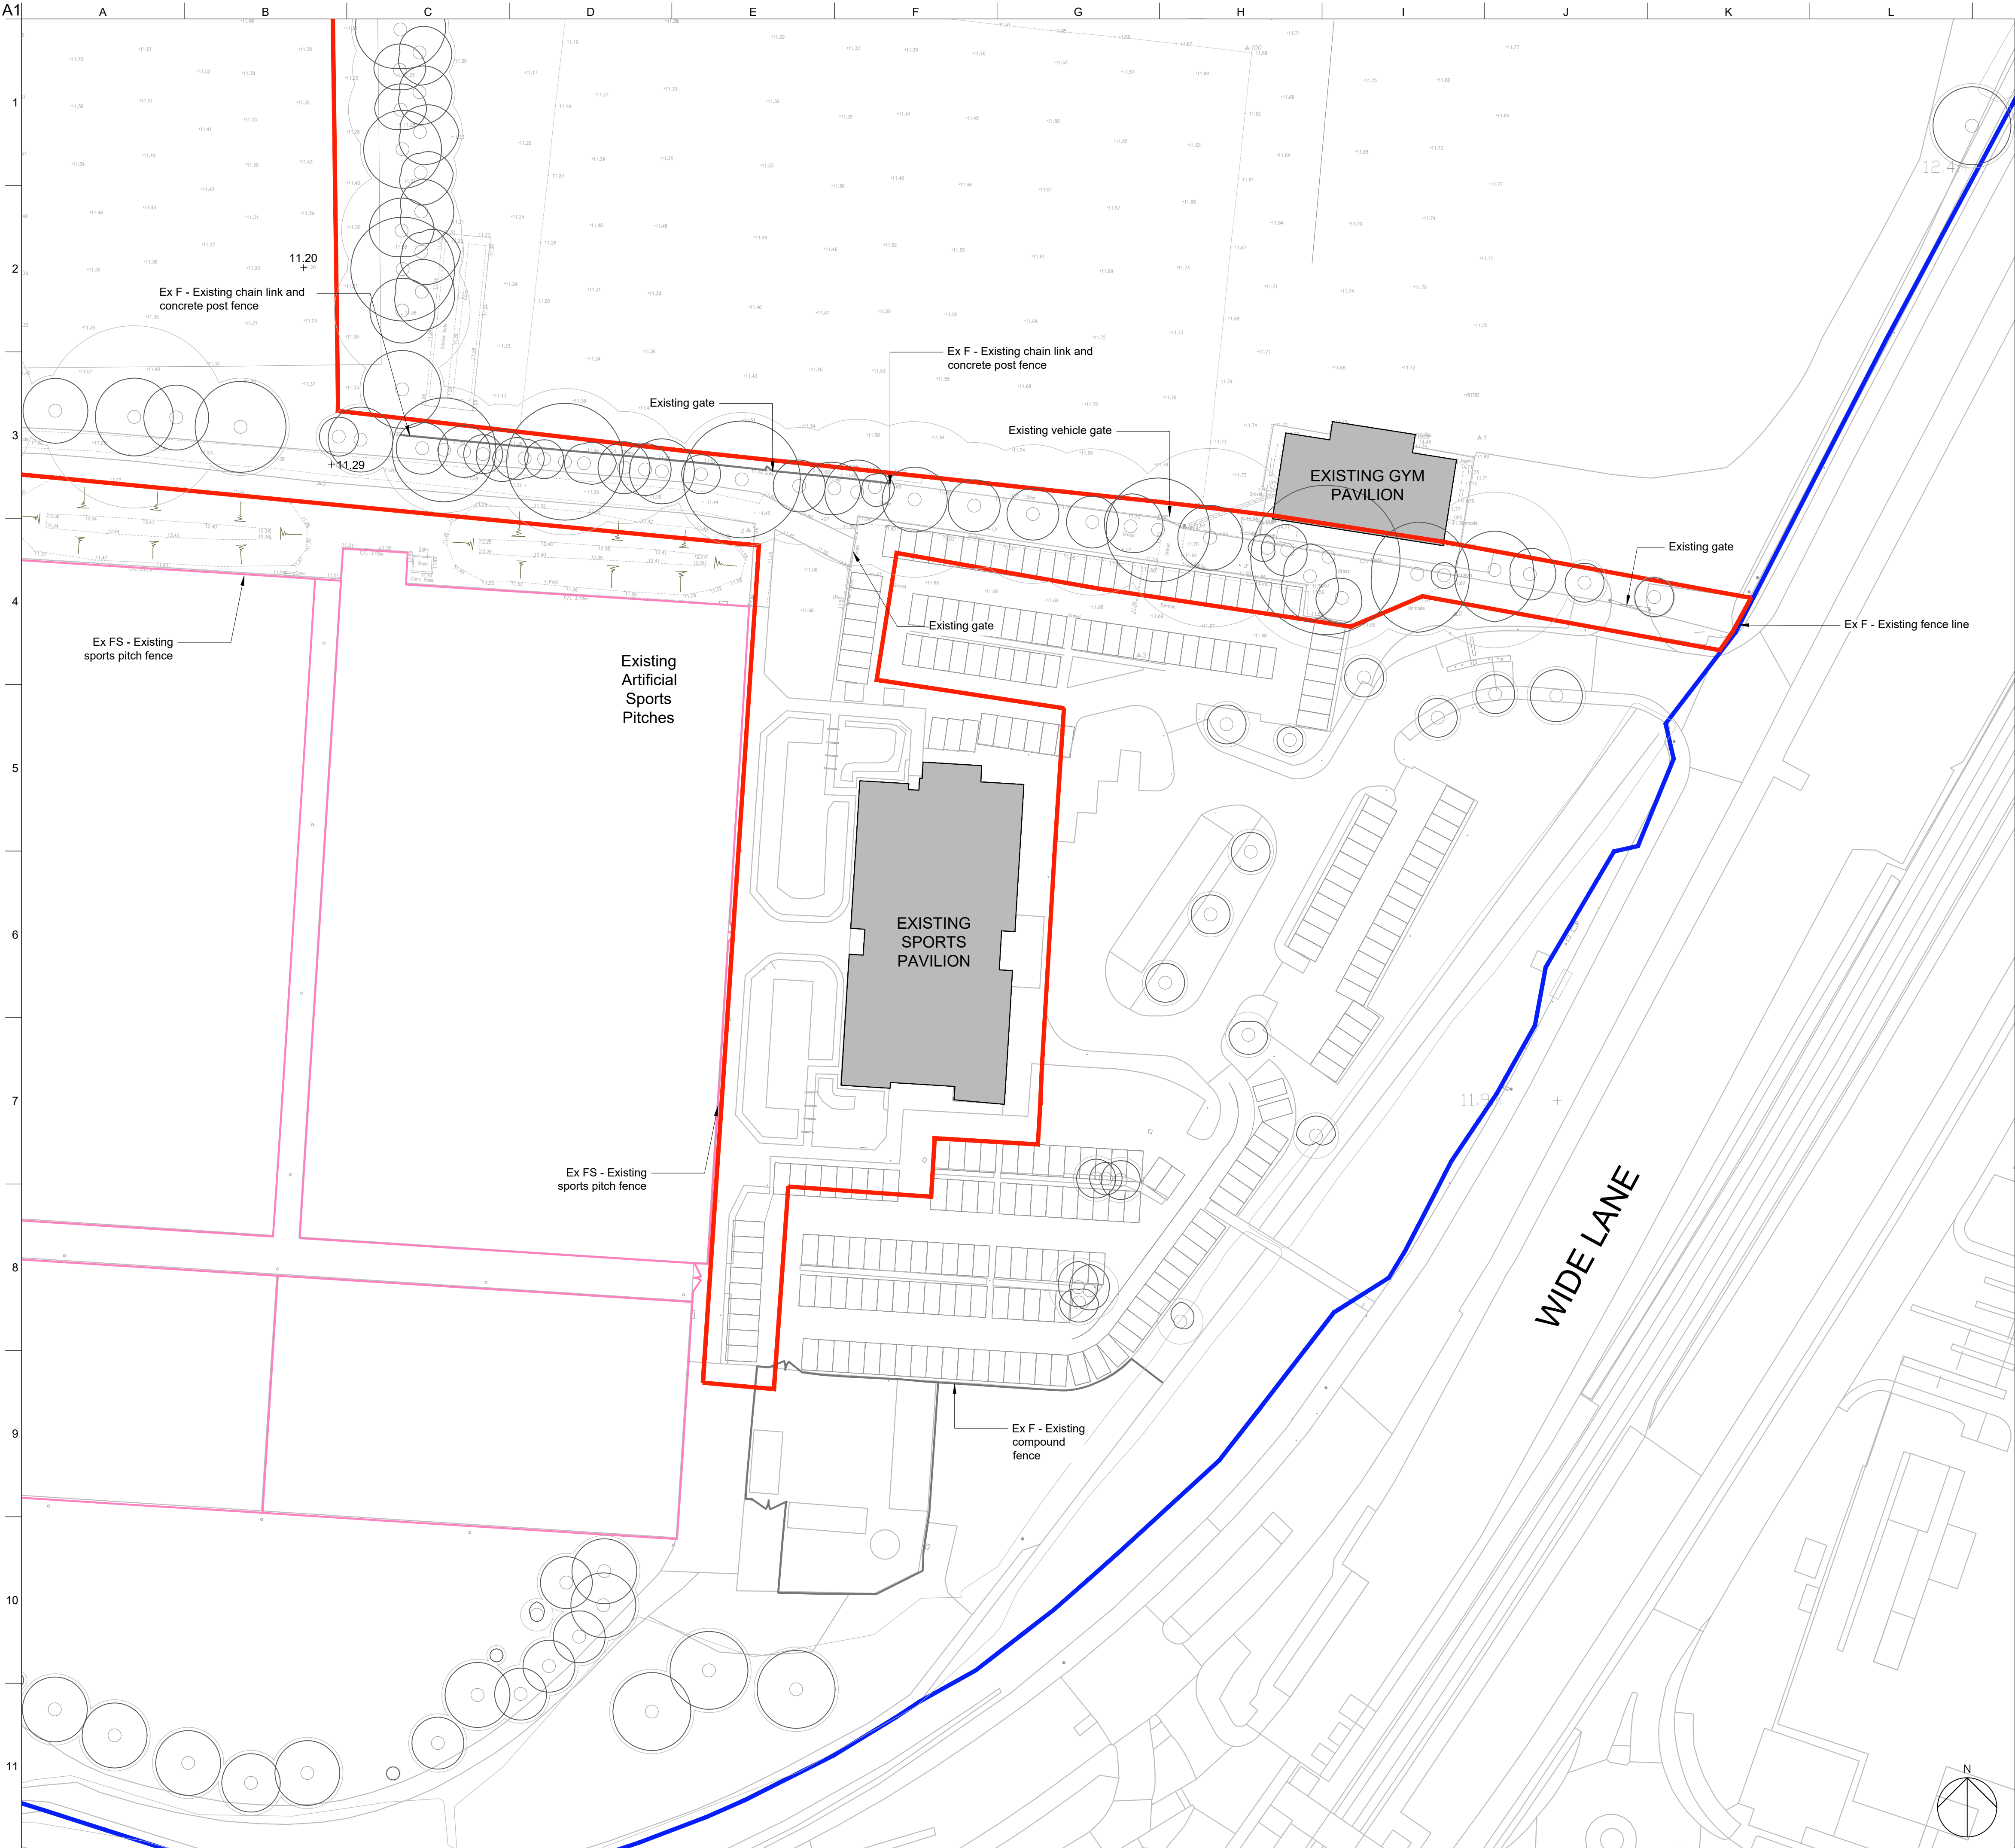

- Legend
- Site ownership boundary
 - Site boundary
 - Existing buildings
 - External existing levels
 - Ex F - Existing fence
 - Ex FS - Existing sports fence
 - Existing trees
 - Tree root protection areas

P01	20/03/23	NA	SB	JW
Issue	Date	By	Chkd	Appd

ARUP

13 Fitzroy Street
London W1T 4BQ
Tel +44 (0)20 7536 1531 Fax +44 (0)20 7580 3924
www.arup.com

Client
University of Southampton

Job Title
Wide Lane Sports Centre

Drawing Title
Existing Site Plan
Sheet 2 of 2

Scale at A1

1:500

Discipline
Landscape Architect

Job No
293368

Drawing Status
S1

Drawing No
293368-ARUP-ZZ-XX-DR-L-0101

Issue
P01