

A1

1

2

3

4

5

6

7

8

9

10

11

Do not scale

A

B

C

D

E

F

G

H

I


J

K


L

M


N

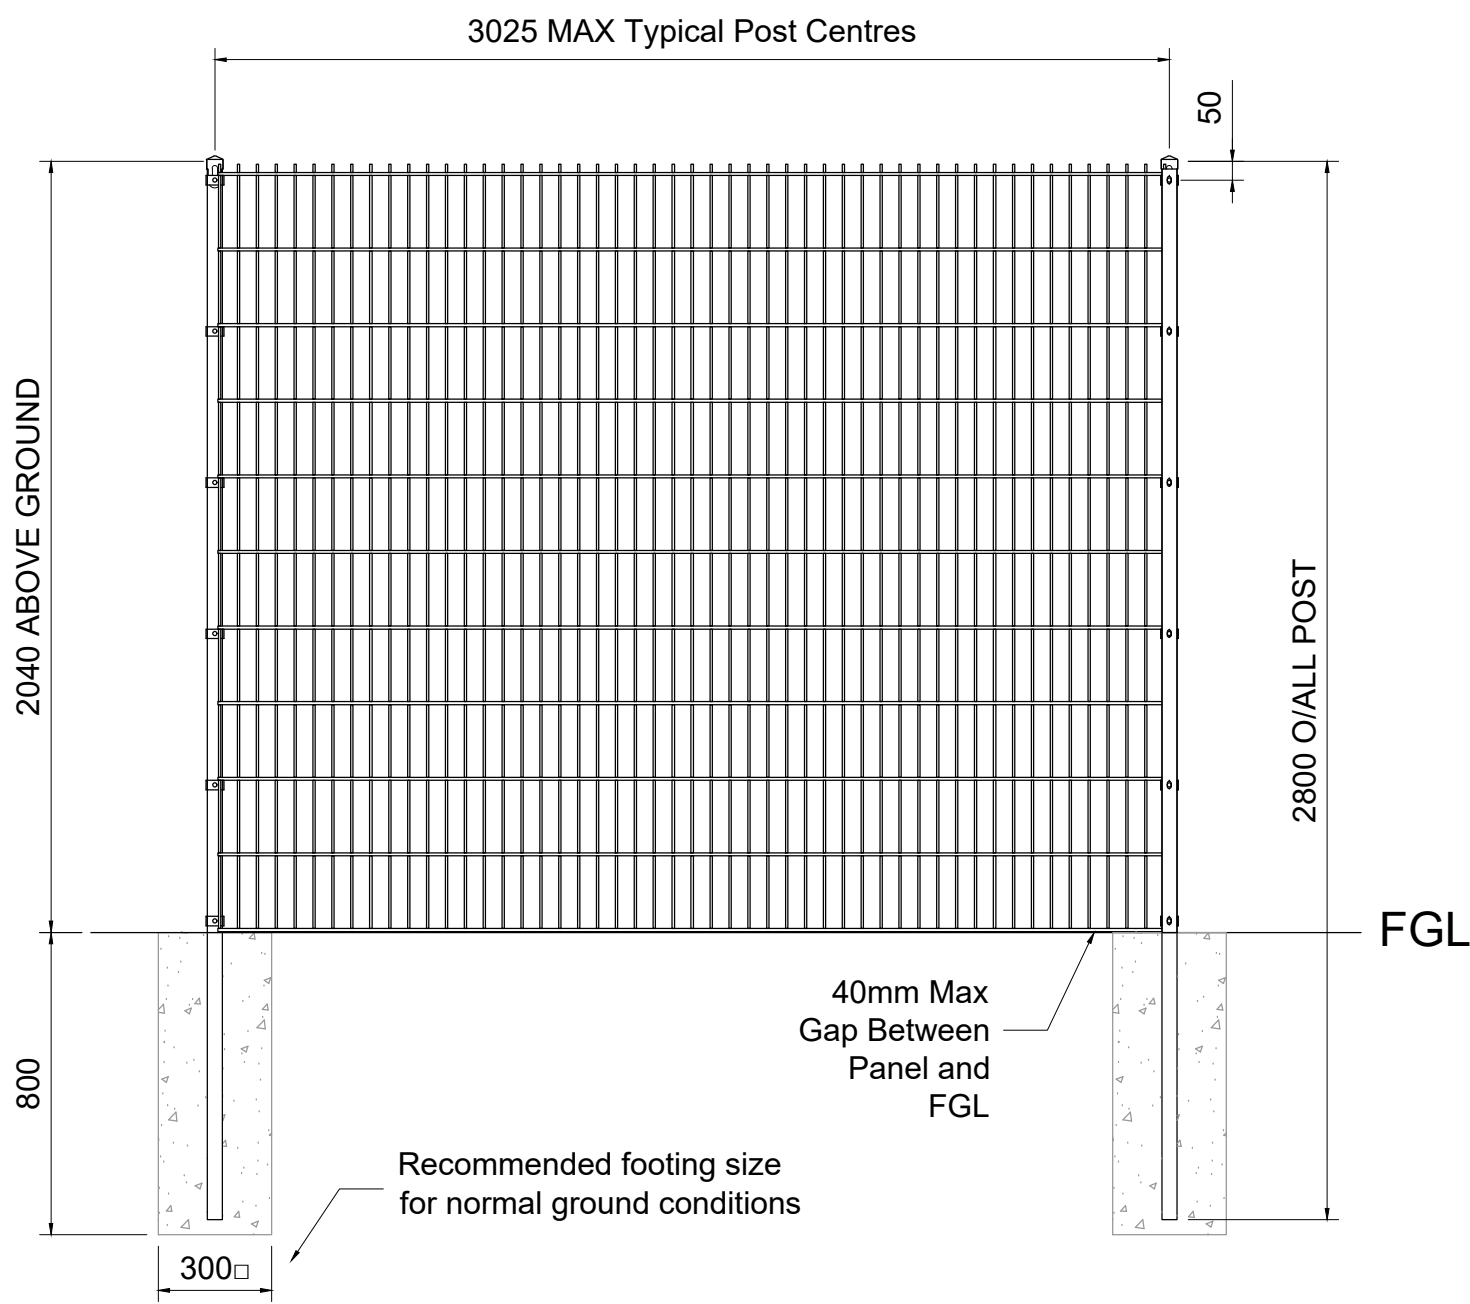


FRONT ELEVATION
DUO 8 SR1 Security Fence
by Zaun or equivalent
(1:20)

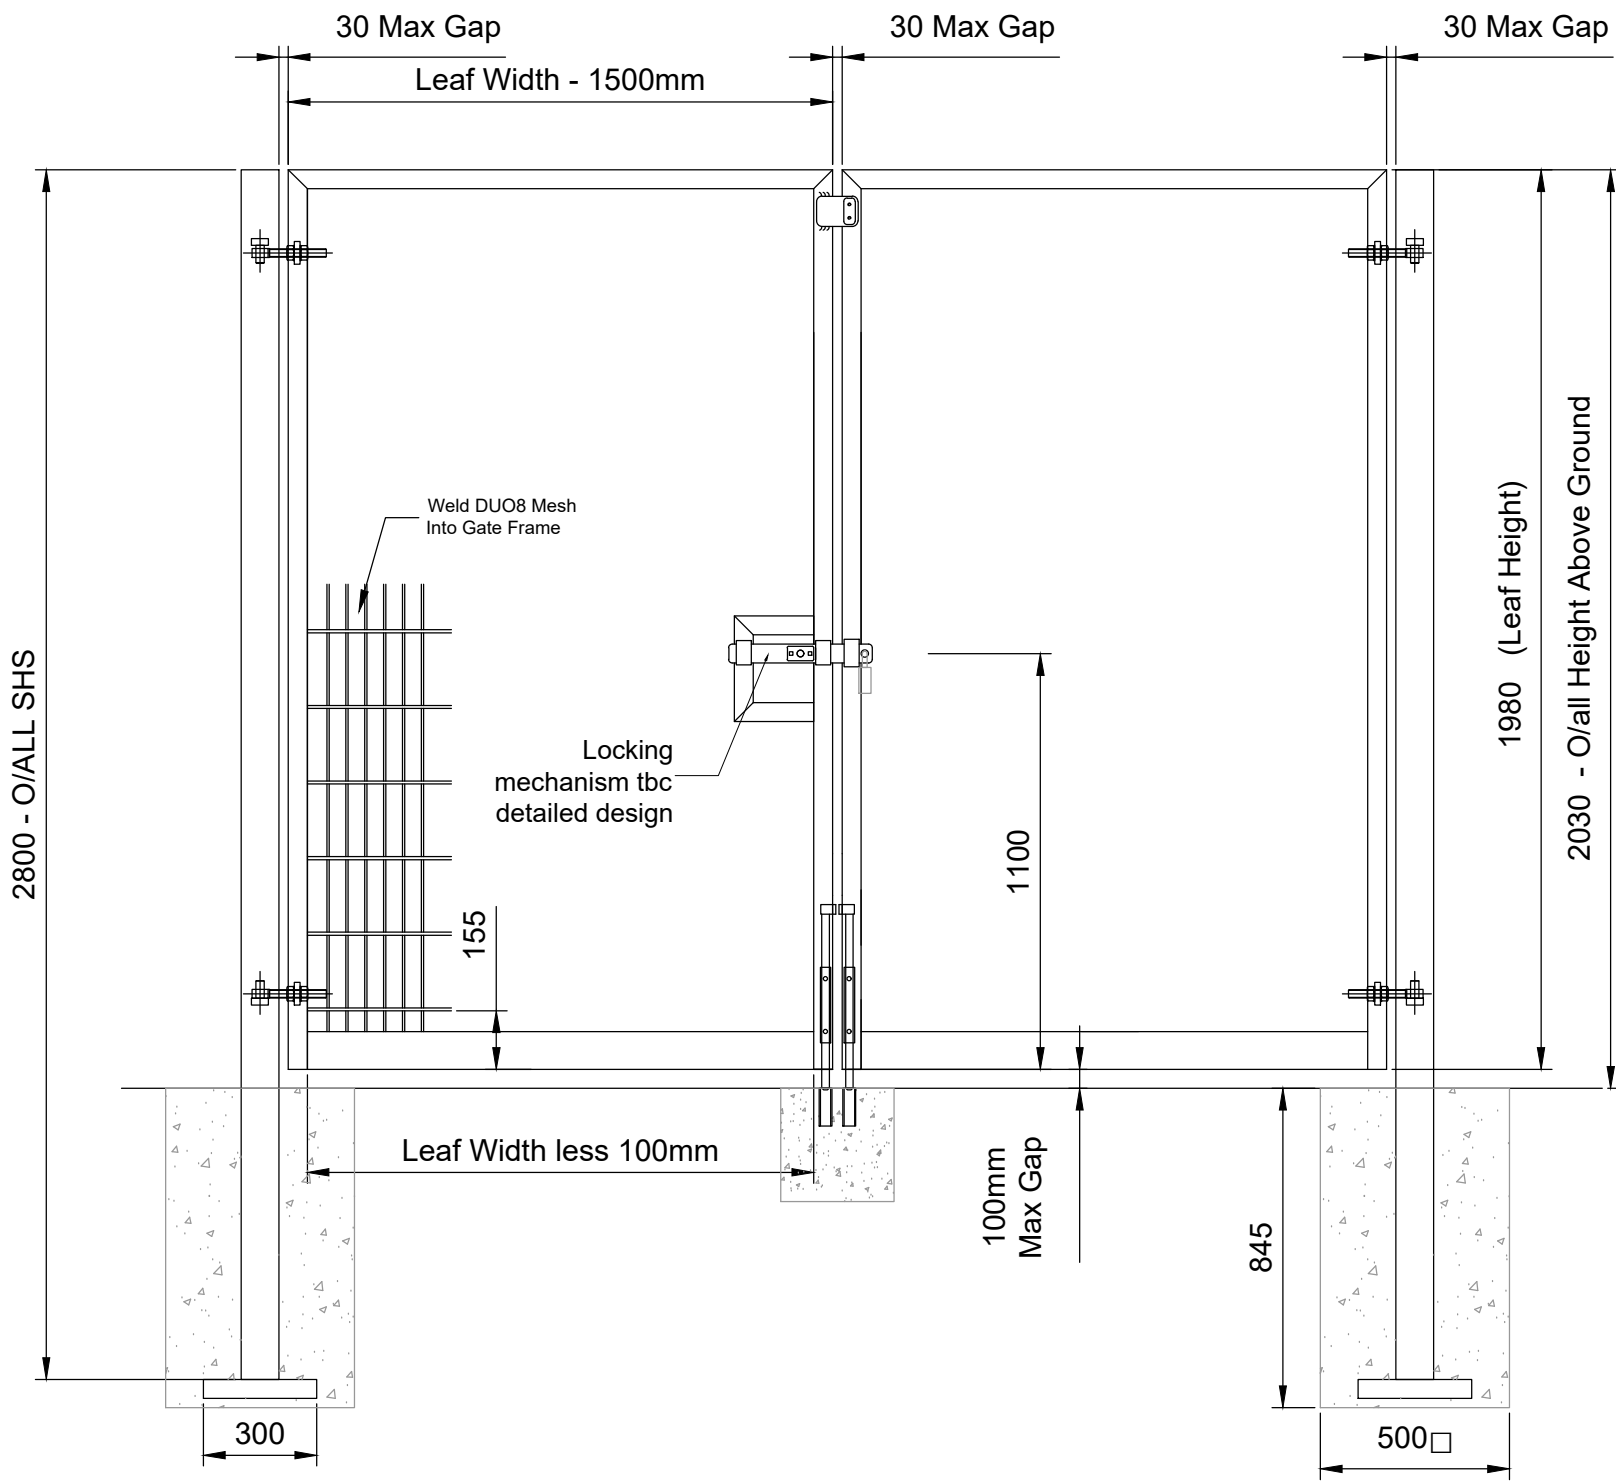


FRONT ELEVATION
DUO 8 SR1 Security Fence -
Double Gate
(NTS)

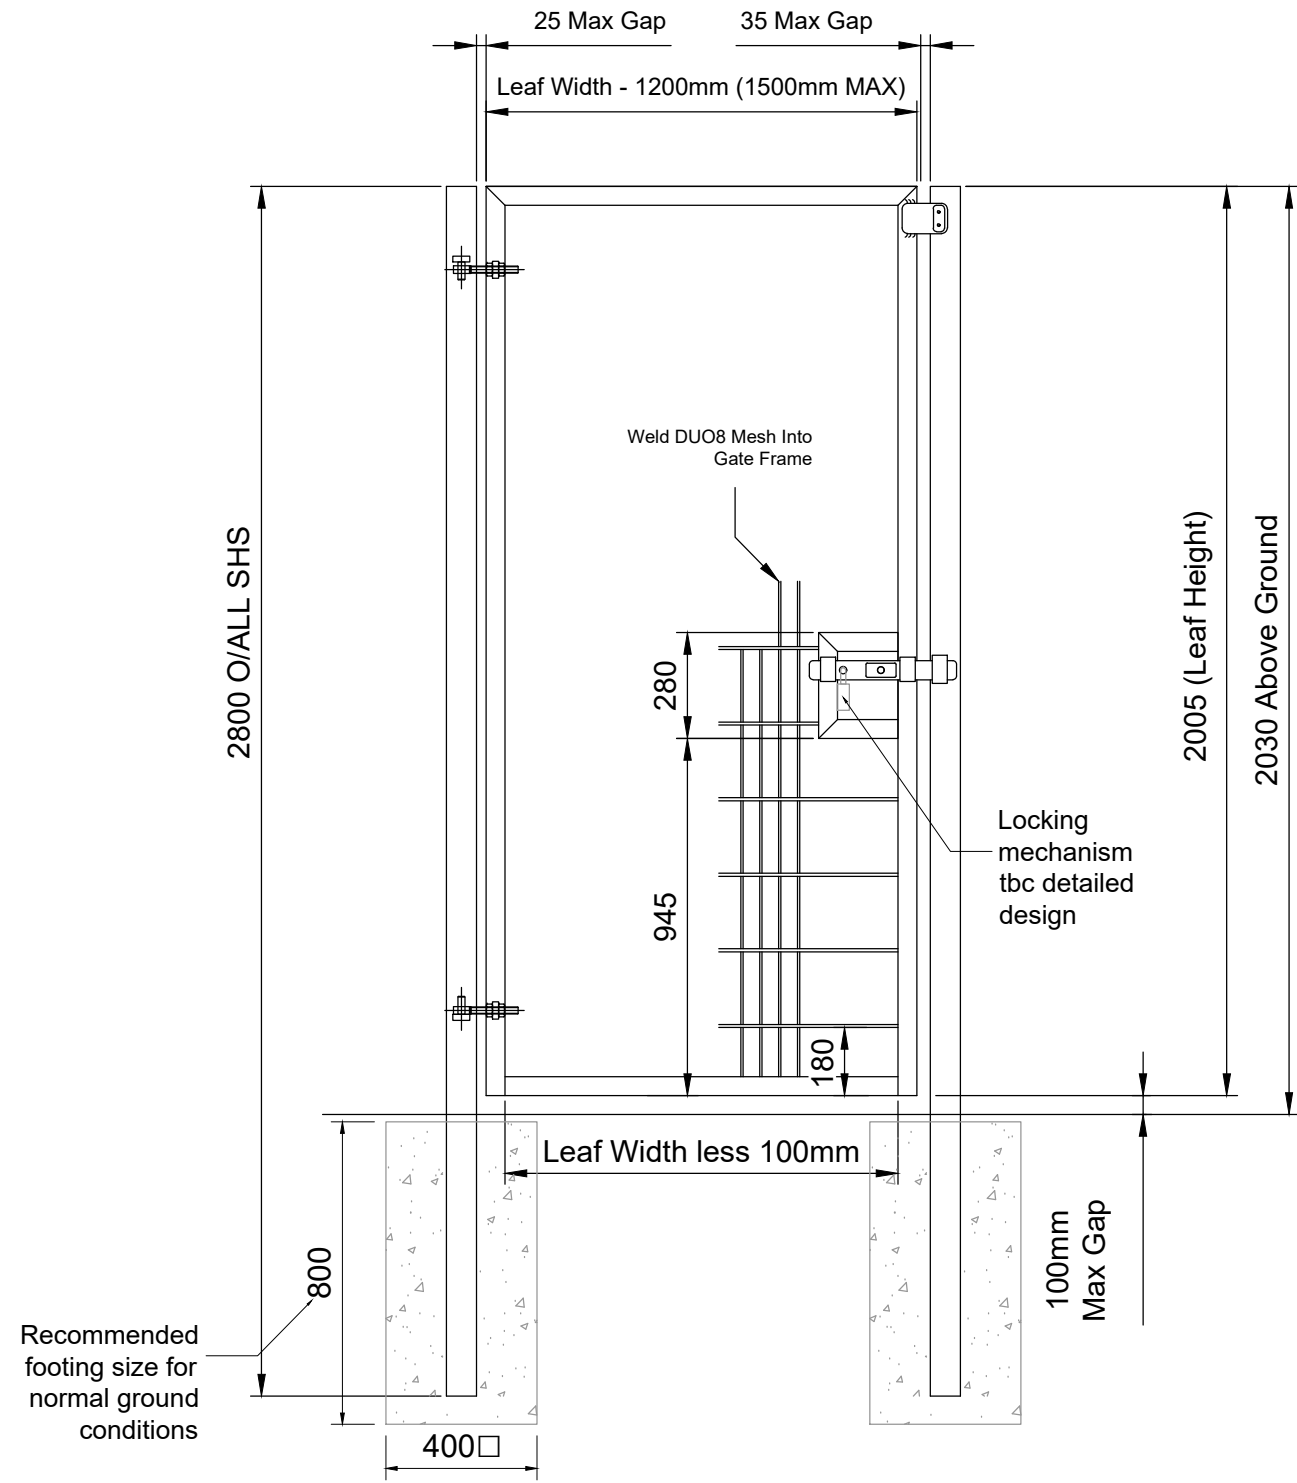

FRONT ELEVATION
DUO 8 SR1 Security Fence -
Single Gate
(NTS)

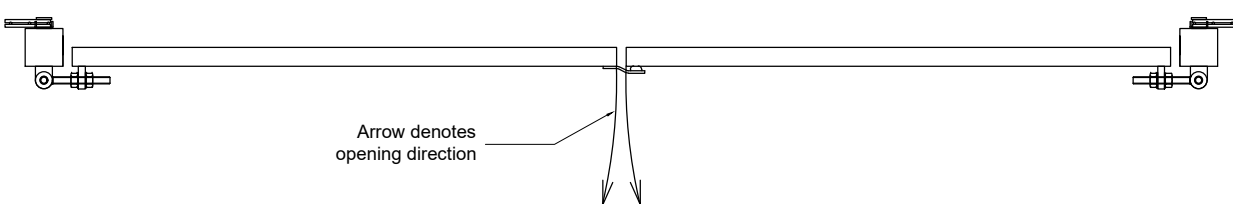

PLAN VIEW

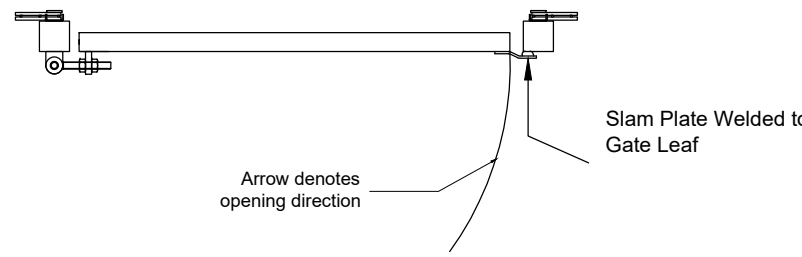

PLAN VIEW

P01	20/03/23	NA	SB	JW
Issue	Date	By	Chkd	Appd

ARUP

13 Fitzroy Street
London W1T 4BQ
Tel +44 (0)20 7536 1531 Fax +44 (0)20 7580 3924
www.arup.com

Client
University of Southampton

Job Title
Wide Lane Sports Centre

Drawing Title
Typical Detail - Security Fencing

Scale at A1
1:20

Discipline
Landscape Architect

Job No
293368

Drawing Status
S1

Drawing No
293368-ARUP-ZZ-XX-DR-L-0601

Issue
P01

© Arup