
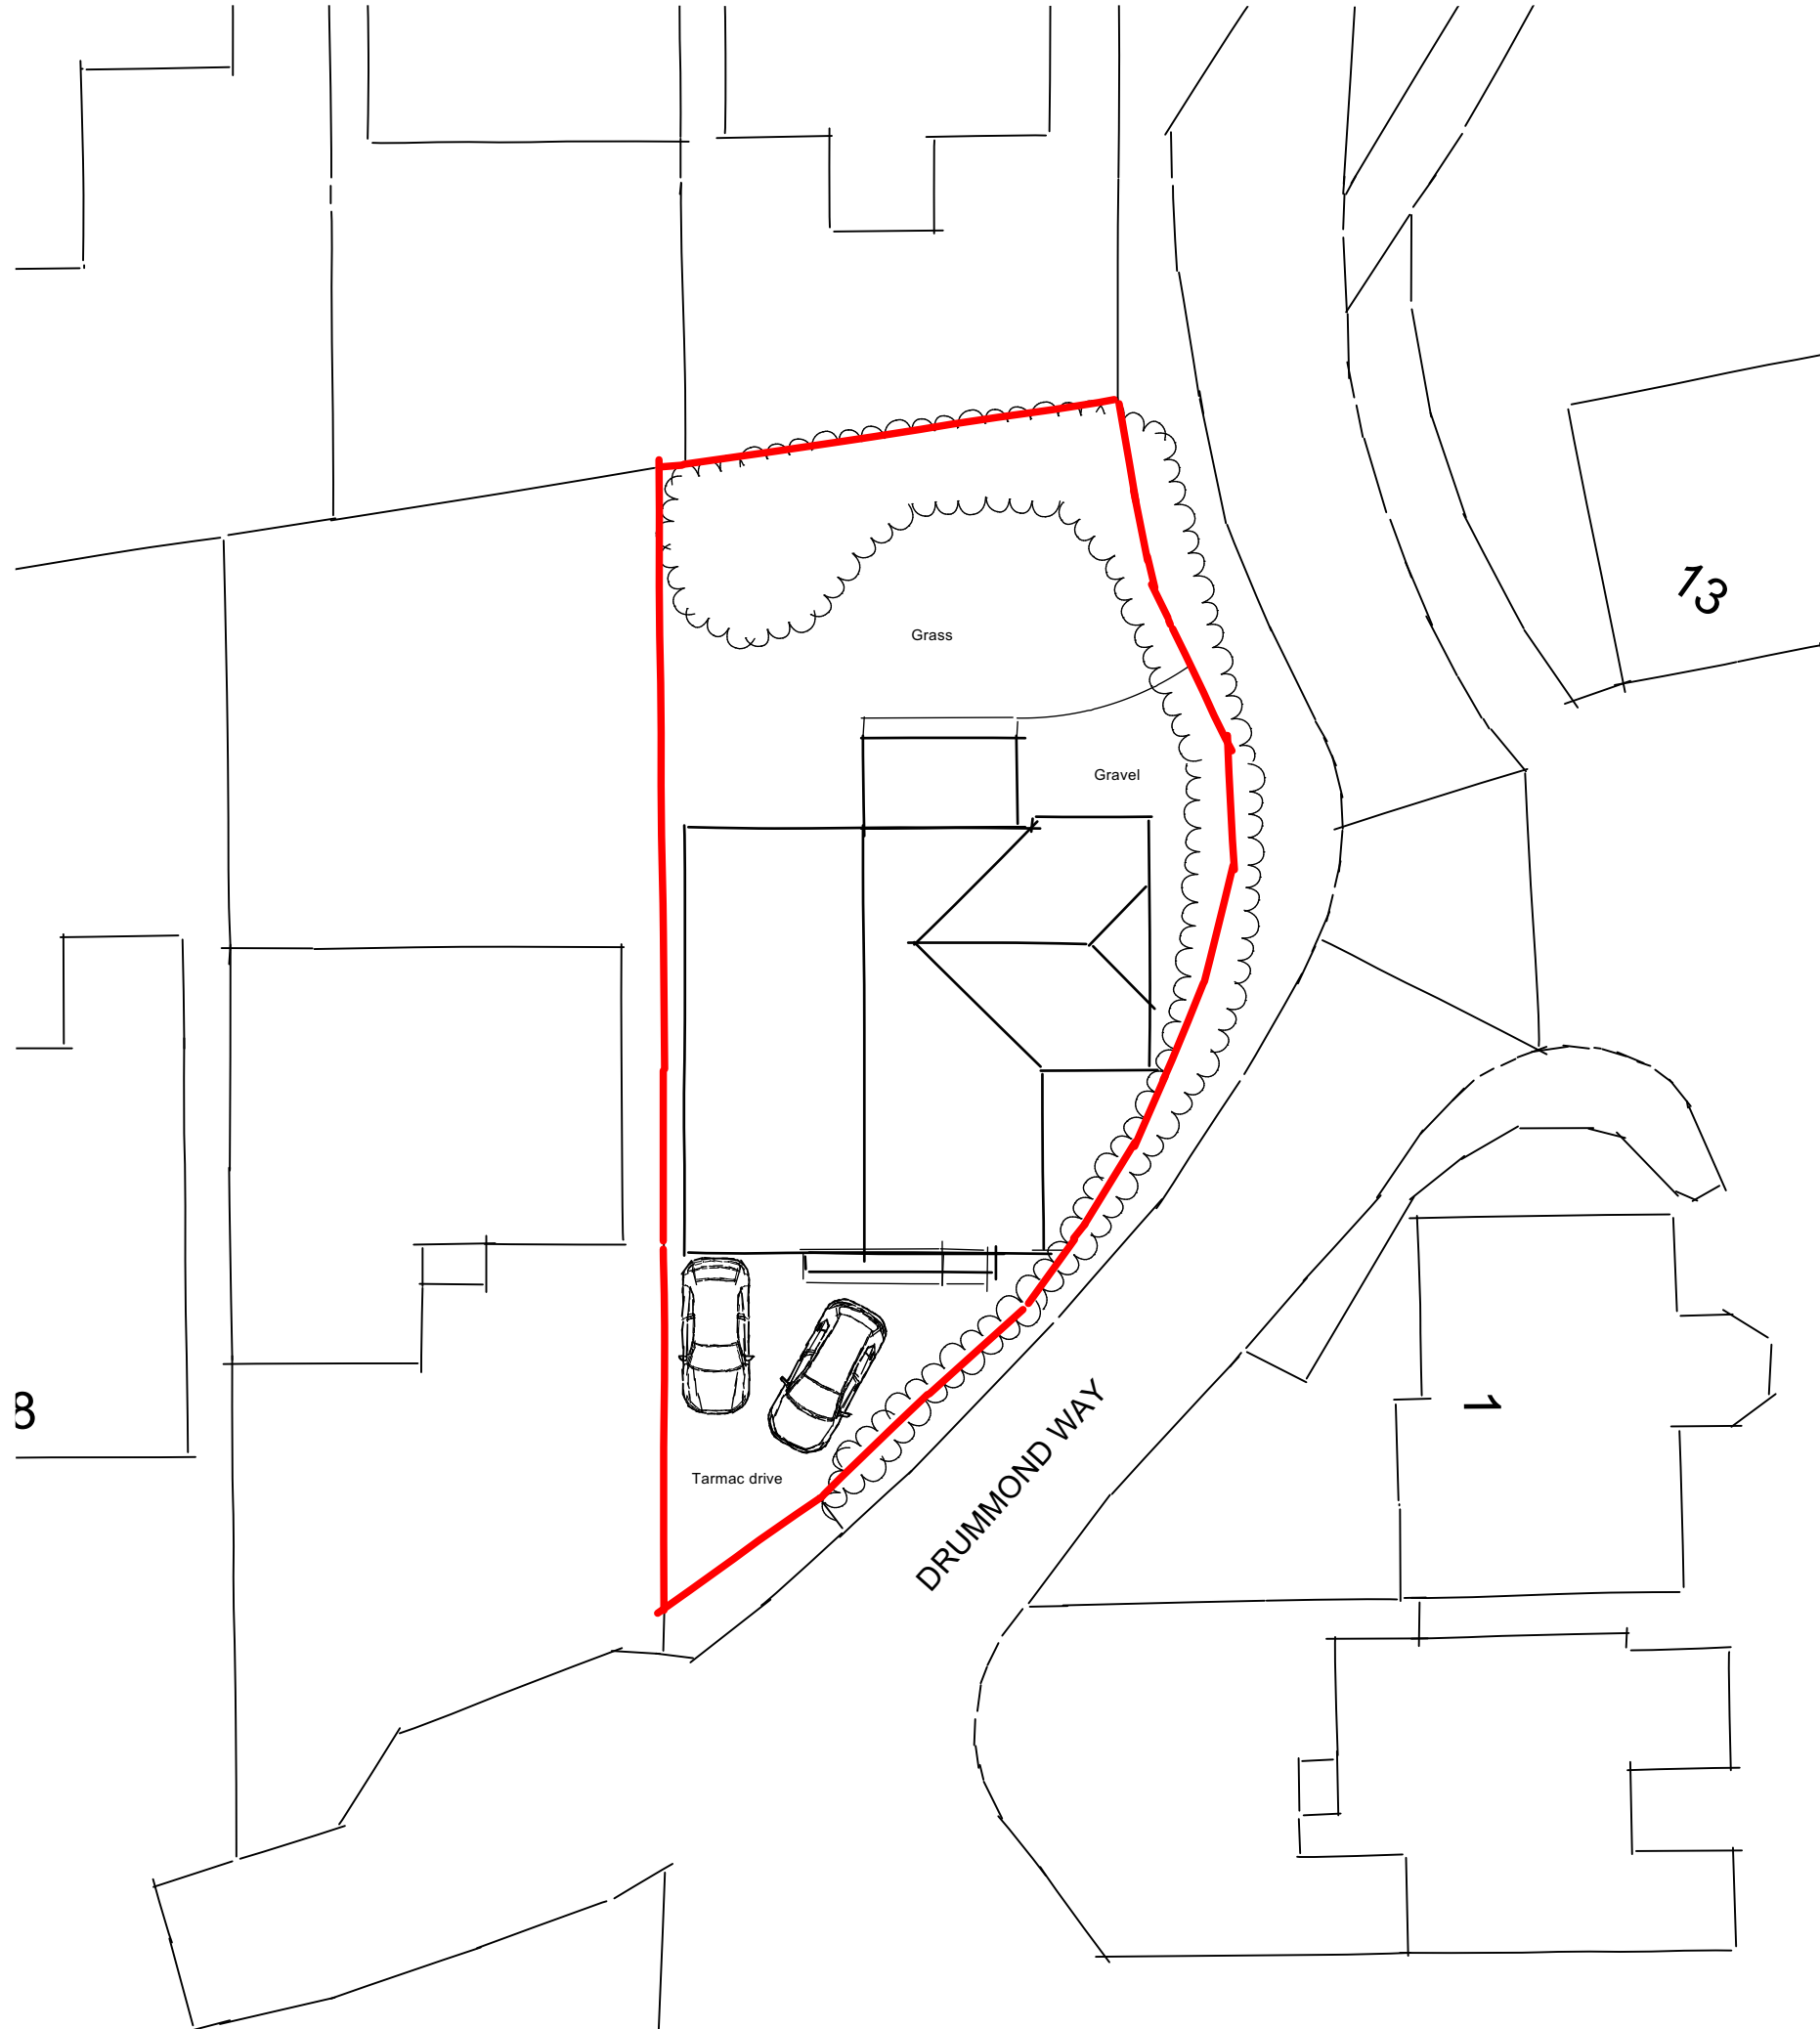
 


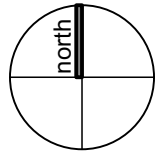

APRIL 2023

PHB PHB
[Drawn] [Checked]

SCALE - 1:200 @ A3

8224/P02a EXISTING SITE PLAN

10 DRUMMOND WAY, CHANDLERS FORD, SO53 1TX

THE
Genesis Design
STUDIO

CHARTERED ARCHITECTS

MEAD MILL MILL LANE ROMSEY
HAMPSHIRE SO51 8EQ

T: (01794) 519333
F: (01794) 519666
E: mail@thegenesisdesignstudio.com

© The Genesis Design Studio Ltd