




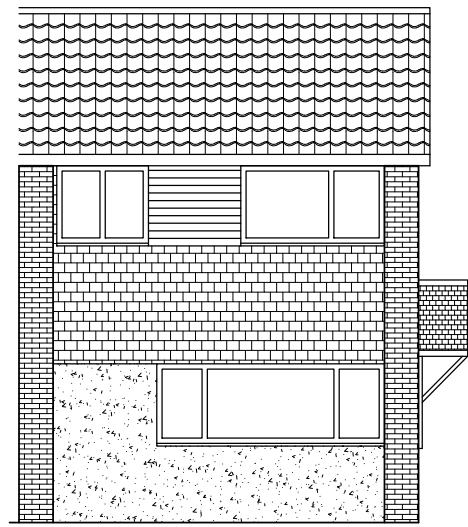


Existing South Elevation

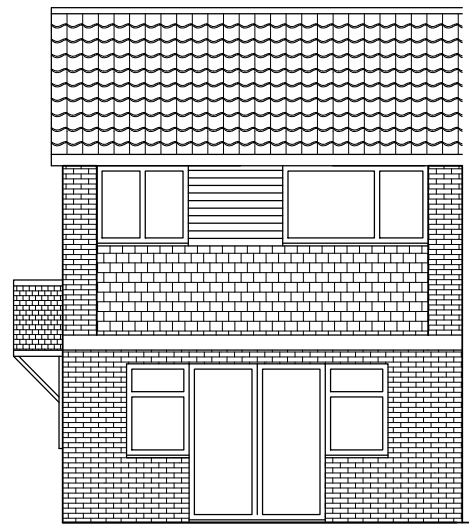


Existing North Elevation

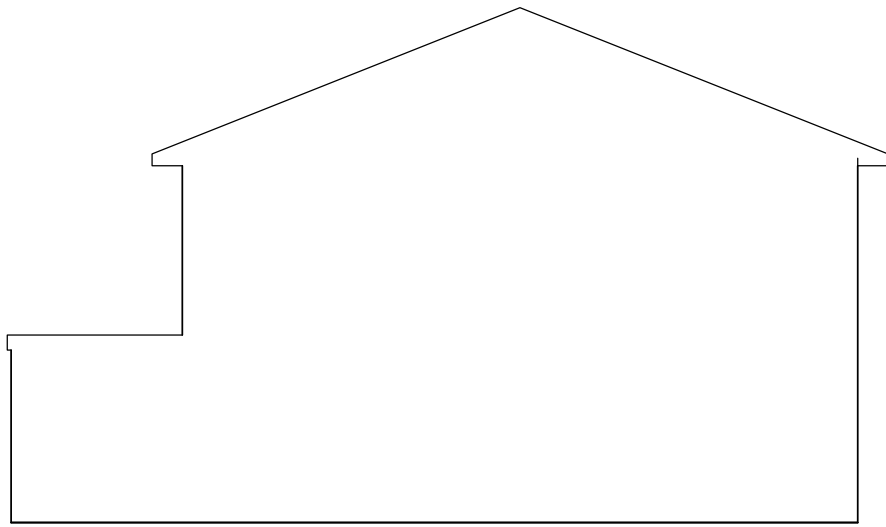


Existing West Elevation

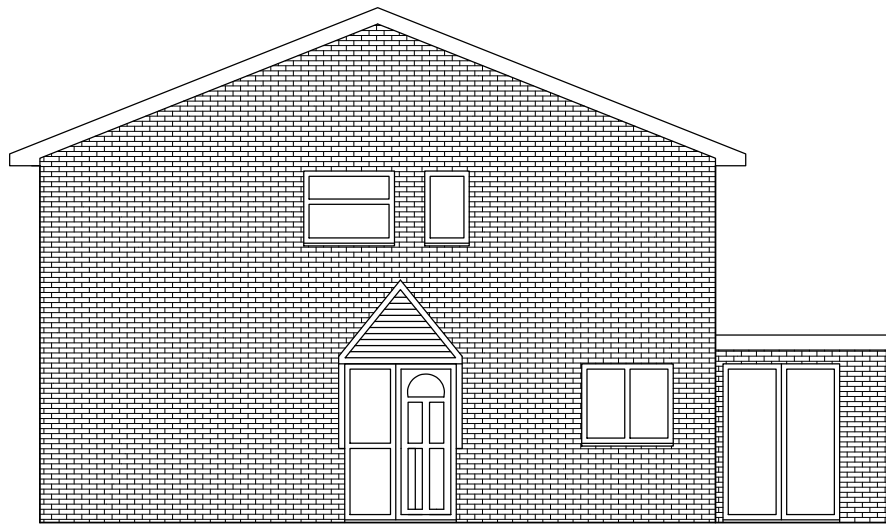


Existing East Elevation

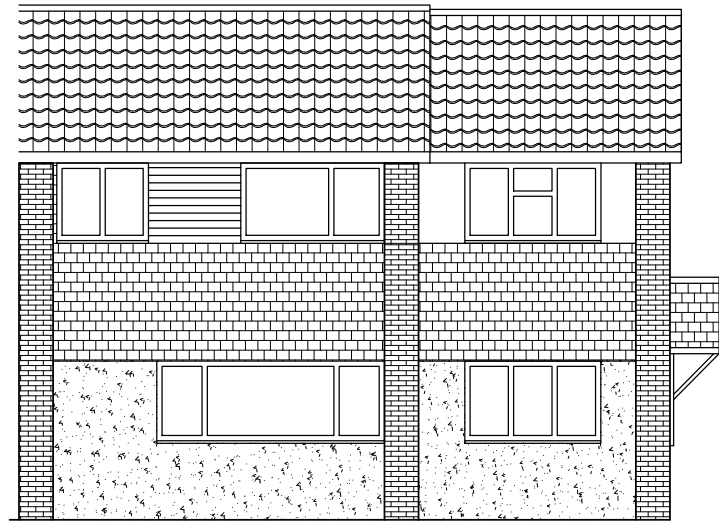


Proposed South Elevation

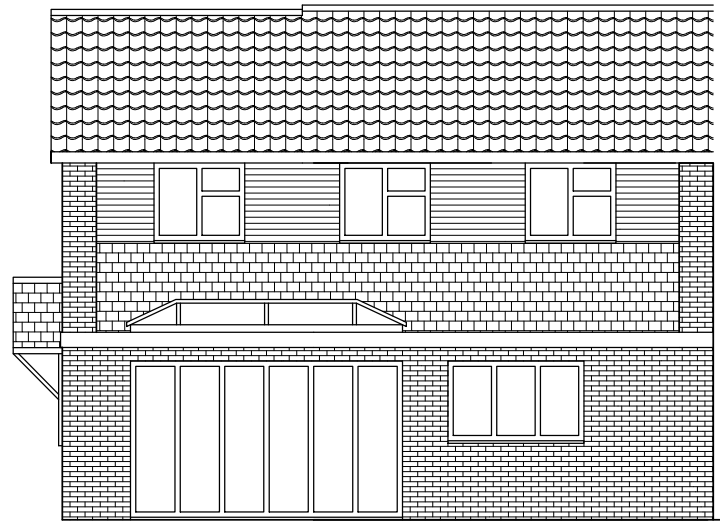


Proposed North Elevation

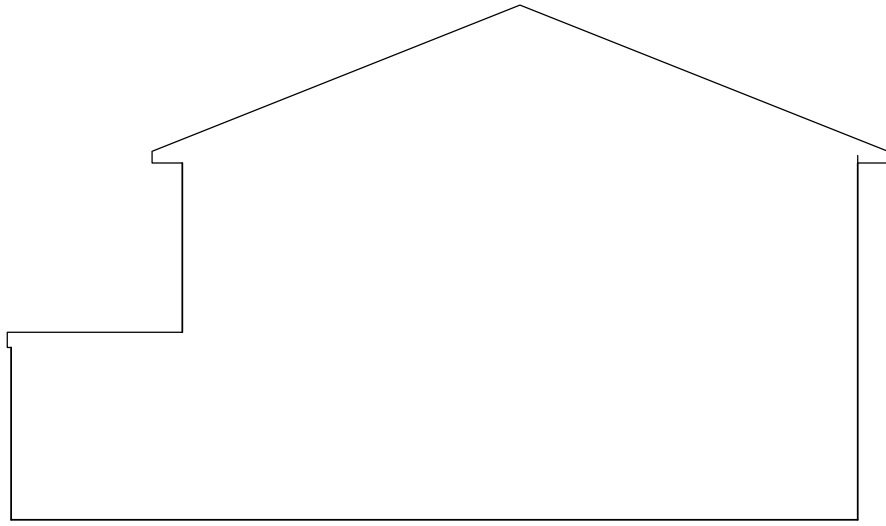


Proposed West Elevation

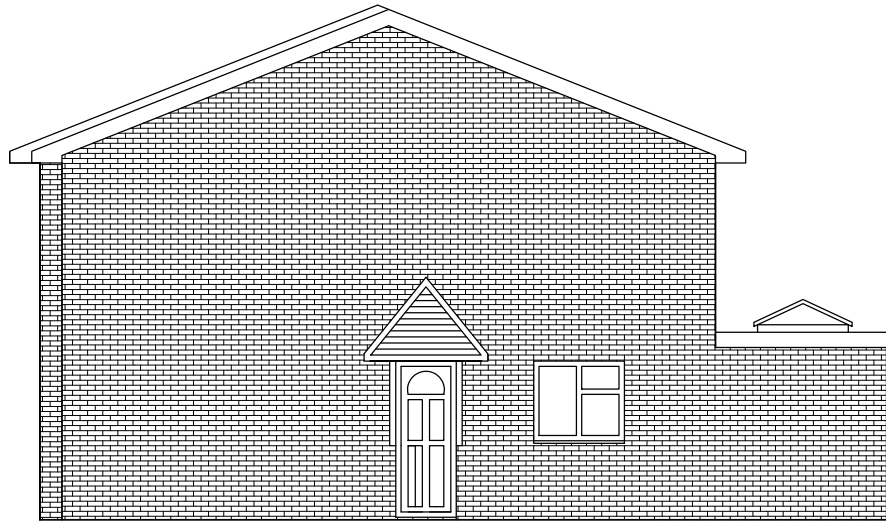


Proposed East Elevation

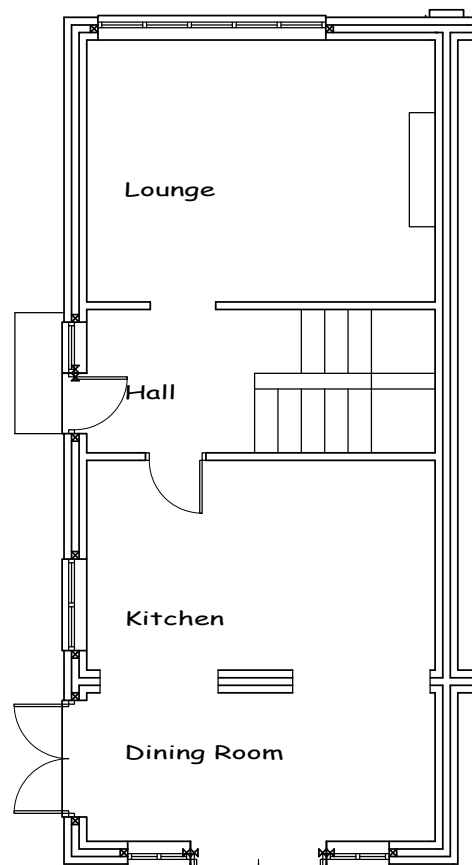


Existing Ground Floor

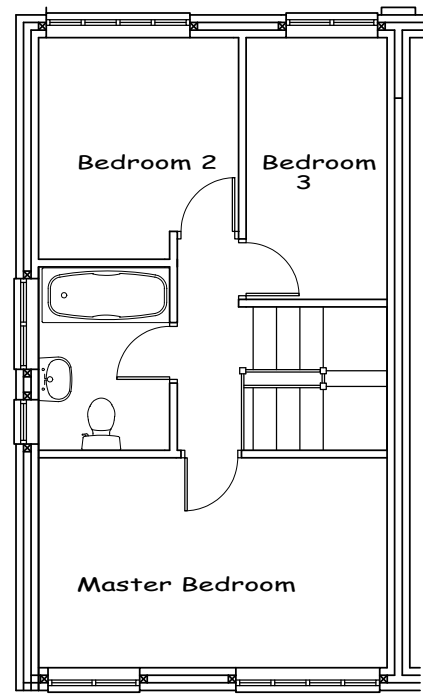

Existing First Floor

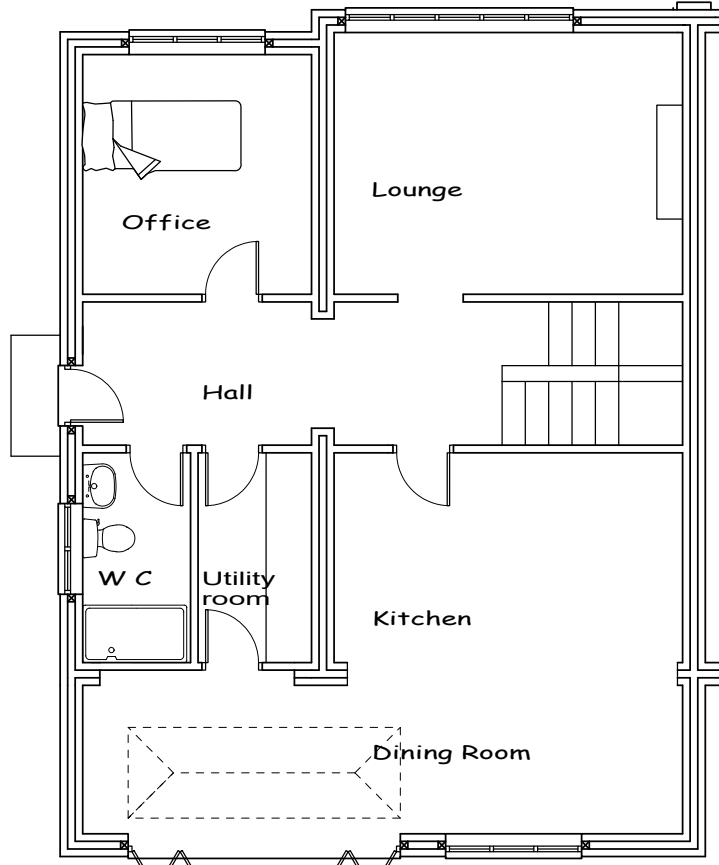

Proposed Ground Floor

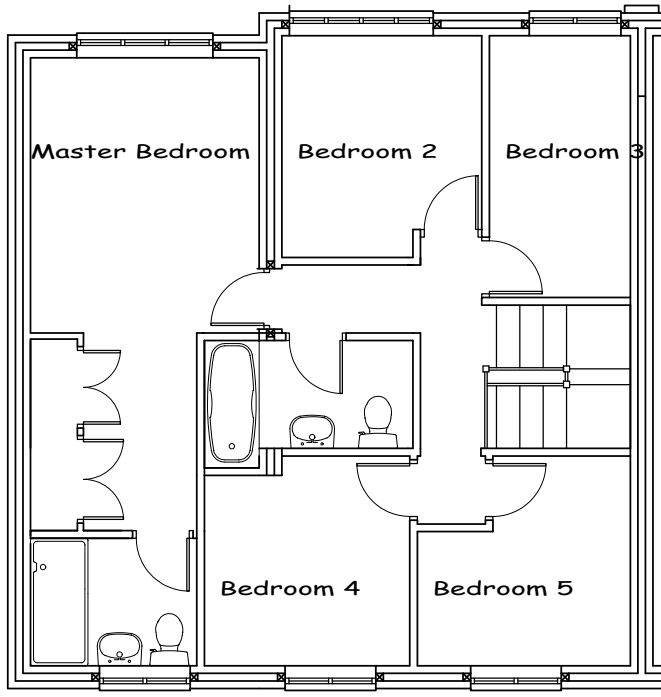

Proposed First Floor

6th February 2023  
Drawings produced for:

Home Address: 1 Newbury Close,  
Fair Oak,  
Eastleigh,  
SO50 8ES

Site Address: 1 Newbury Close,  
Fair Oak,  
Eastleigh,  
SO50 8ES

This drawing is the copyright of R & G Design  
and may not be copied, altered or reproduced  
in anyway without written authorization.  
Do not scale from this drawing.  
Drawing for planning purposes only all  
dimensions to be checked on site prior  
to the commencement of any work.

R & G DESIGN

R & G Design  
San Remo  
Little Bull Lane,  
Waltham Chase,  
SO32 2LT

randgdesign@hotmail.co.uk  
Phone George on 07597116637

A2


Drawing Number

Lucas 365.2

Drawing Scales

Scale 1:100  
Scale 1:50  
Scale 1:20

1. Metre  
1. Metre  
1. Metre

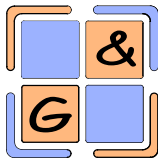 **R&G Design**  
ARCHITECTURAL SERVICES