

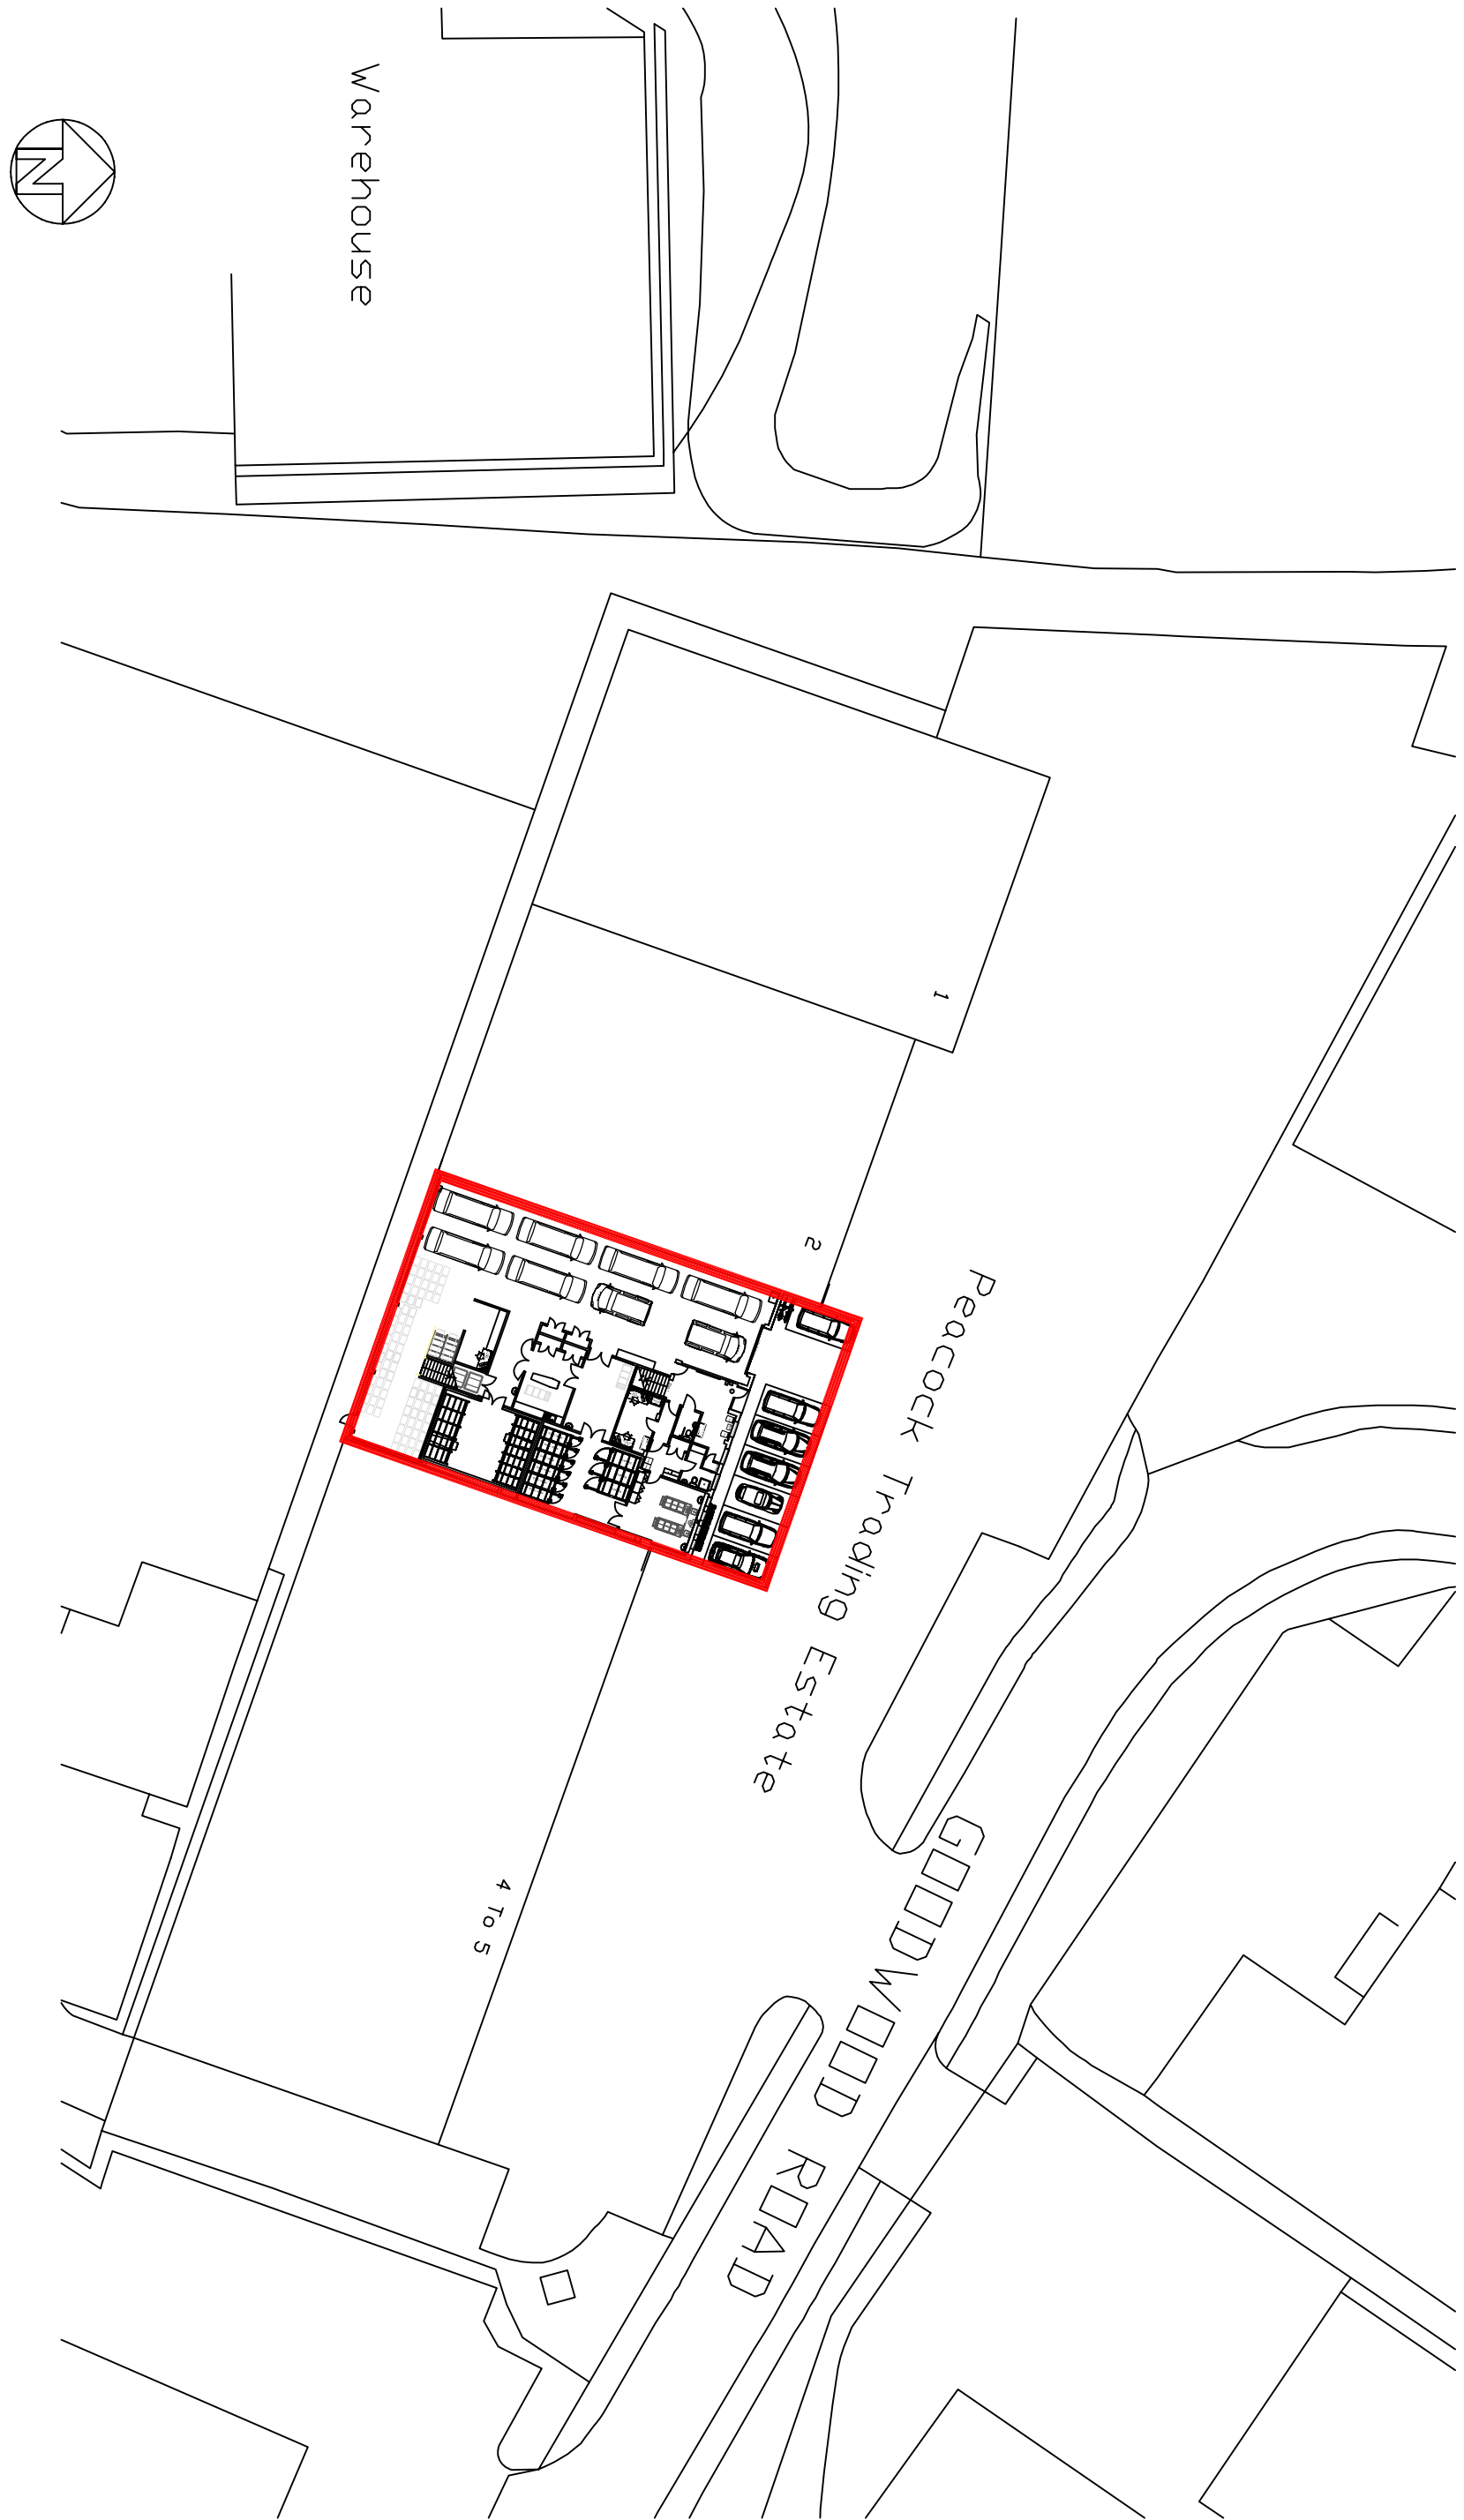


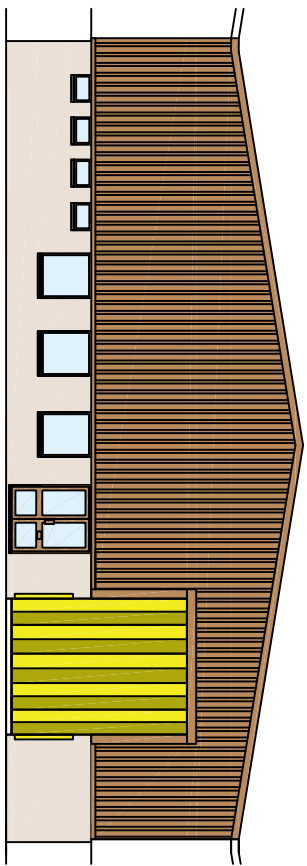


Proposed Block Plan - Scale 1:500


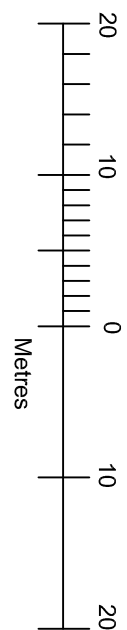


Existing Front Elevation
Scale 1:200


Existing Ground Floor Plan
Scale 1:200

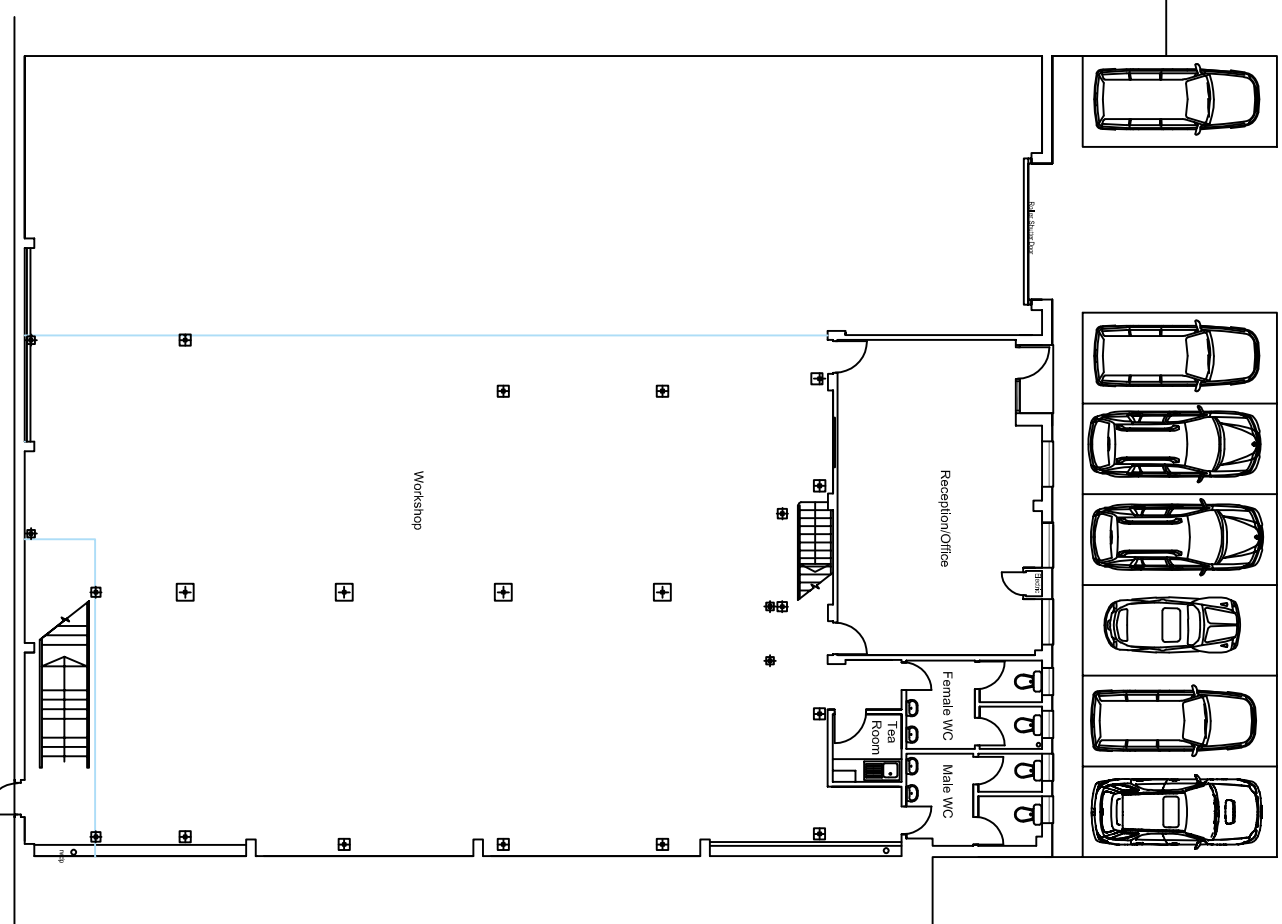

Existing First Floor Plan
Scale 1:200


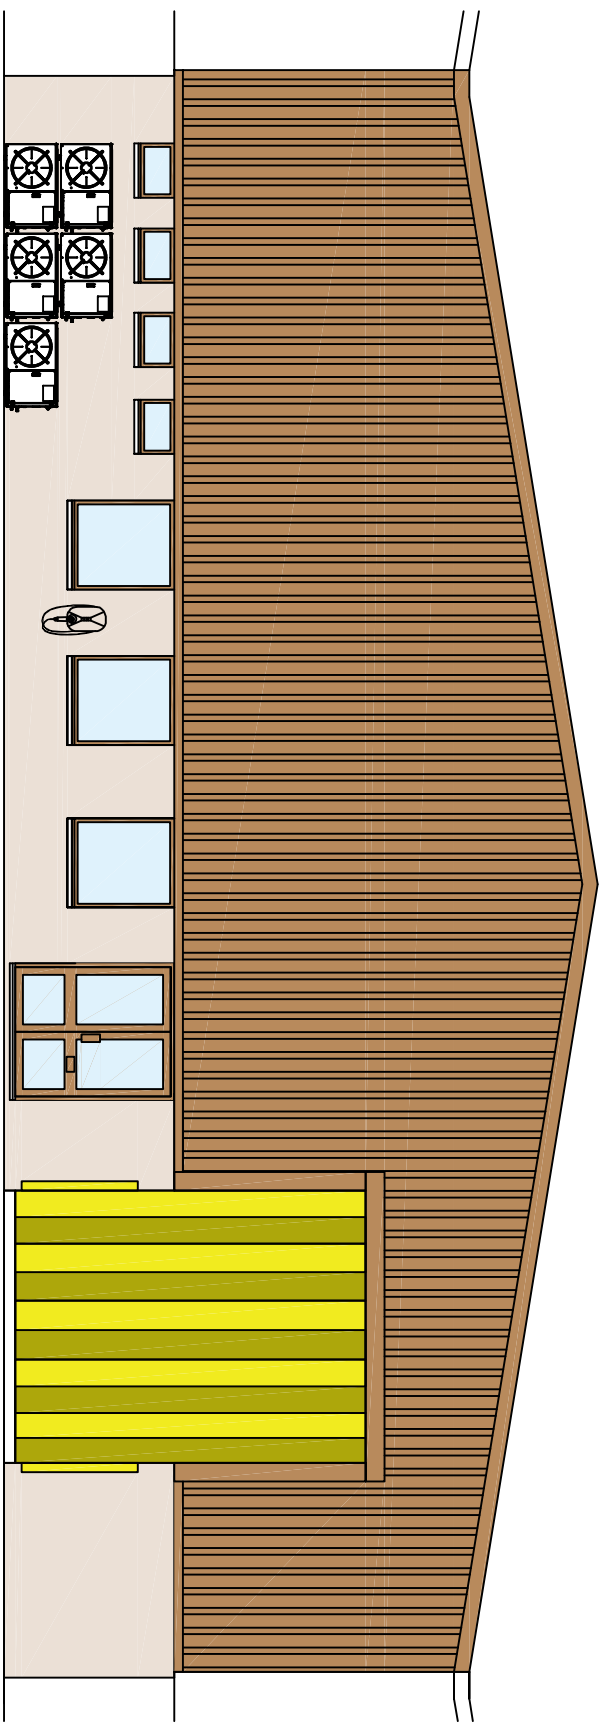
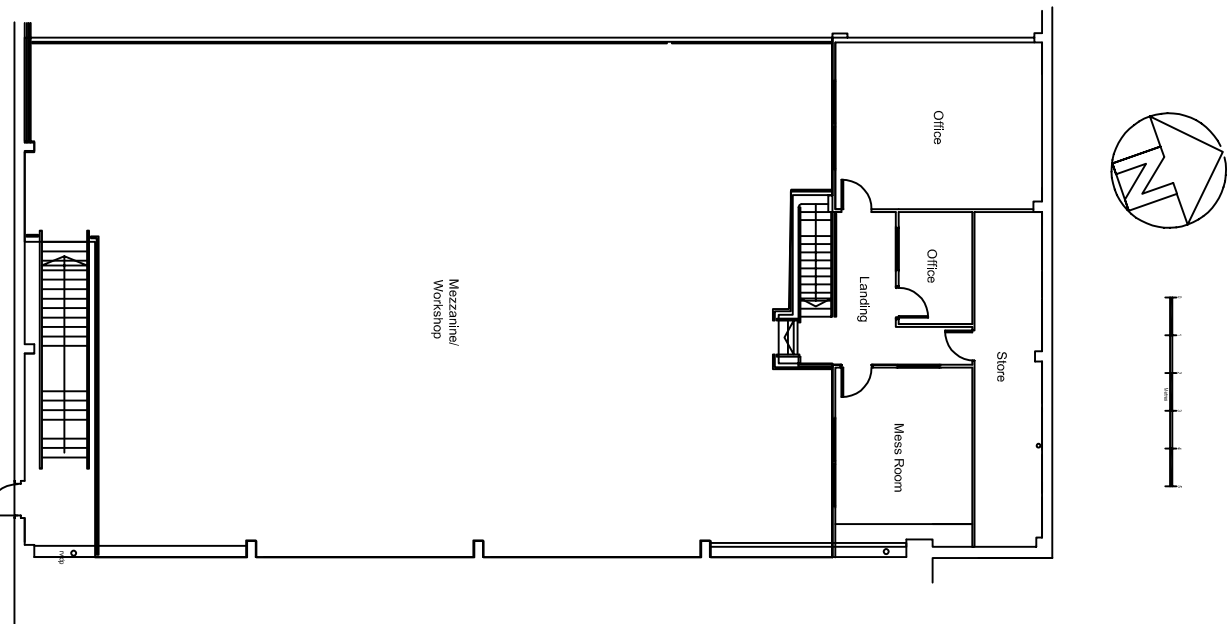


Proposed Front Elevation
Scale 1:100

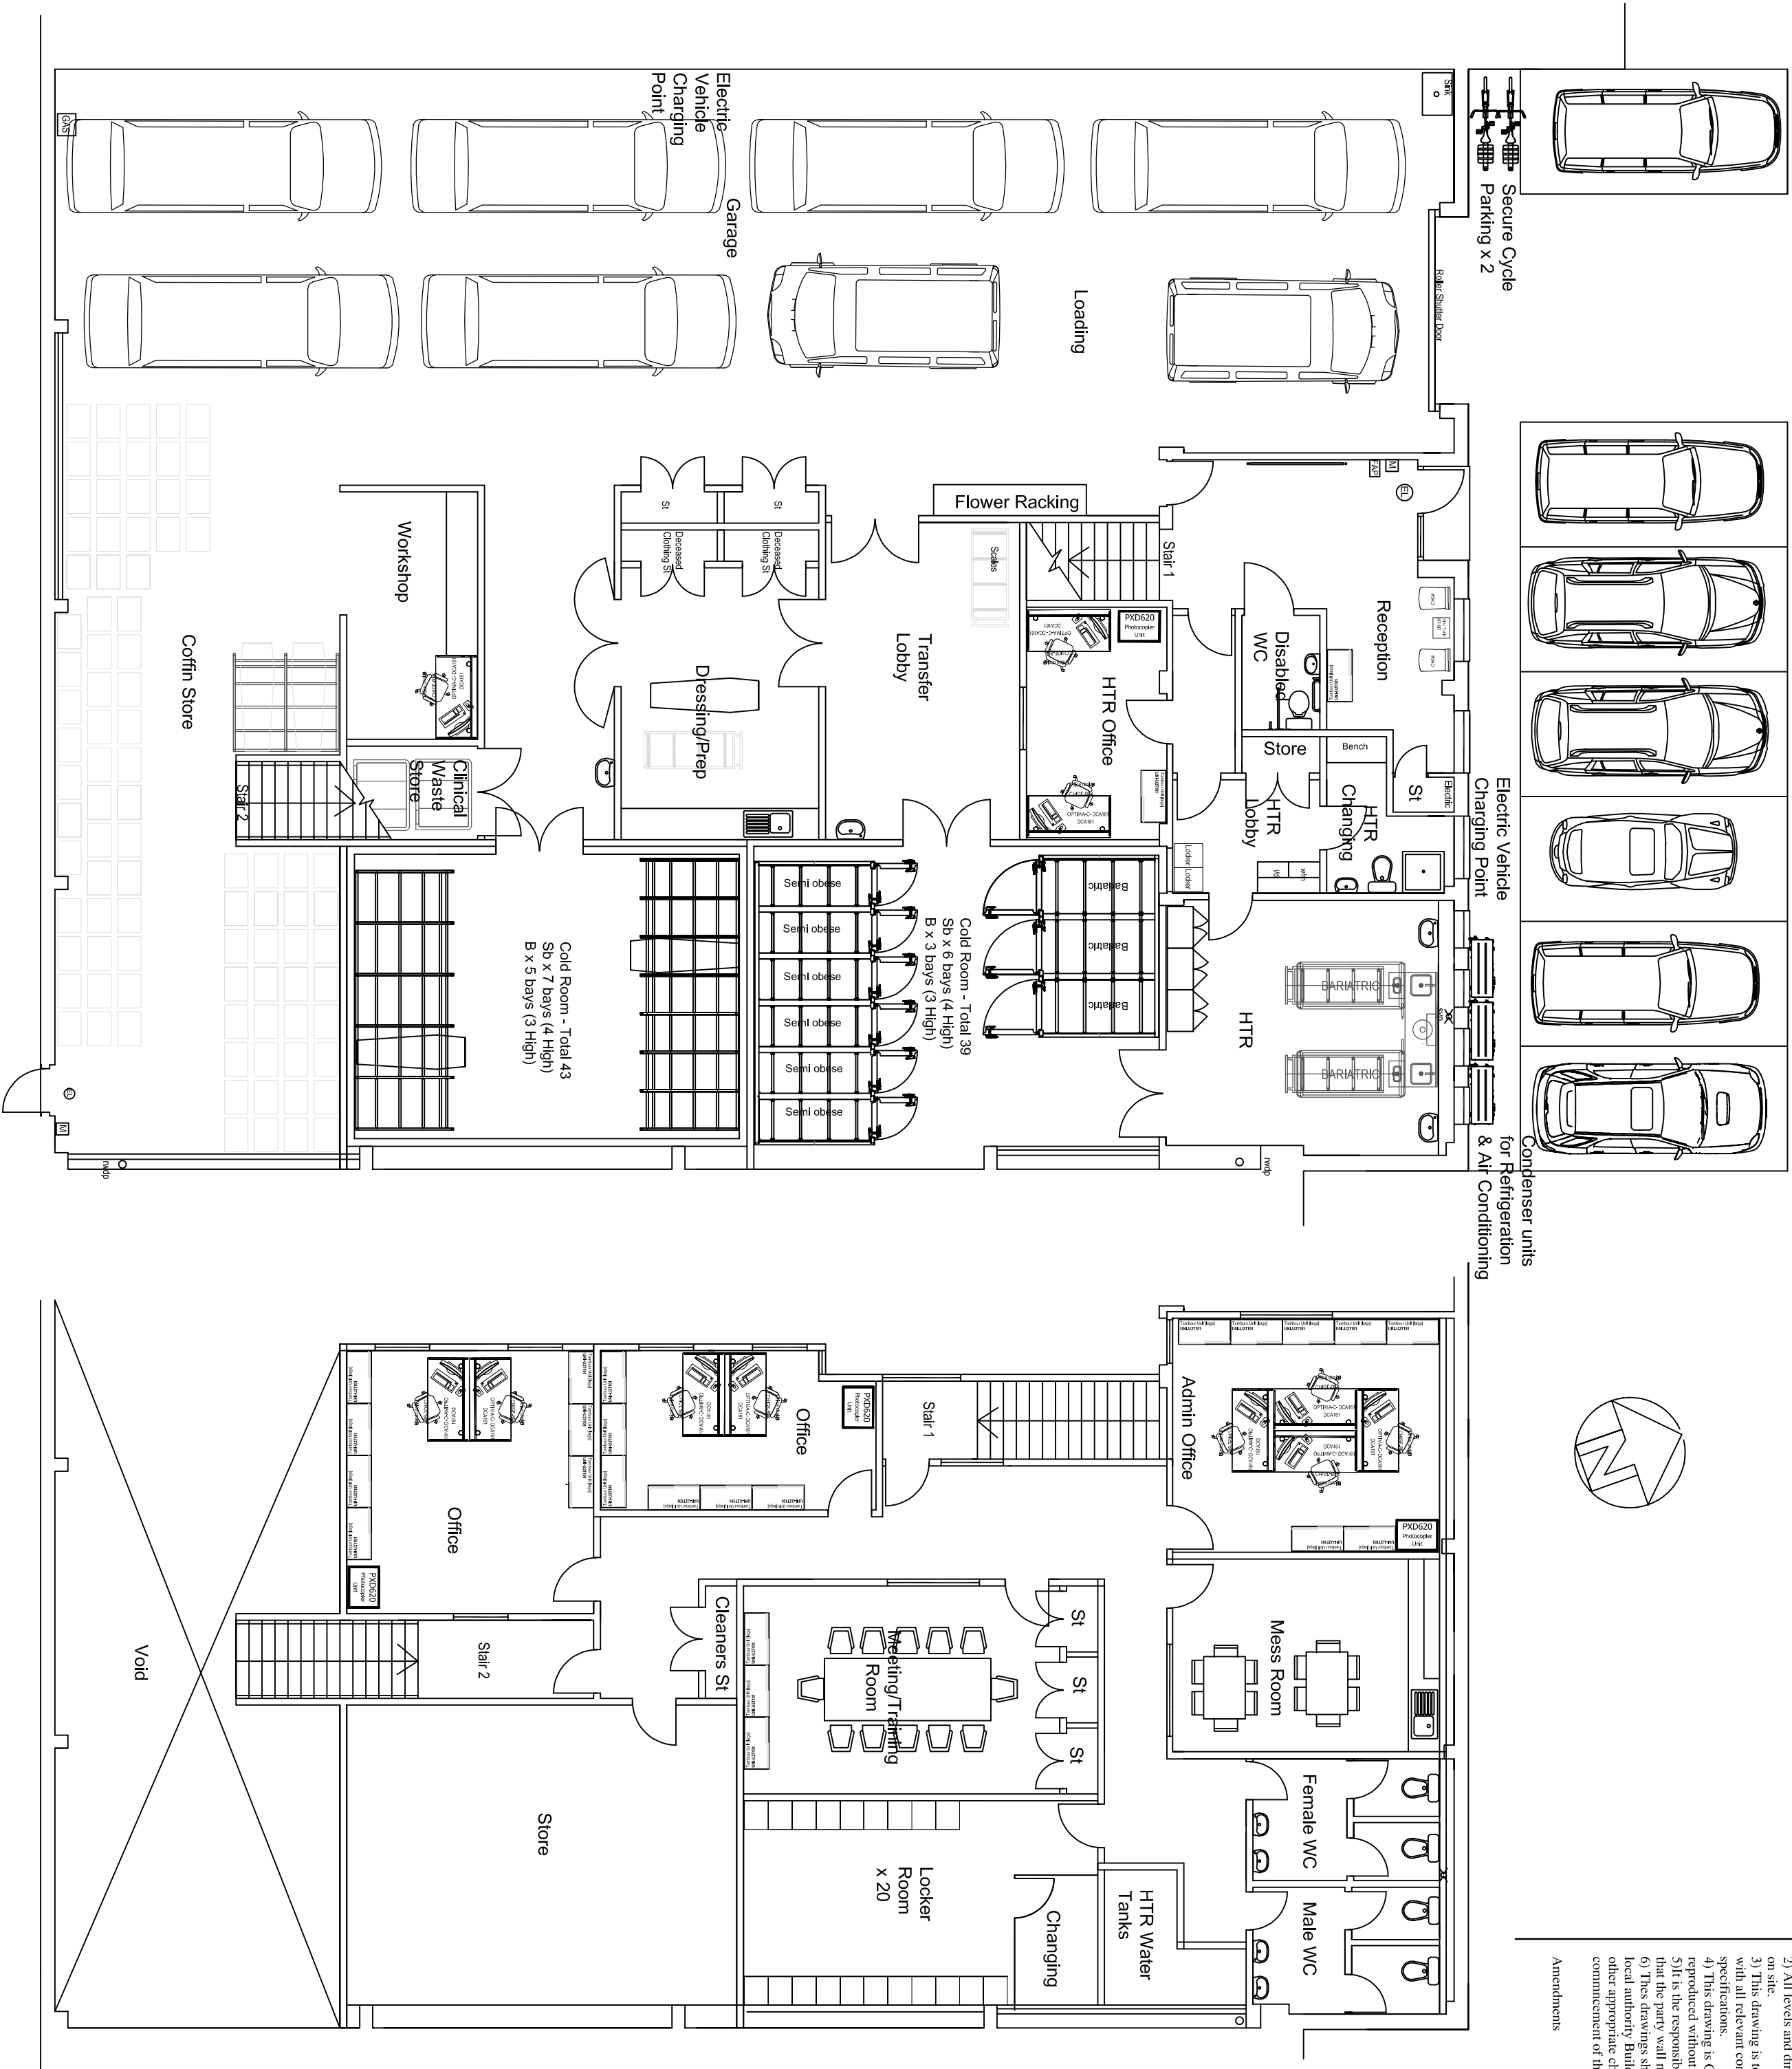

Proposed Ground Floor Plan
Scale 1:100

Proposed First Floor Plan
Scale 1:100

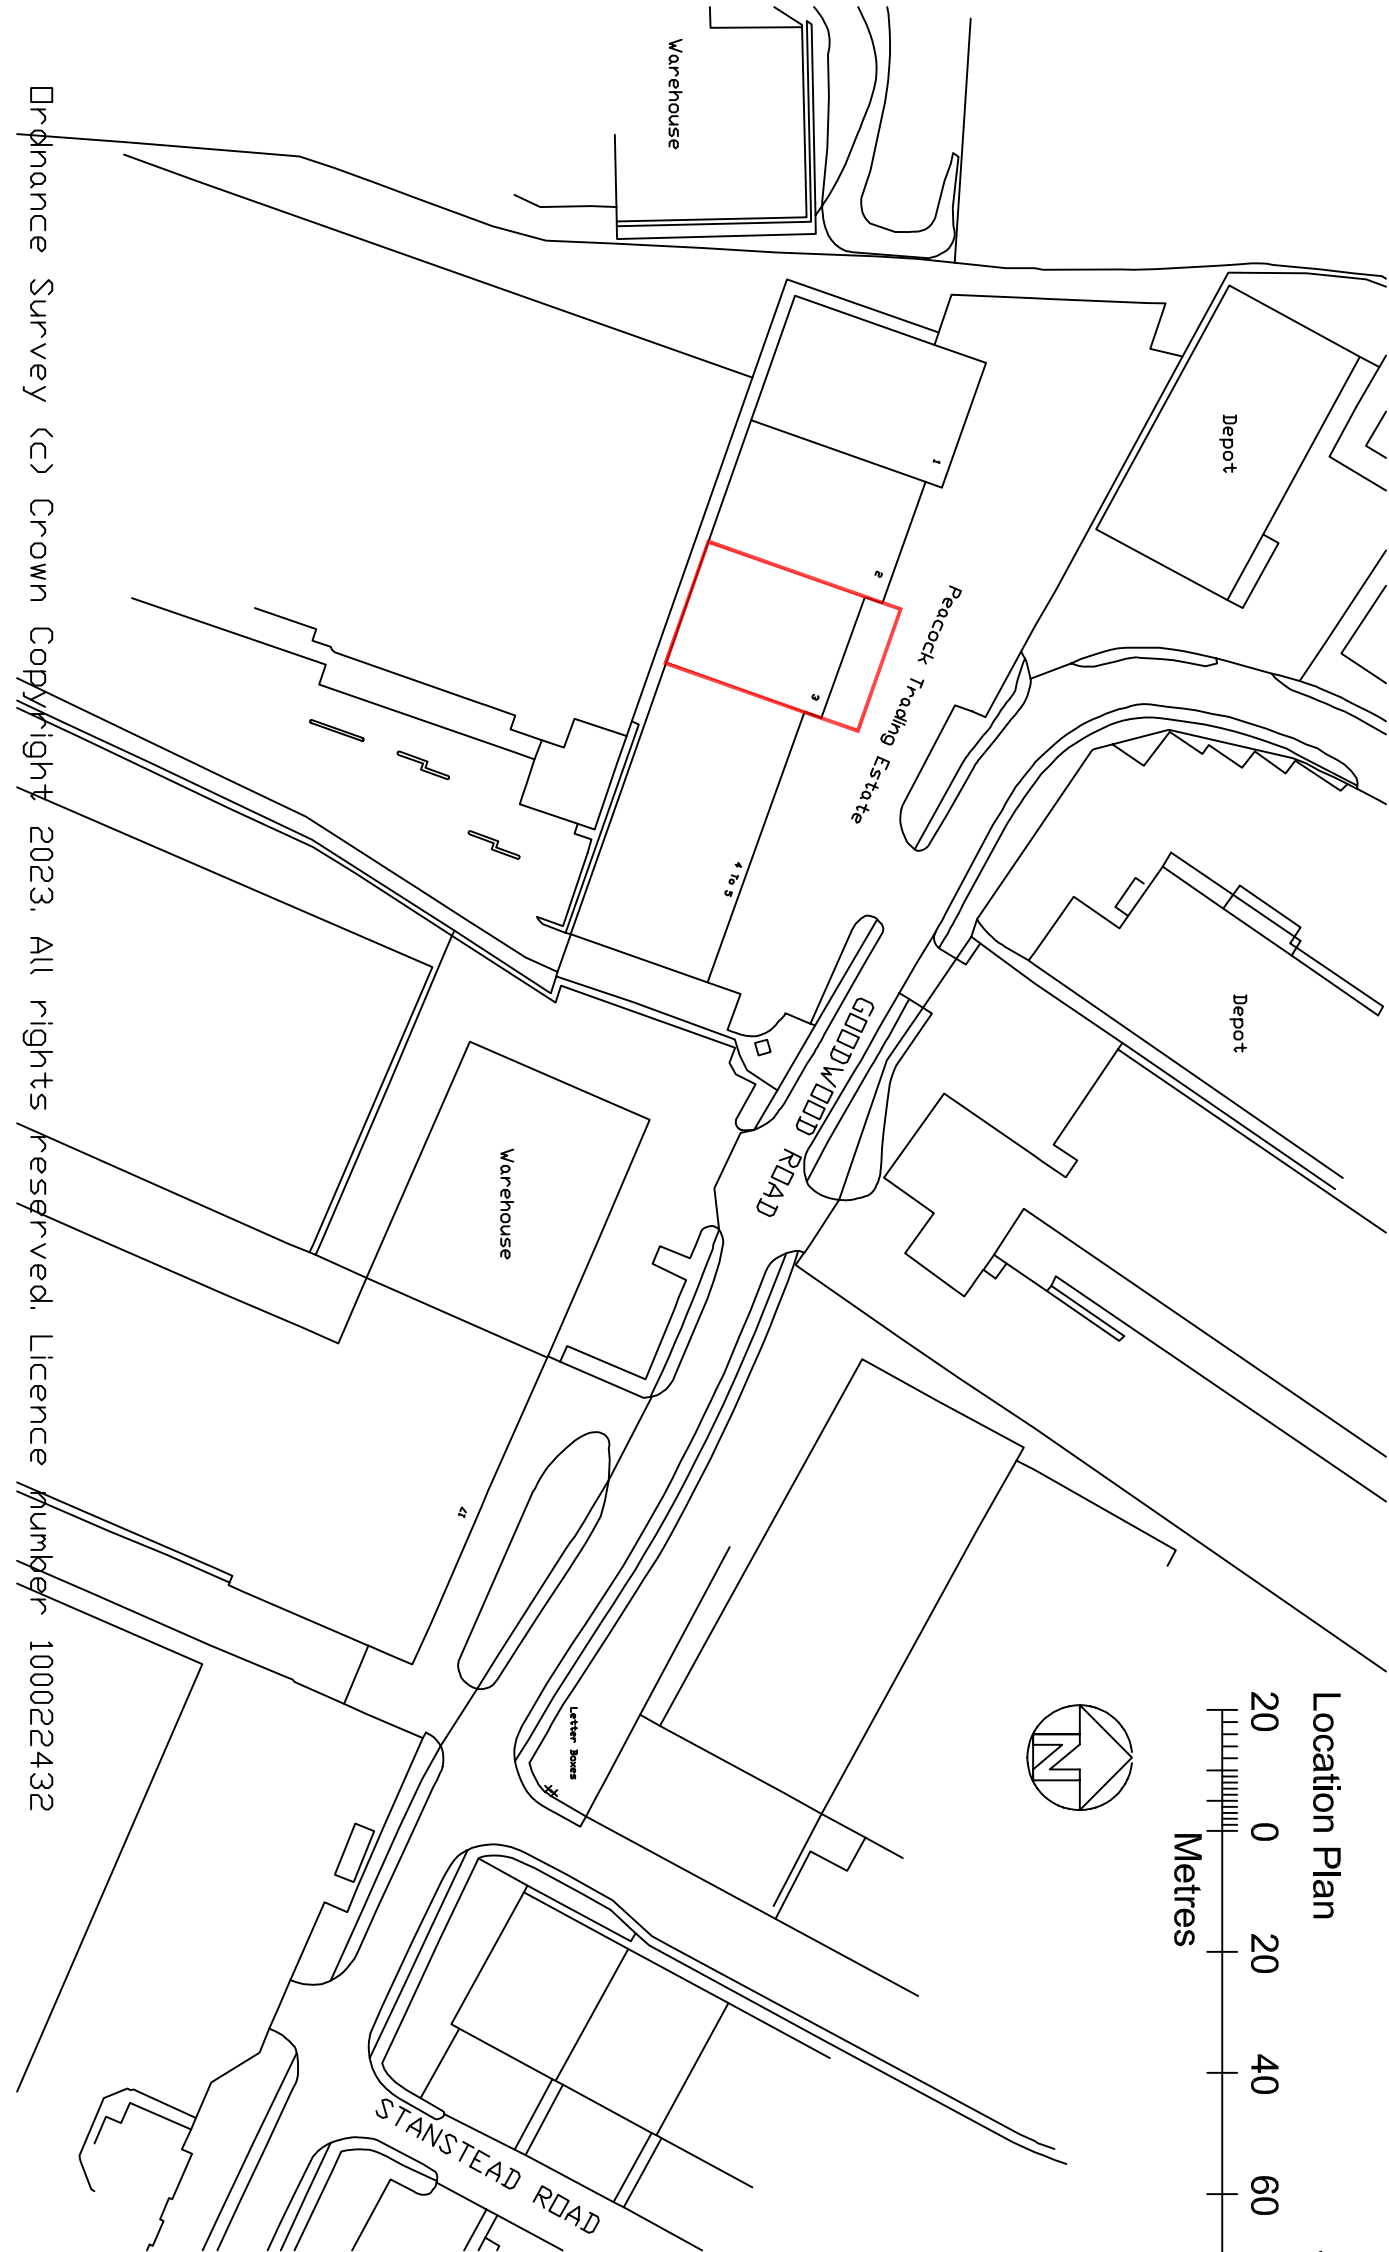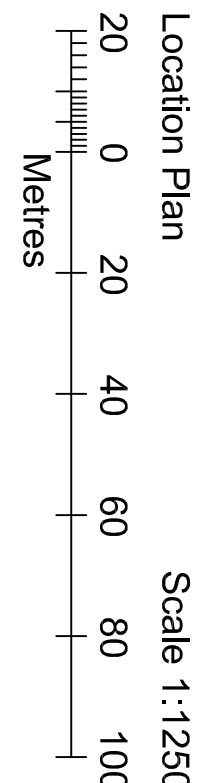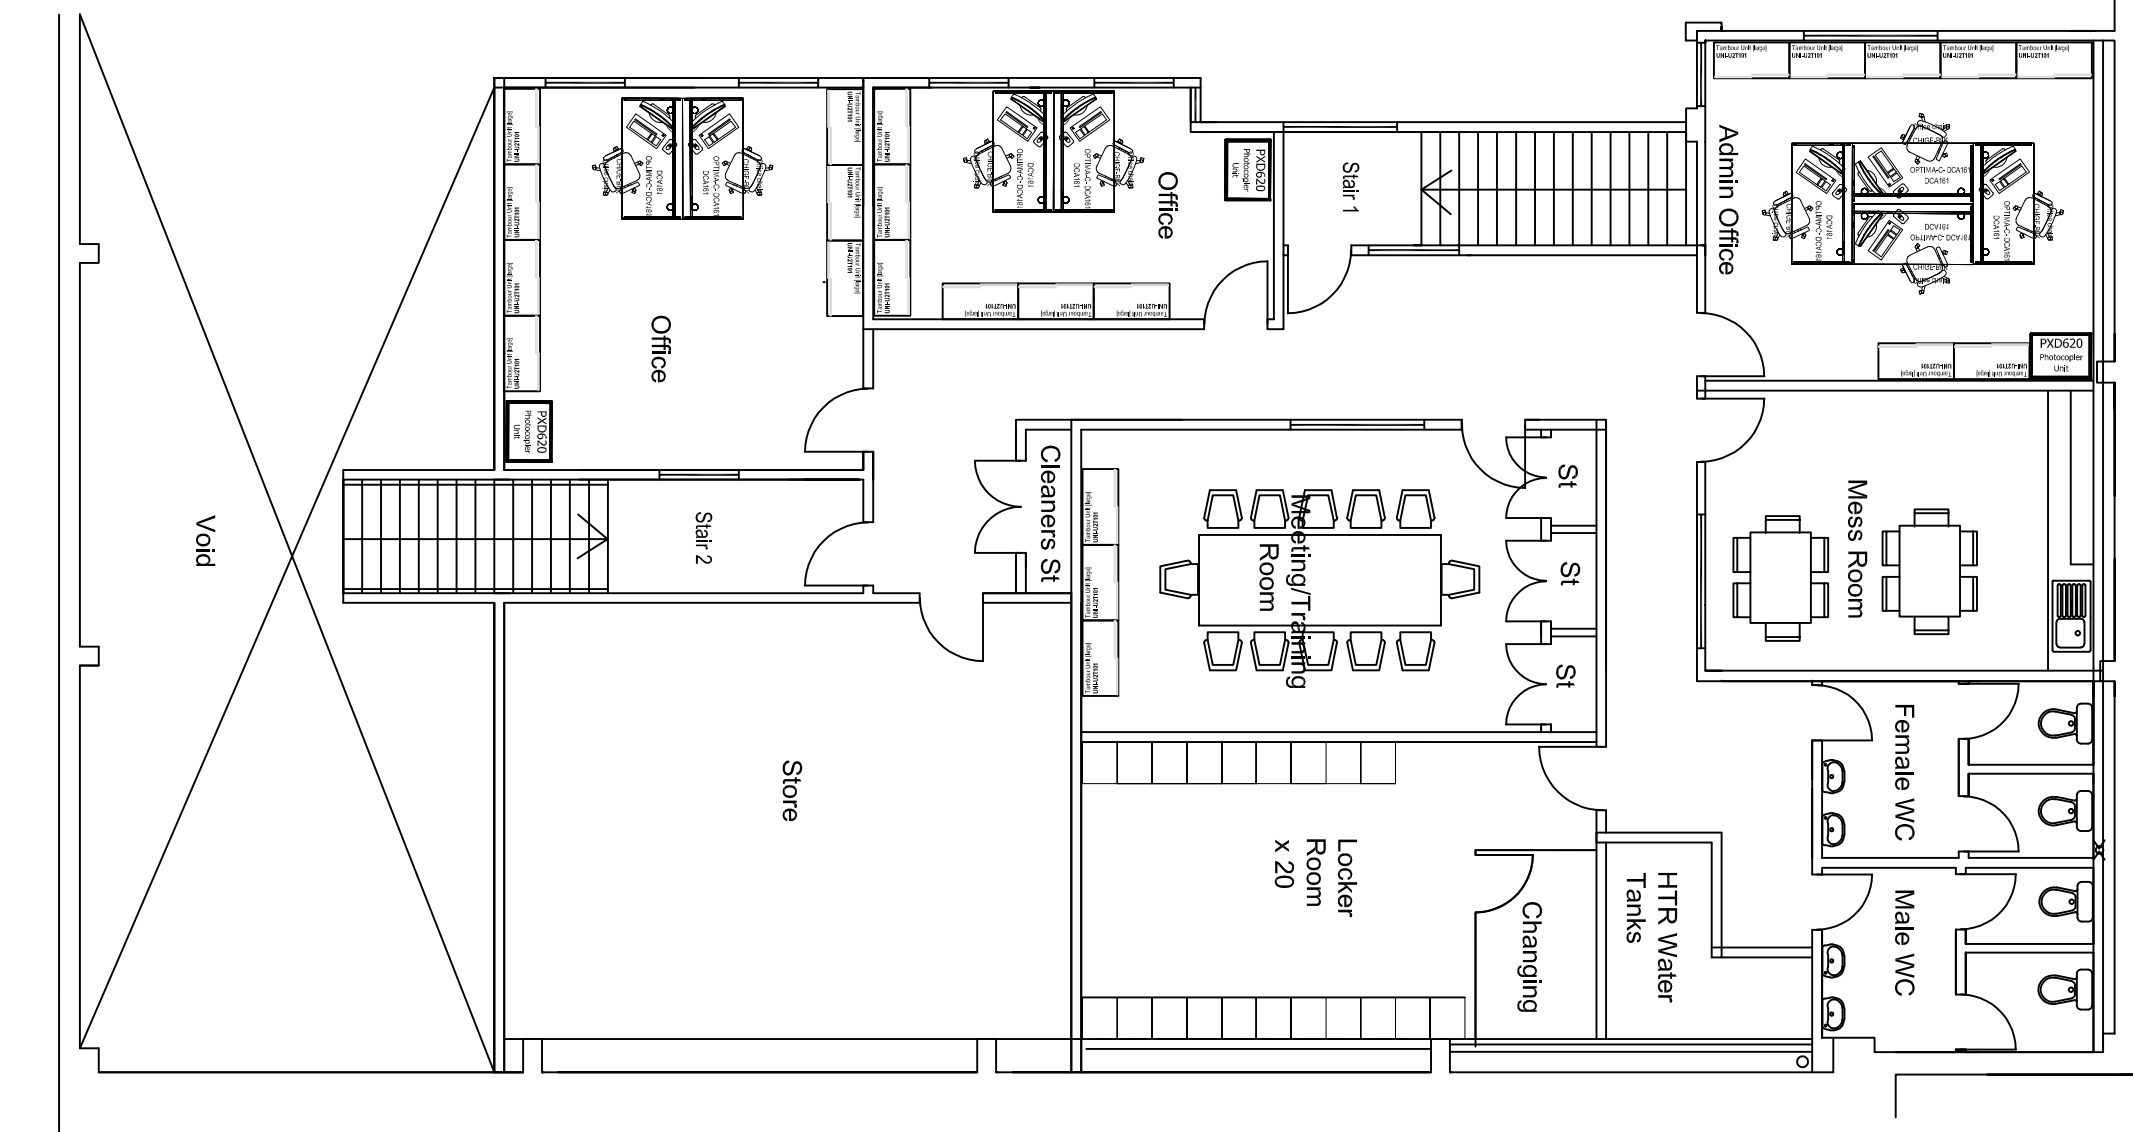

Drpance Survey (c) Crown Copyright 2023. All rights reserved. Licence number 100022432

- Notes
- 1) Do not scale this drawing.
 - 2) All levels and dimensions to be checked on site.
 - 3) This drawing is to be used in conjunction with all relevant consistent drawings and specifications.
 - 4) This drawing is Copyright and must not be reproduced without prior written agreement.
 - 5) It is the responsibility of the client to ensure that the drawing is checked by the local authority Building Control Office or the relevant authority before construction of the building work.

Attachments

Client	Dignity
Site	Unit 3 Peacock Trading Estate Goodwood Road Eastleigh SO50 4NT
Use	Proposed Care Centre
Team	Planning
Drawn By	Various @ AI
Checked By	LF
Date	March 2023
Drawing no.	D421/2023/05
LF Architecture Ltd architectural consultants Monkyn Py, Thornwell Road, Wimborgh, East Sussex, TN38 9JG Telephone/Fax: 01323 489767 Mobile: 07973 349724 e-mail: mail@lfarchitecture.co.uk Company No. 512965	