



Plan AC1

Tree Plan for TPO tree work application

Proposed tree work at 6
Beechwood Rise,
Southampton SO18 3PW

Report Ref:
D2316L1TWAP

Indicative location of trees with report numbering

Key


T1 Lime




Location of trees proposed for
tee work

The original of this drawing was produced in colour. A
monochrome copy should not be relied upon.

Alderwood Consulting Ltd, 1 Peartree Road,
Southampton, SO19 7GU
Mobile 07736 230057
Email jonathan@alder-wood.co.uk

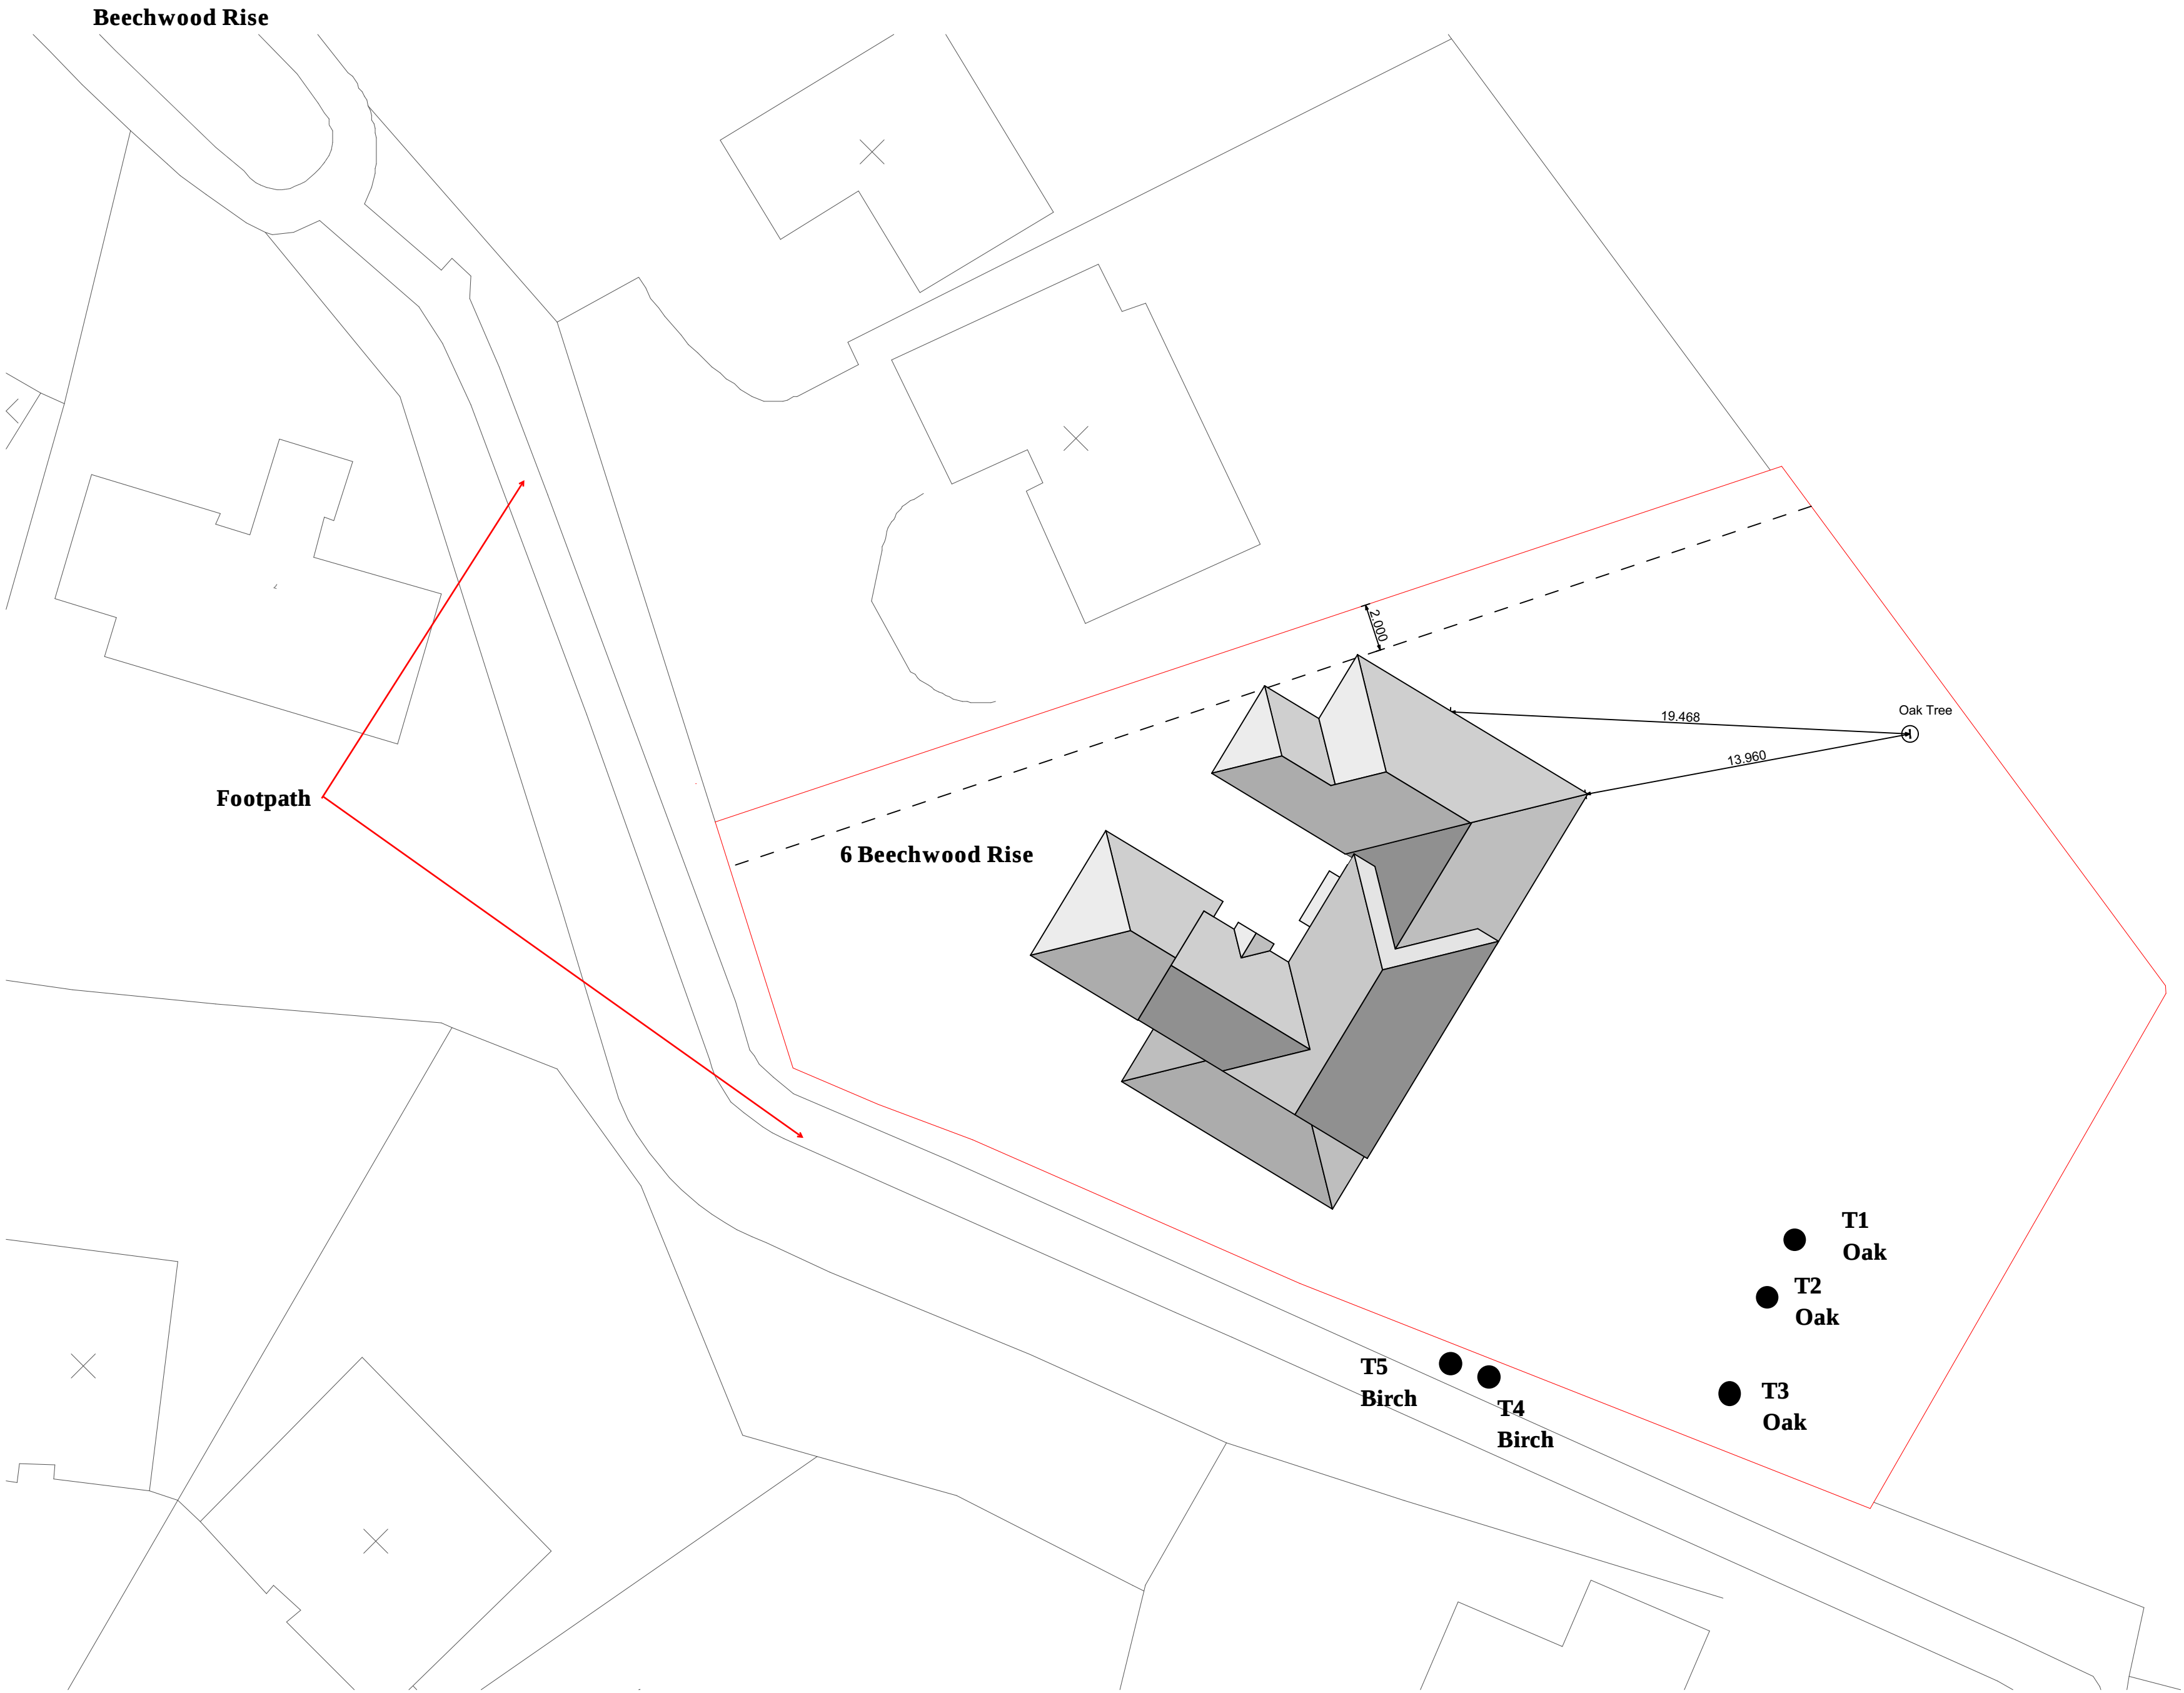

Site Plan
Scale 1:200
Ordance Survey License Number : 100006178

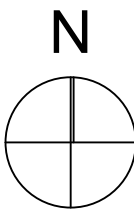

revisions & notes: A 28/09/15 KD Issued for planning

project: Mr Richard Kitchen
6 Beechwood Rise,
Southampton, SO18 3PW

drawing name: Site Plan

status: Planning
date: September 2015
scale: 1:200@A1
drawn: KD



61 South Street, Havant, Hampshire PO9 1BZ
t: 023 9248 2494 f: 023 9248 1152
e: design@pwp-architects.com w: www.pwp-architects.com

Project No. 5262 drawing No. 1201 rev A

Note: All dimensions to be checked on site by the contractor before fabrication and erection. Figured dimensions to be taken in preference to scaled dimensions. This drawing is the copyright of the architects and must not be reproduced or used without their express consent, except for the purposes of a planning application. Electronic issue of this drawing to be confirmed by paper hard copy only.