




EXISTING GROUND FLOOR PLAN

SCALE 1:100

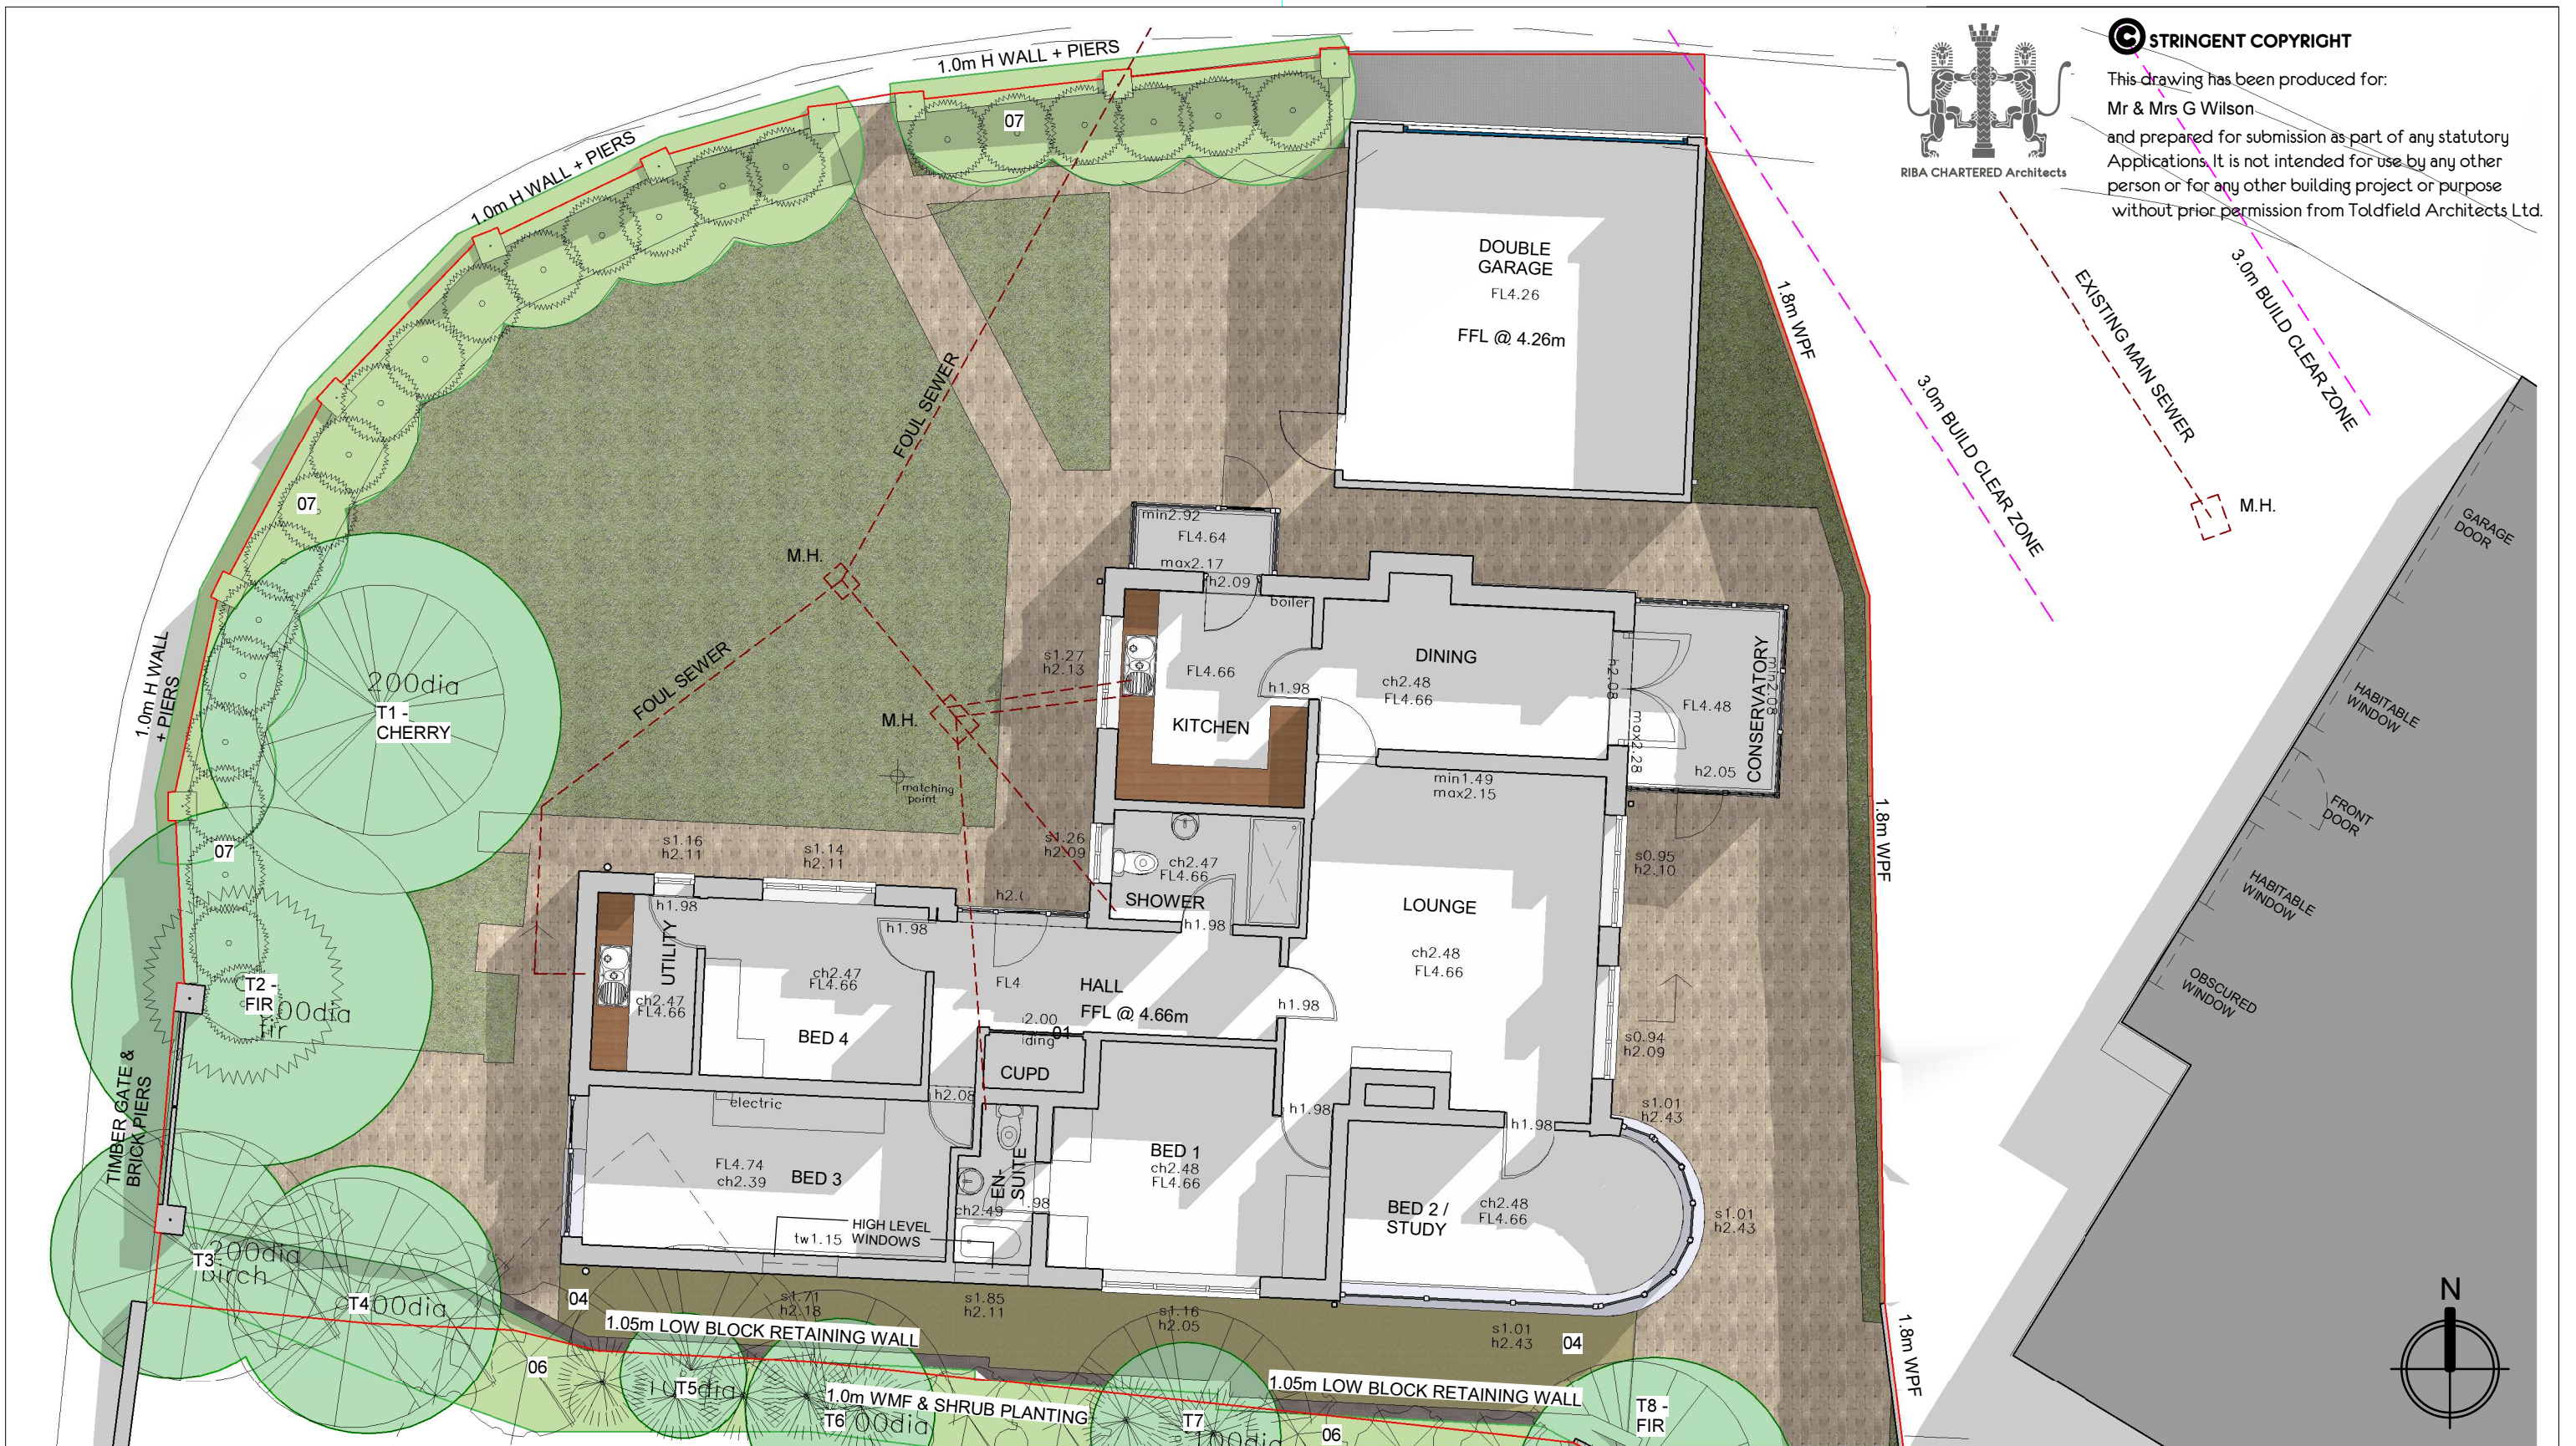

Project Name and Address:
The Swallows, 18 Crowsport Estate, Hamble Le Rice,
Hamble. SO31 4HG

Client:
Mr & Mrs G Wilson

Drawing Title:
Existing Ground Floor Plan

Project Ref: 221202
Origion: TA
Zone: -
Level: -
Type: G
Role: -P
Number: -A
Rev: P06 A

Status:
Householders Planning Application

TA Code: 221202
Project Stage: Planning
Sheet @ A1: 1 : 100
Date: 01/03/23

A	Highlighted high level windows on South Elevation	13/04/2023
Rev:		Dr:
		AP