



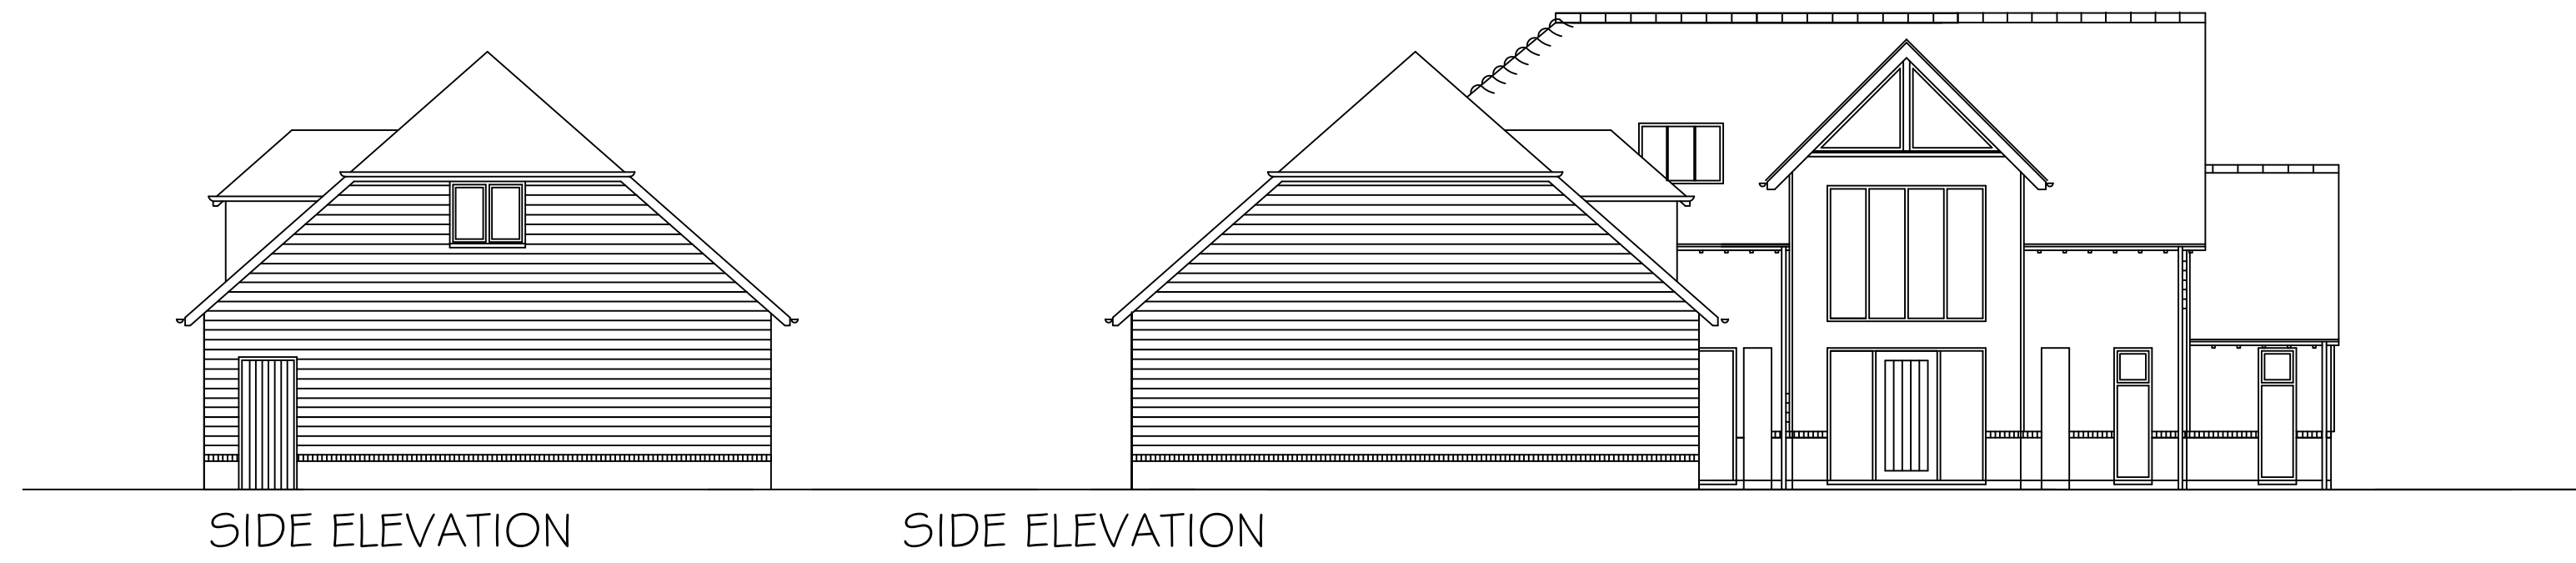


SIDE ELEVATION


SIDE ELEVATION

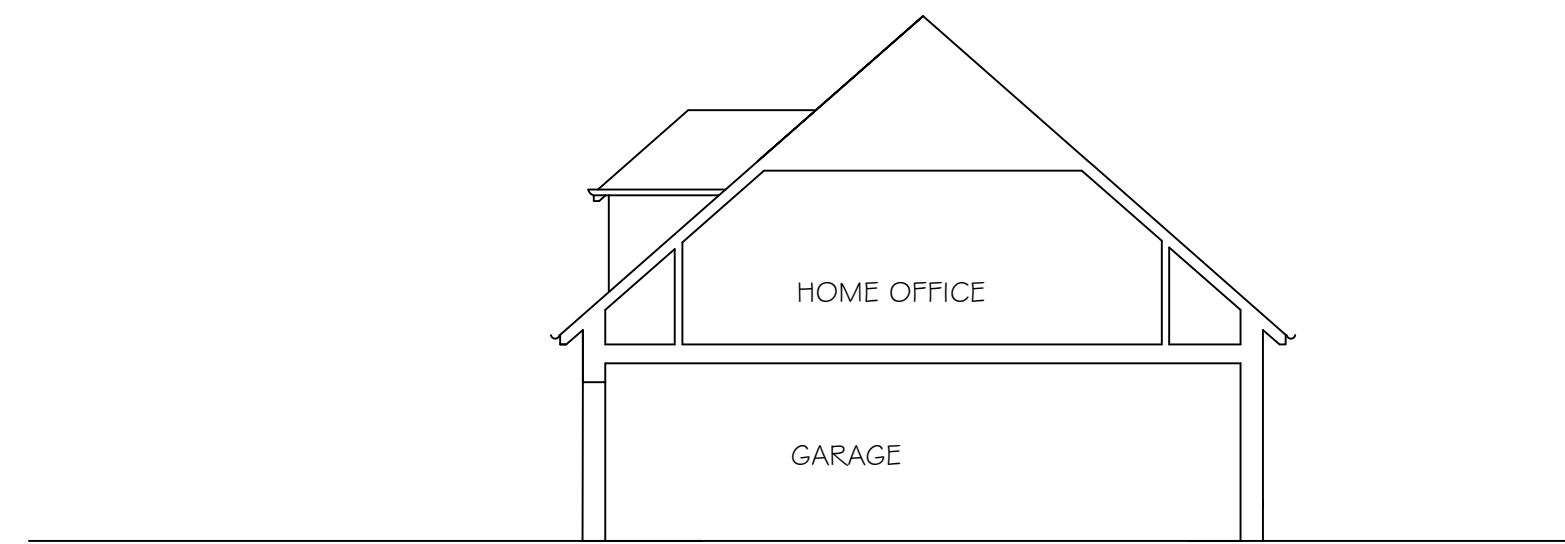


CROSS SECTION

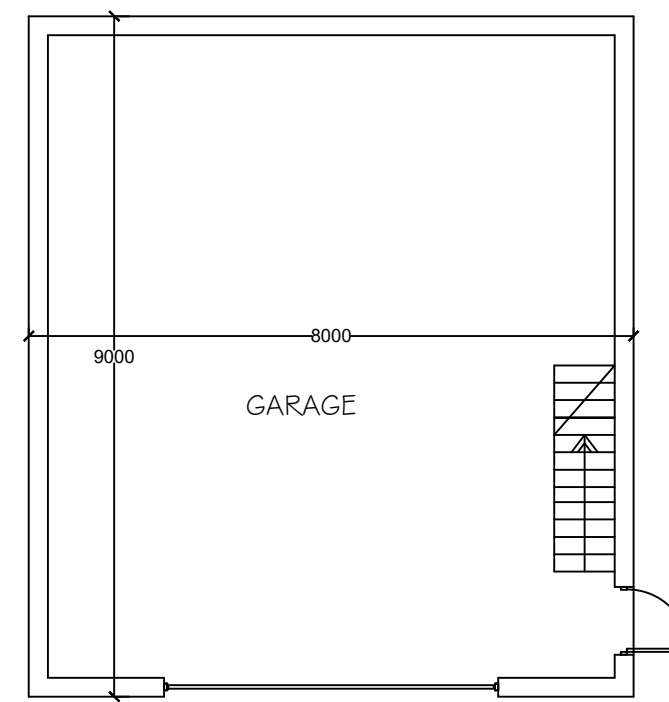


PLAN

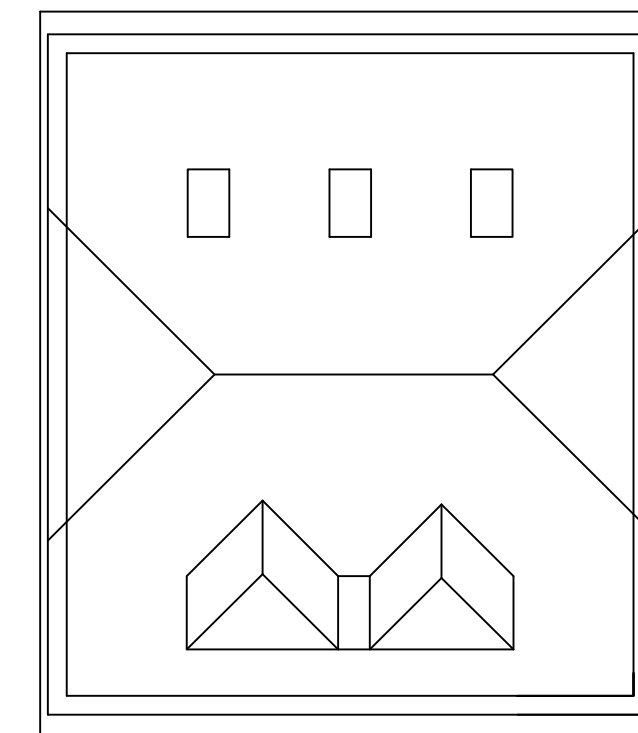


ROOF PLAN

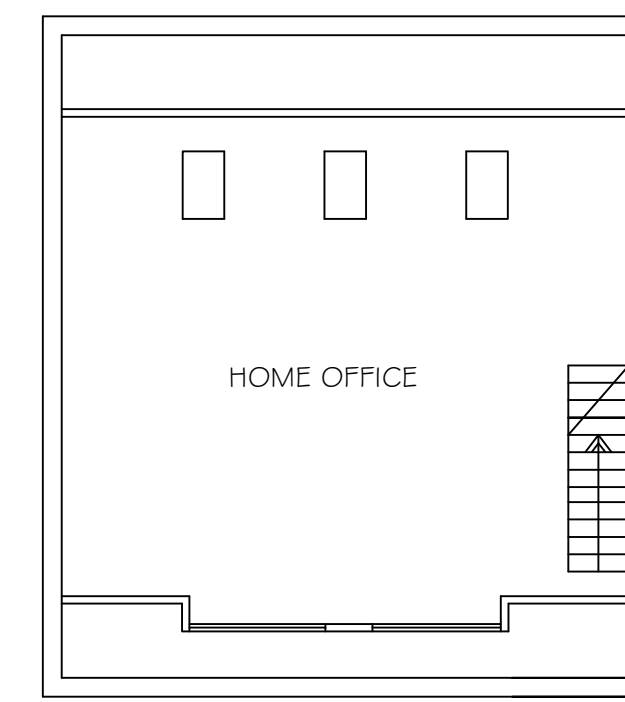


ROOF SPACE

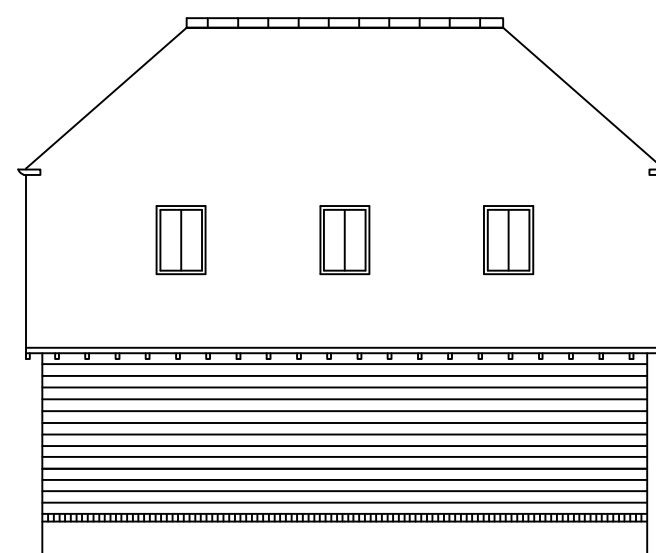

REAR ELEVATION - GARAGE

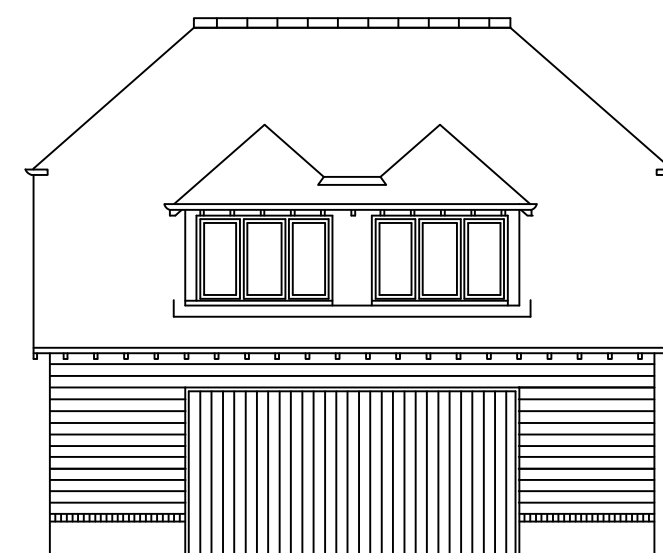

FRONT ELEVATION - GARAGE

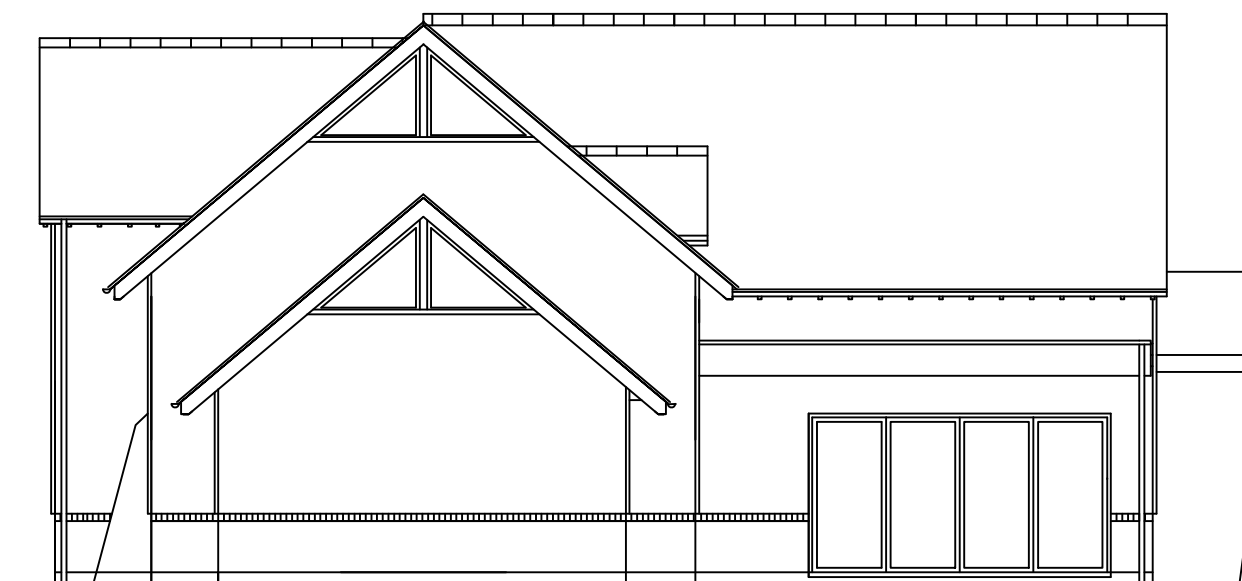

SIDE ELEVATION - HOUSE 4

4 STEEPLE COURT BARNs - AS EXISTING
4 STEEPLE COURT BARNs - AS EXISTING

Date :- NOV 2016 Scale :- 1:50 Drg No. :- 16/21/H4/WD/2A Do not scale from drawing for other than planning purposes, All sizes to be confirmed on site before construction The copyright of this drawing is retained by BOSINNEY ARCHITECTS LTD	Project : DEVELOPMENT STEEPLE COURT FARM CHURCH LANE BOTLEY Drawing title : HOUSE 4 HOUSE & GARAGE PLAN & ELEVATIONS	Revisions : R1:- R2:- R3:- R4:- R5:- R6:- R7:- R8:- R9:-	BOSINNEY ARCHITECTS Denehurst Newbridge Road Cadnam Southampton SO40 2NX Tel. No. 02380 812 116 Email info@bosinney.co.uk	Drawing No. H4/WD2A
--	--	--	---	-----------------------------------