



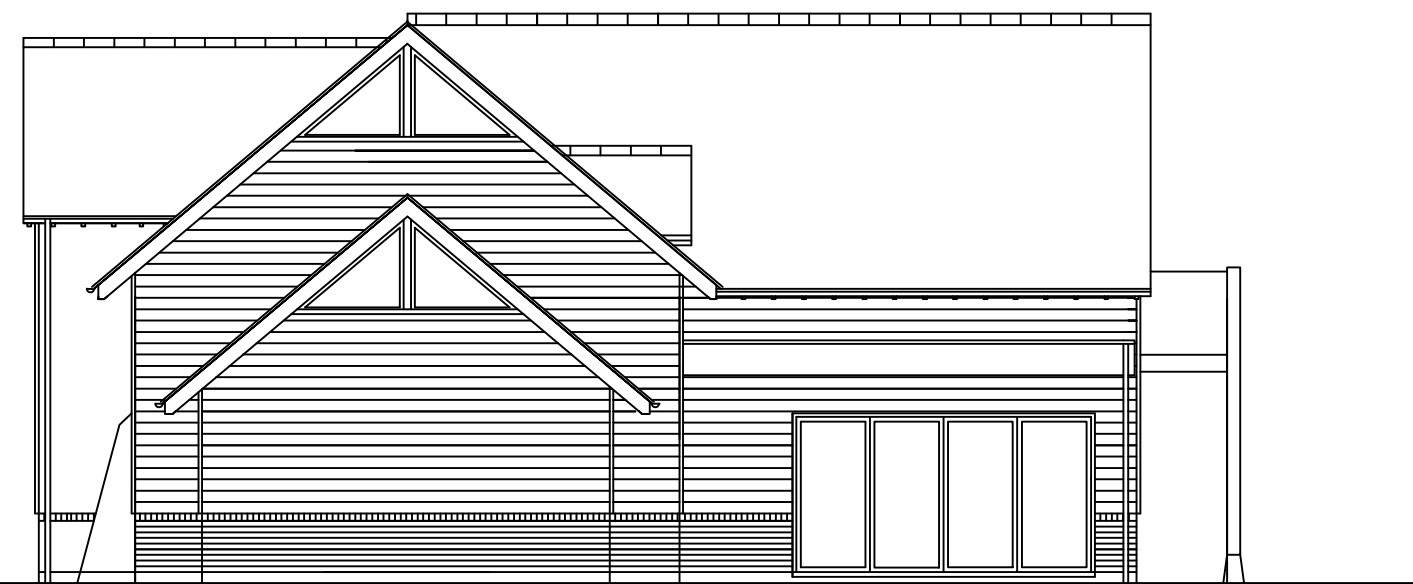


SIDE ELEVATION




SIDE ELEVATION

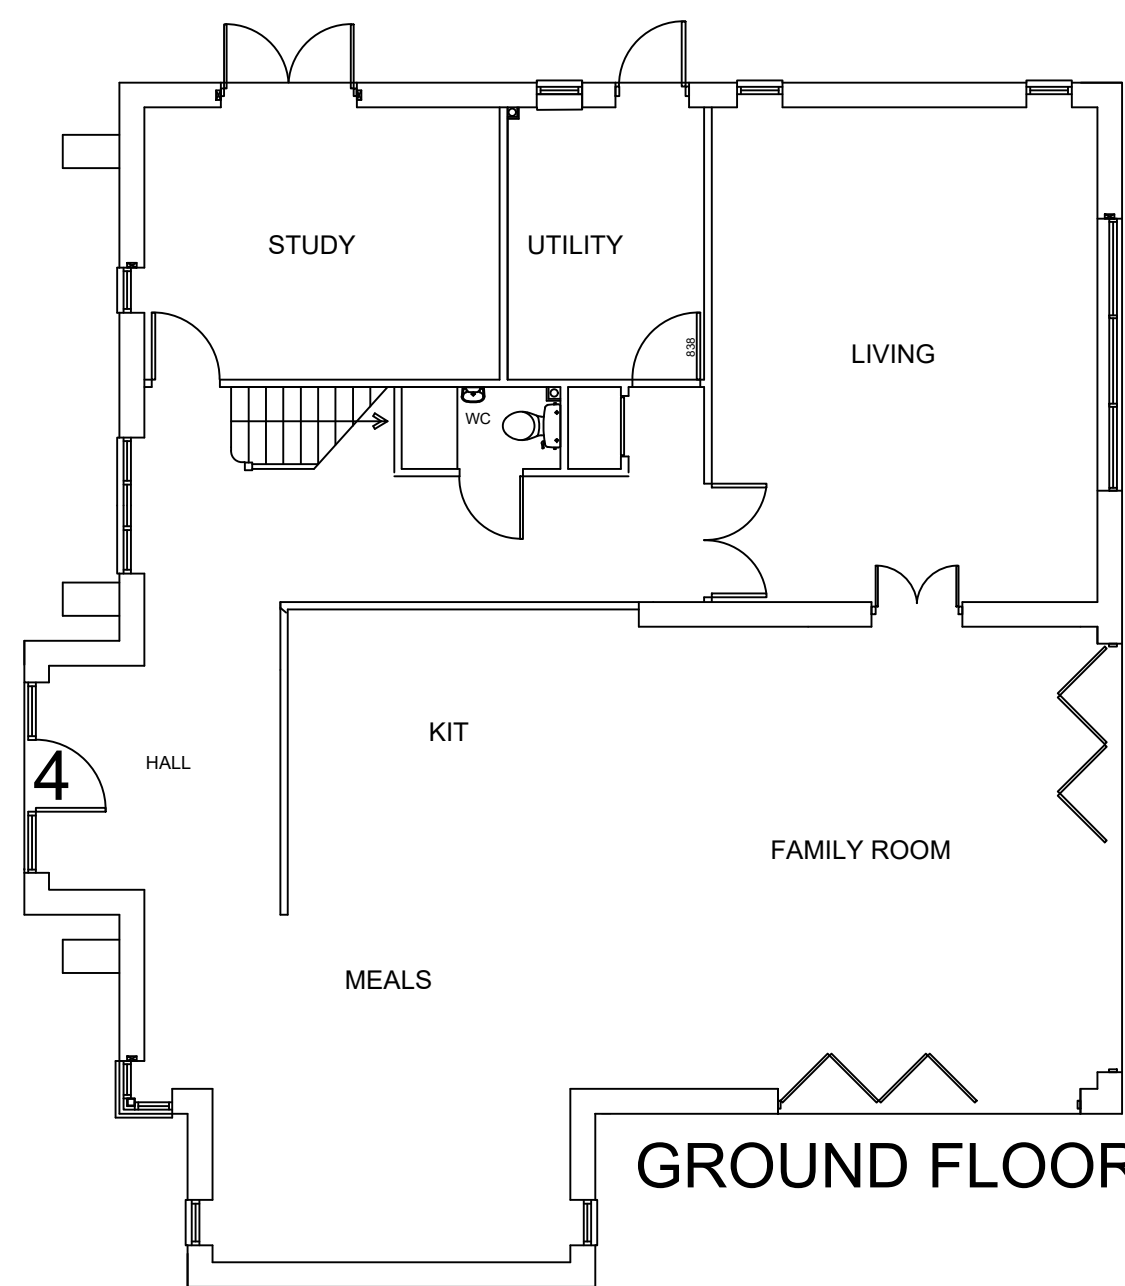

GROUND FLOOR

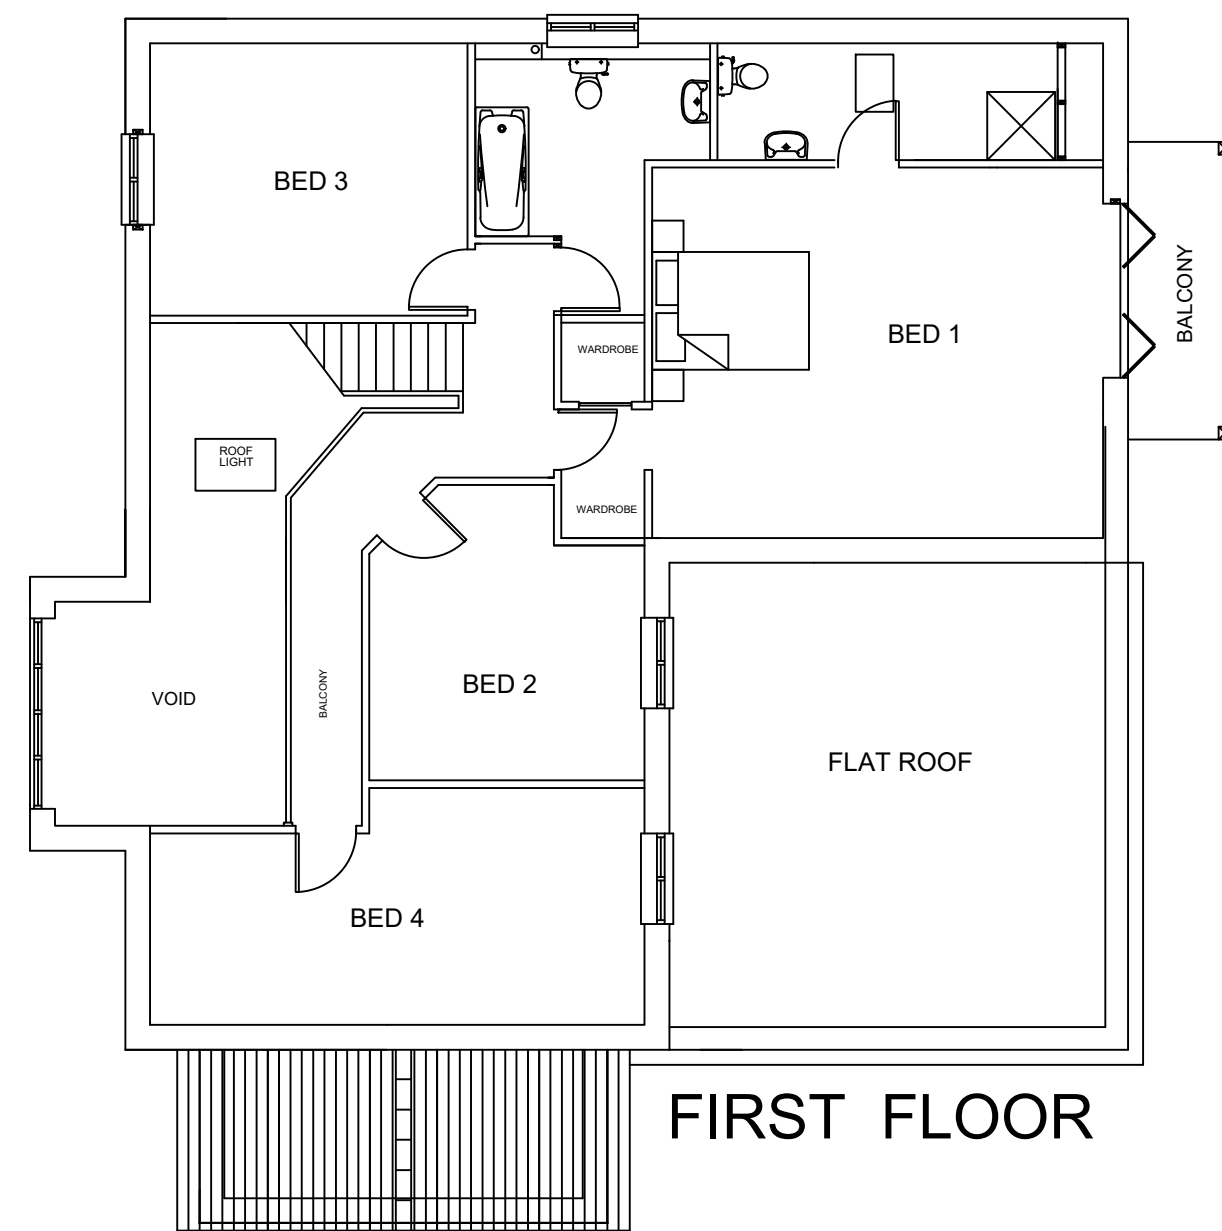

FIRST FLOOR

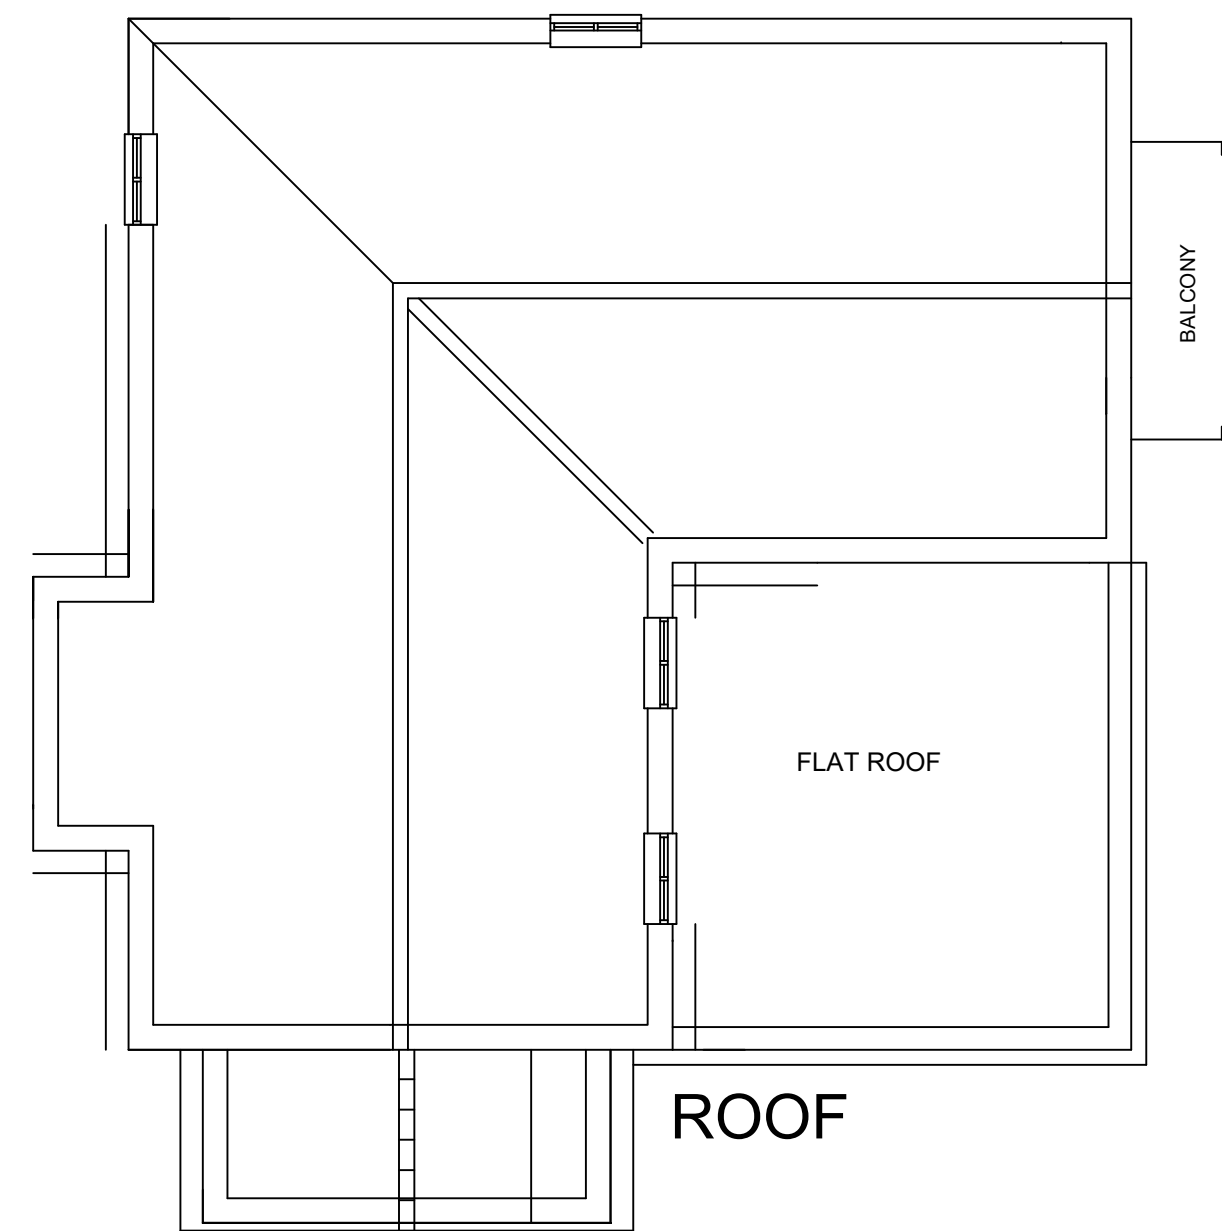

ROOF



REAR ELEVATION



FRONT ELEVATION

4 STEEPLE COURT BARN - AS EXISTING

Date :- NOV 2016
Scale :- 1:50
Drg No. :- 16/21/H4/WD/2

Do not scale from drawing for other than planning purposes, All sizes to be confirmed on site before construction

The copyright of this drawing is retained by BOSINNEY ARCHITECTS LTD

Project :
DEVELOPMENT
STEEPLE COURT FARM
CHURCH LANE
BOTLEY

Drawing title :
HOUSE 4
HOUSE 4
PLAN &
ELEVATIONS

Revisions :

R1:-
R2:-
R3:-
R4:-
R5:-
R6:-
R7:-
R8:-
R9:-

BOSINNEY ARCHITECTS

Denchurst
Newbridge Road
Cadnam
Southampton
SO40 2NX
Tel. No. 02380 812 116
E-mail info@bosinney.co.uk

Drawing No.

H4/WD2