
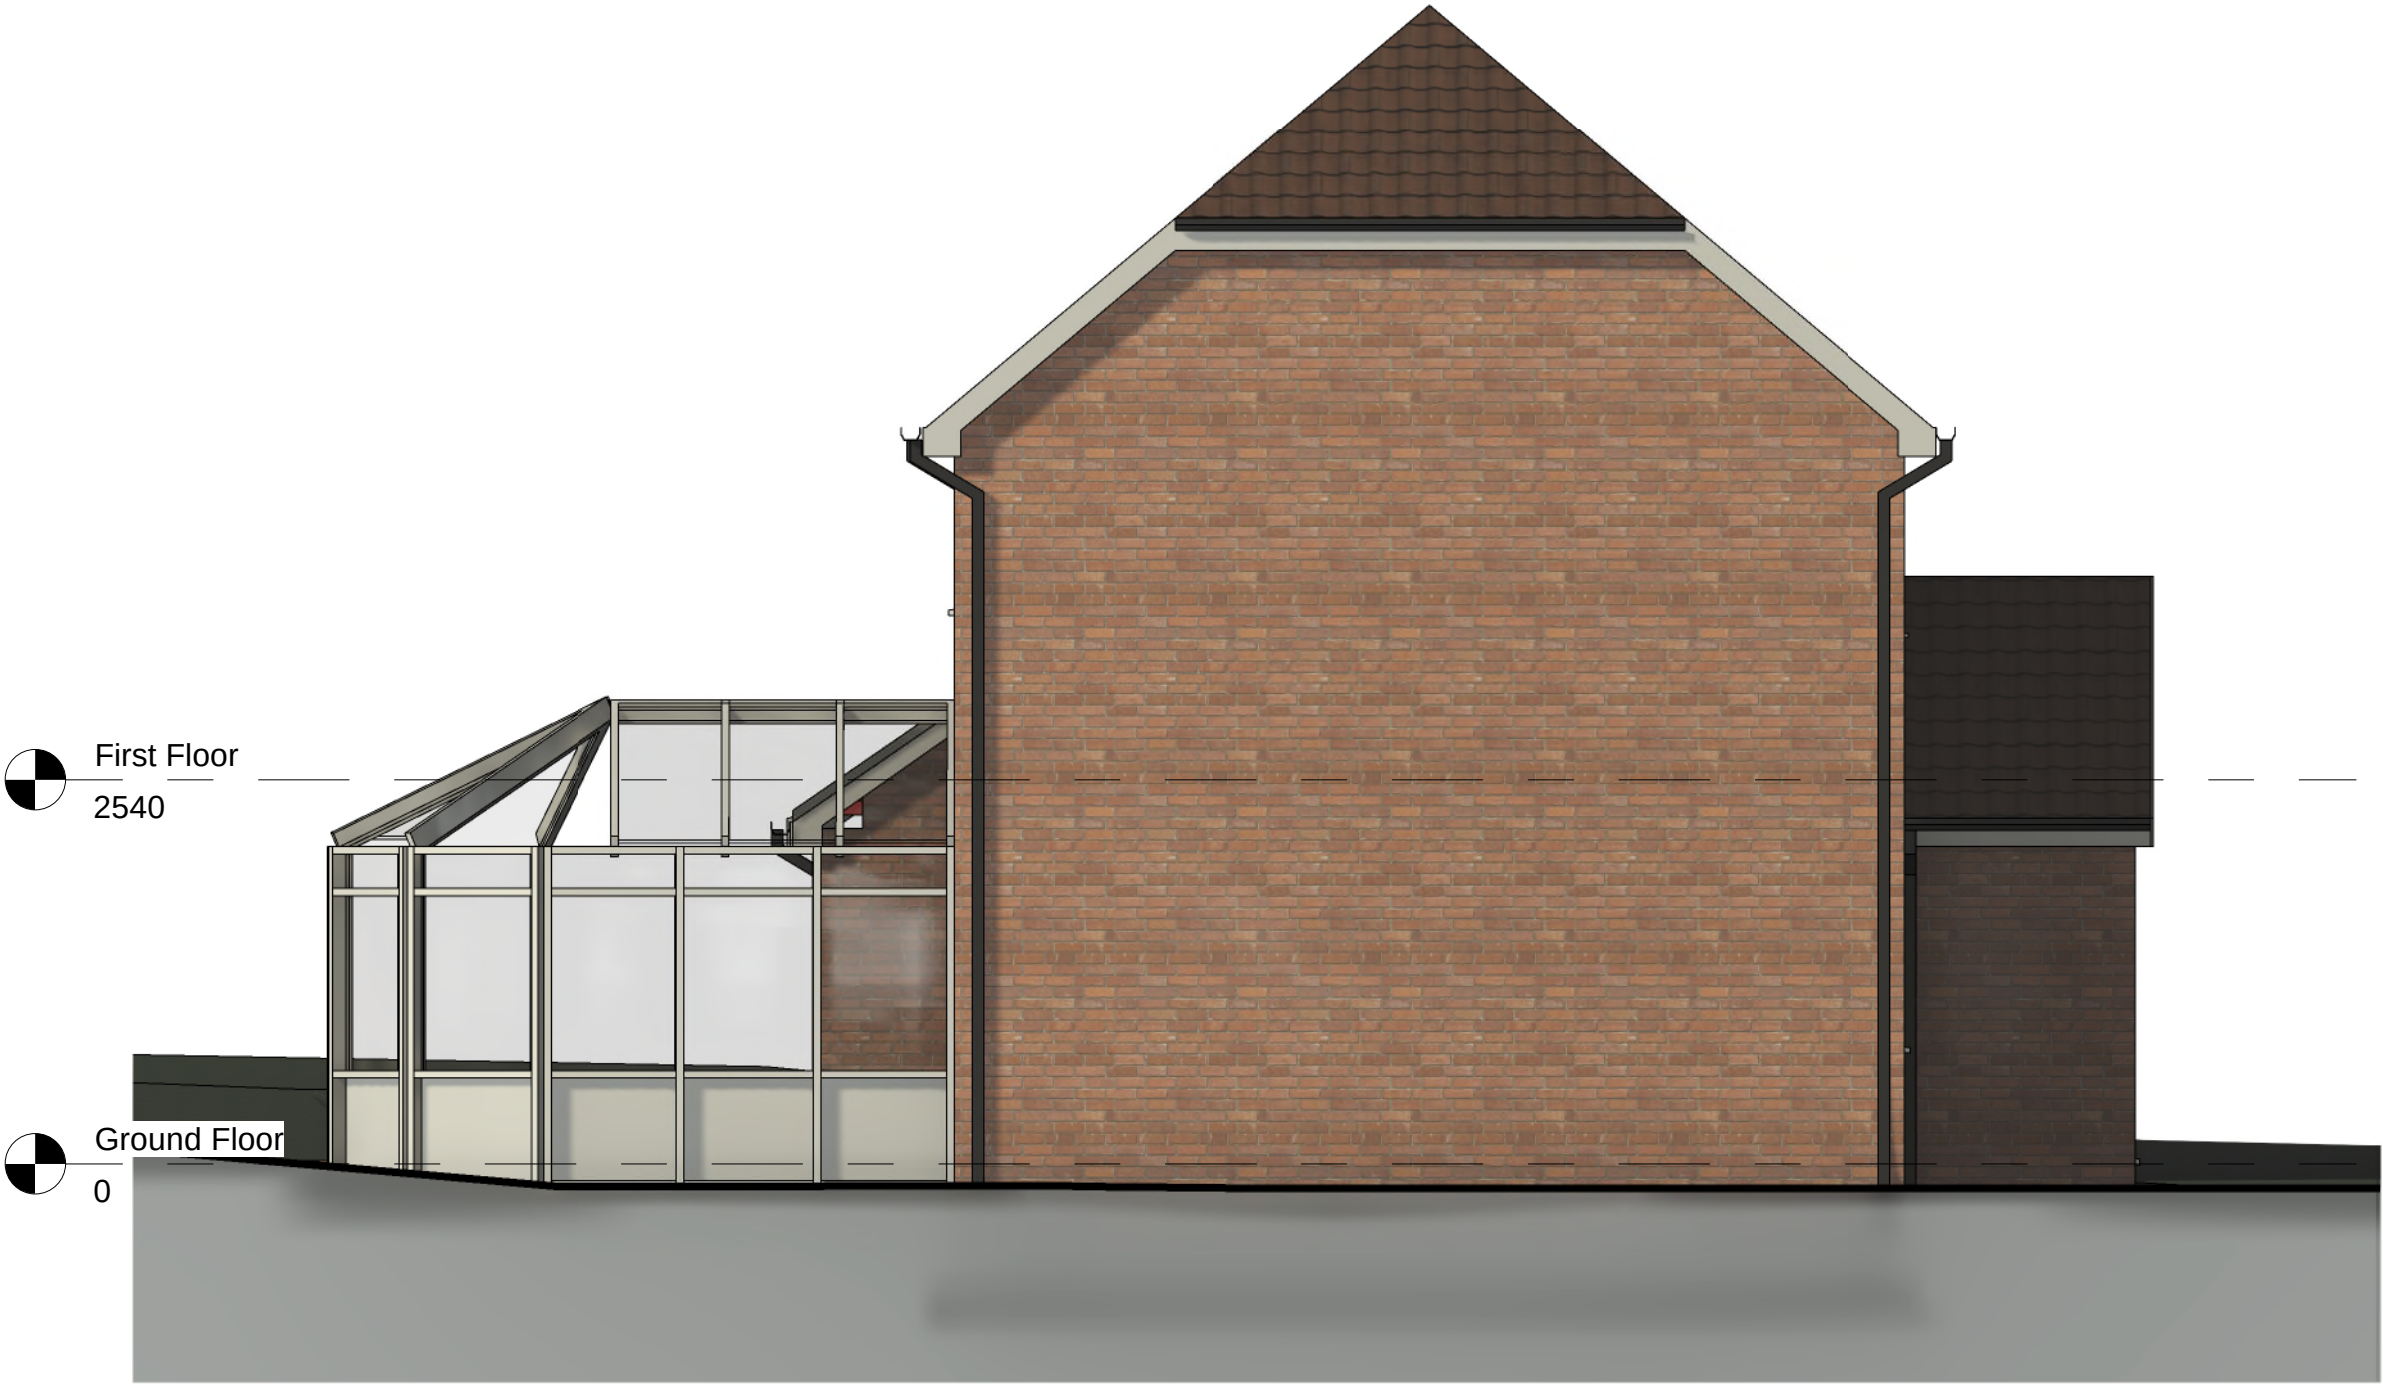


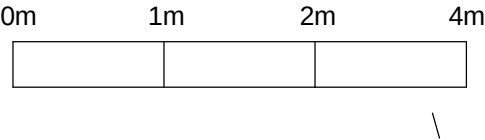

First Floor
2540

Ground Floor
0

1 West
1 : 50

Rev	Description	By	Check	Date
-----	-------------	----	-------	------

Hyphen

3 Charlecote Mews
Staple Gardens
Winchester, SO23 8SR
+44 1962 835500
info@hyphen.archi

Client

Mrs H Luck

Project

21 Stanier Way Extension

Drawing

West Elevation As Existing

Scale	Date	Author	Checked
1 : 50 @A3	Issue Date	TL	TL
Workstage		Status	
		TENDER	

Hyphen Project No	Project / Drawing No	Revision
7142		7142-A108

Report any discrepancies to the author.
© The Hyphen Group Ltd