
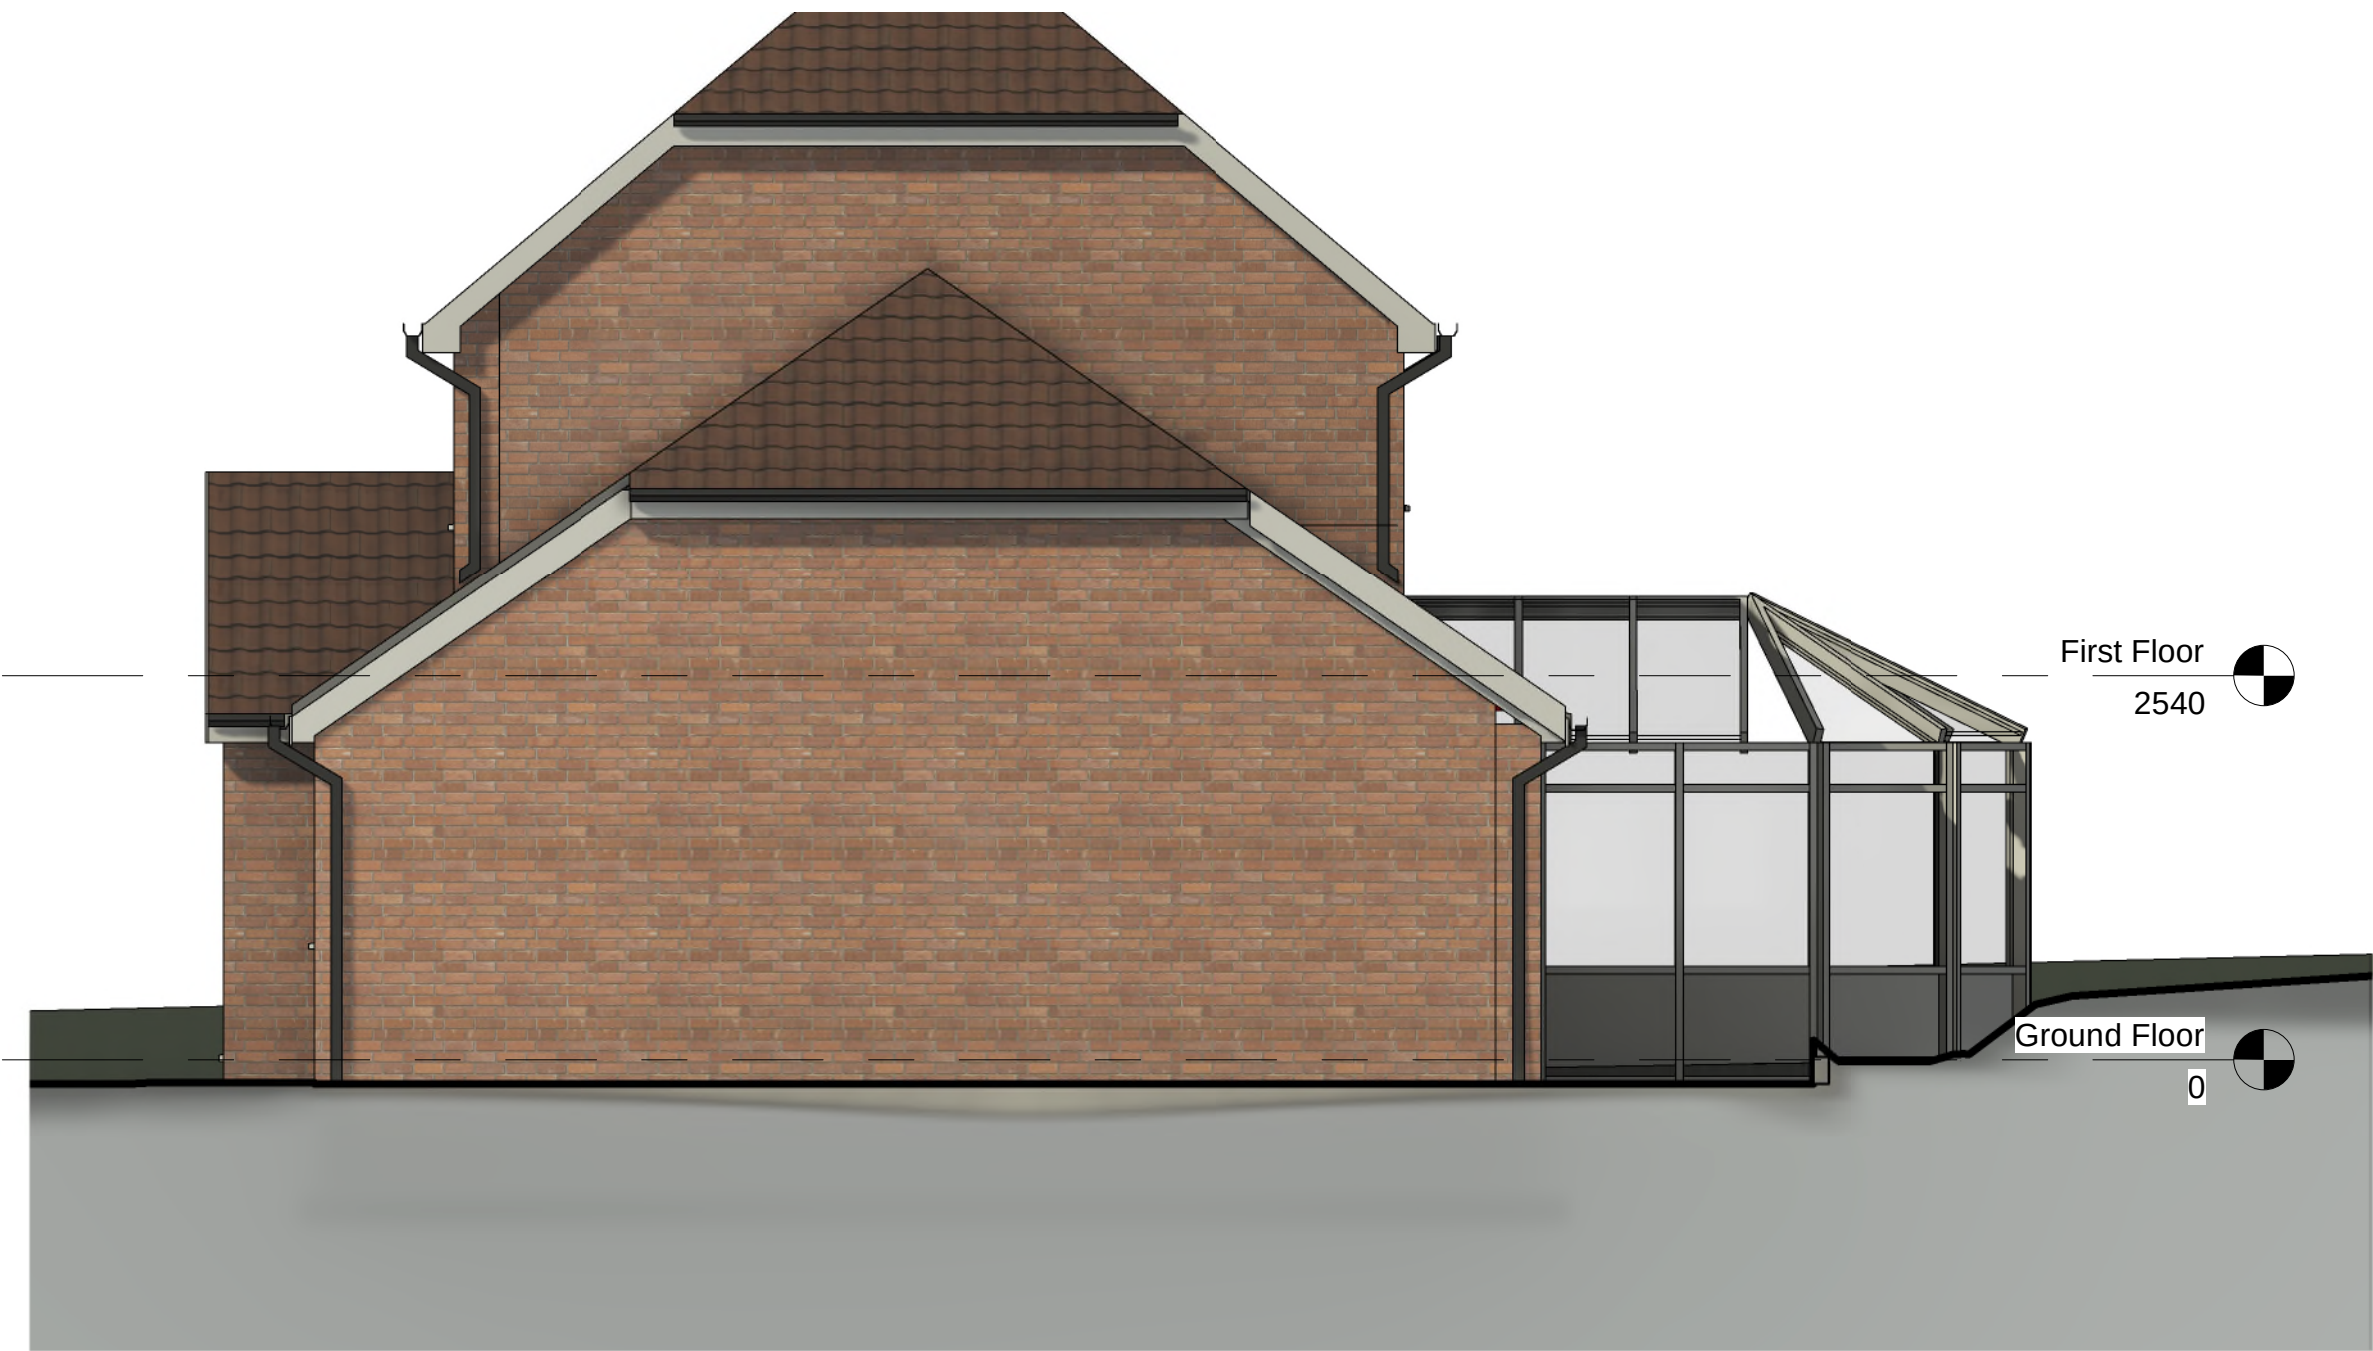


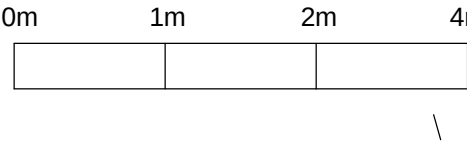

Rev	Description	By	Check	Date
-----	-------------	----	-------	------

Hyphen

3 Charlecote Mews
Staple Gardens
Winchester, SO23 8SR
+44 1962 835500
info@hyphen.archi

Client

Mrs H Luck

Project

21 Stanier Way Extension

Drawing

East Elevation As Existing

Scale	Date	Author	Checked
-------	------	--------	---------

1 : 50 @A3 Issue Date TL TL

Workstage	Status
-----------	--------

TENDER

Hyphen Project No	Project / Drawing No	Revision
-------------------	----------------------	----------

7142 7142-A109

Report any discrepancies to the author.
© The Hyphen Group Ltd