


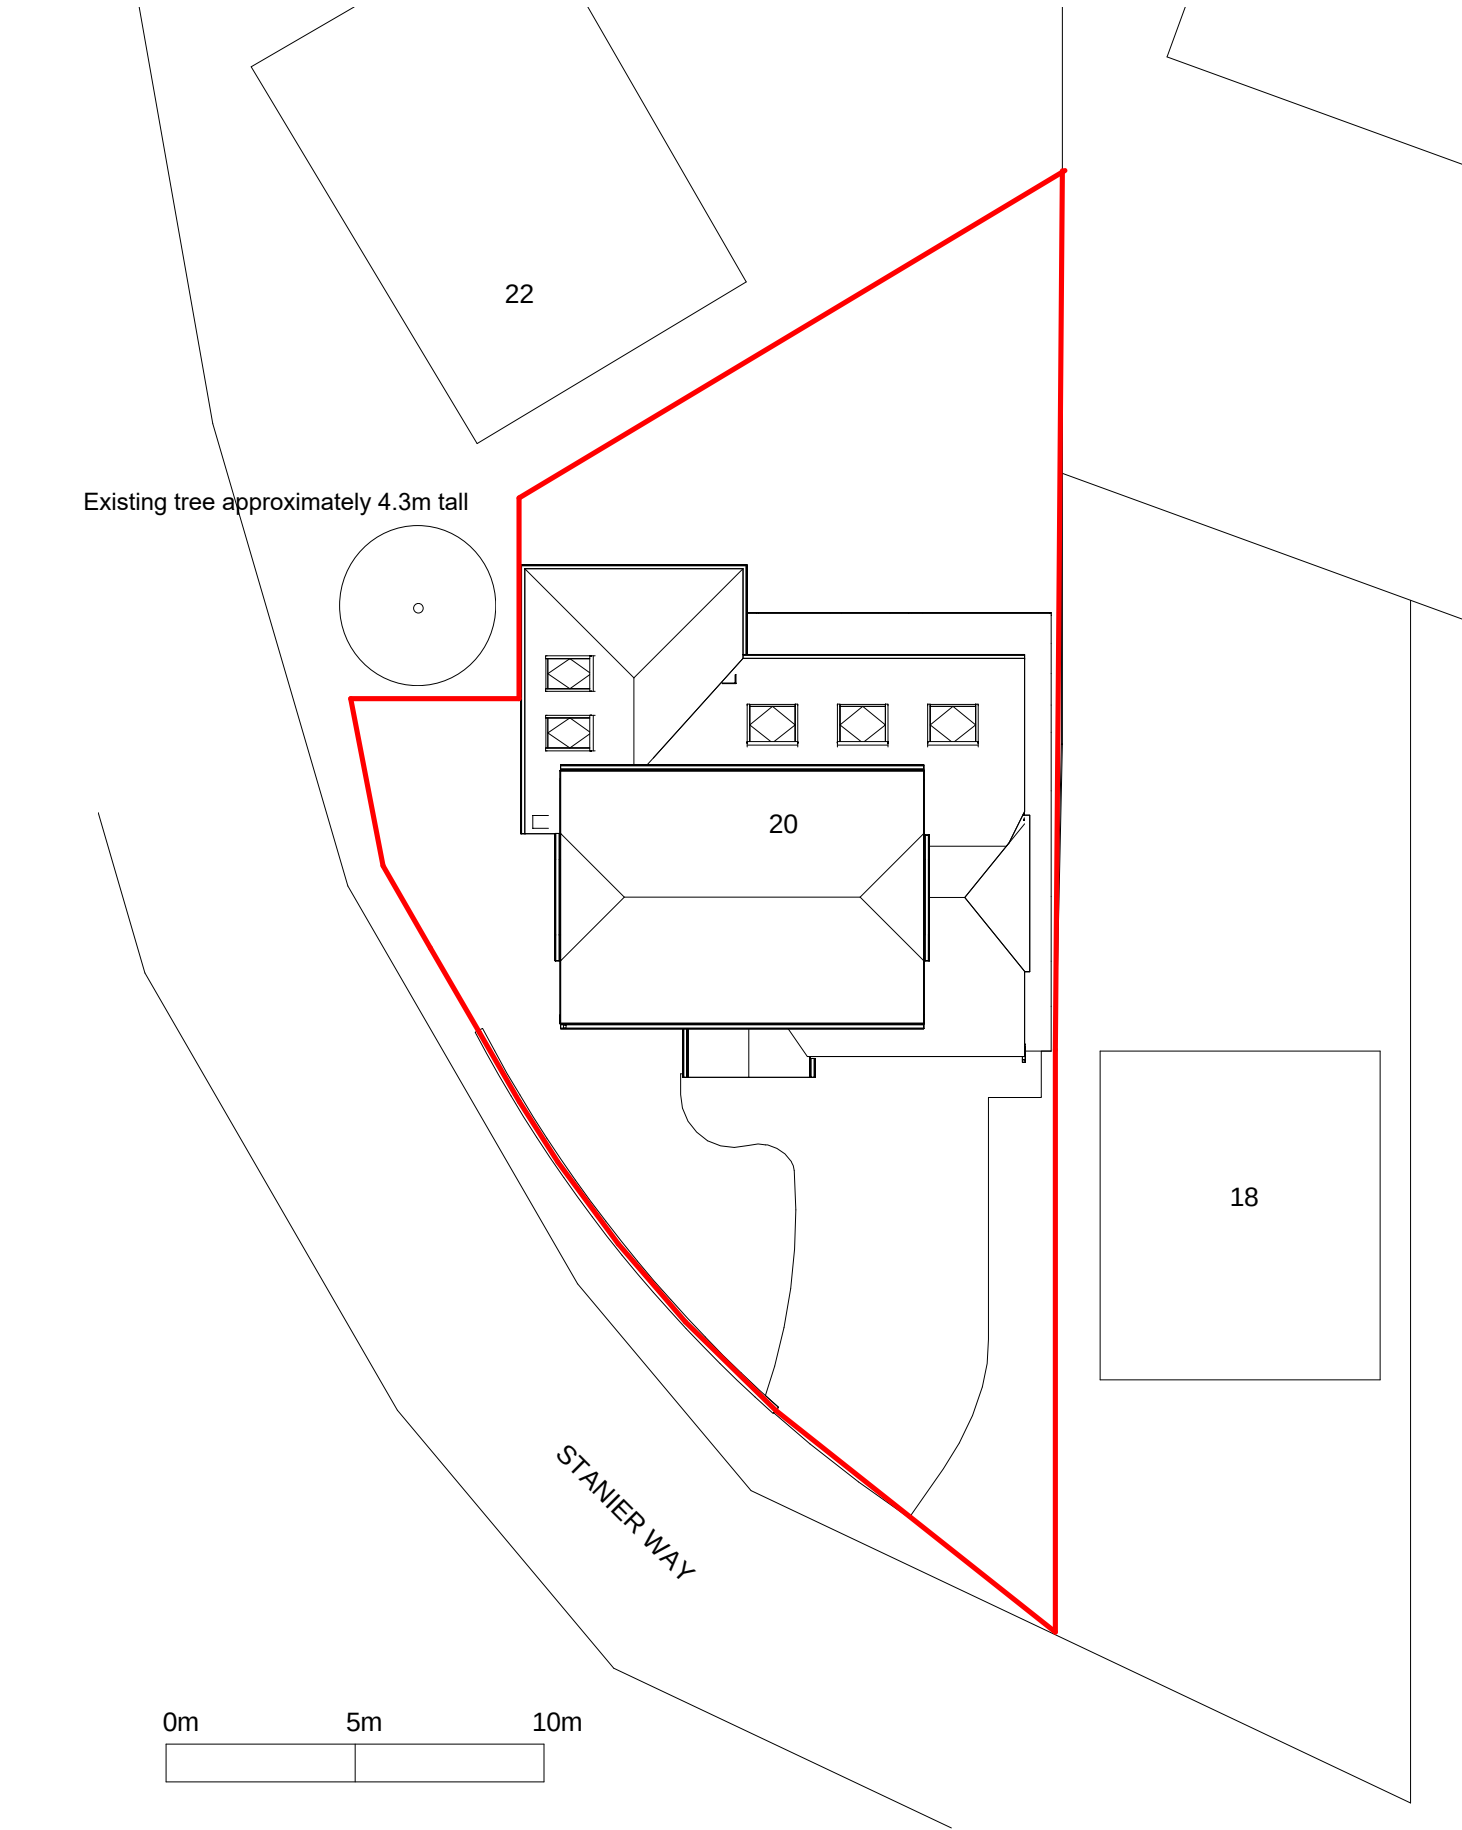

1 Site As Proposed
1 : 200

Rev	Description	By	Check	Date
-----	-------------	----	-------	------

Hyphen

3 Charlecote Mews
Staple Gardens
Winchester, SO23 8SR
+44 1962 835500
info@hyphen.archi

Client

Mrs H Luck

Project

20 Stanier Way

Drawing

Site Plan As Proposed

Scale	Date	Author	Checked
1 : 200 @A3	Issue Date	Author	Checker

Workstage	Status
	PLANNING

Hyphen Project No	Project / Drawing No	Revision
7142		7142-A132

Scale only for planning purposes
Report any discrepancies to the author.
© The Hyphen Group Ltd