



© STRINGENT COPYRIGHT
This drawing has been produced for:
Mr & Mrs G Wilson
and prepared for submission as part of any statutory
Applications. It is not intended for use by any other
person or for any other building project or purpose
without prior permission from Toldfield Architects Ltd.

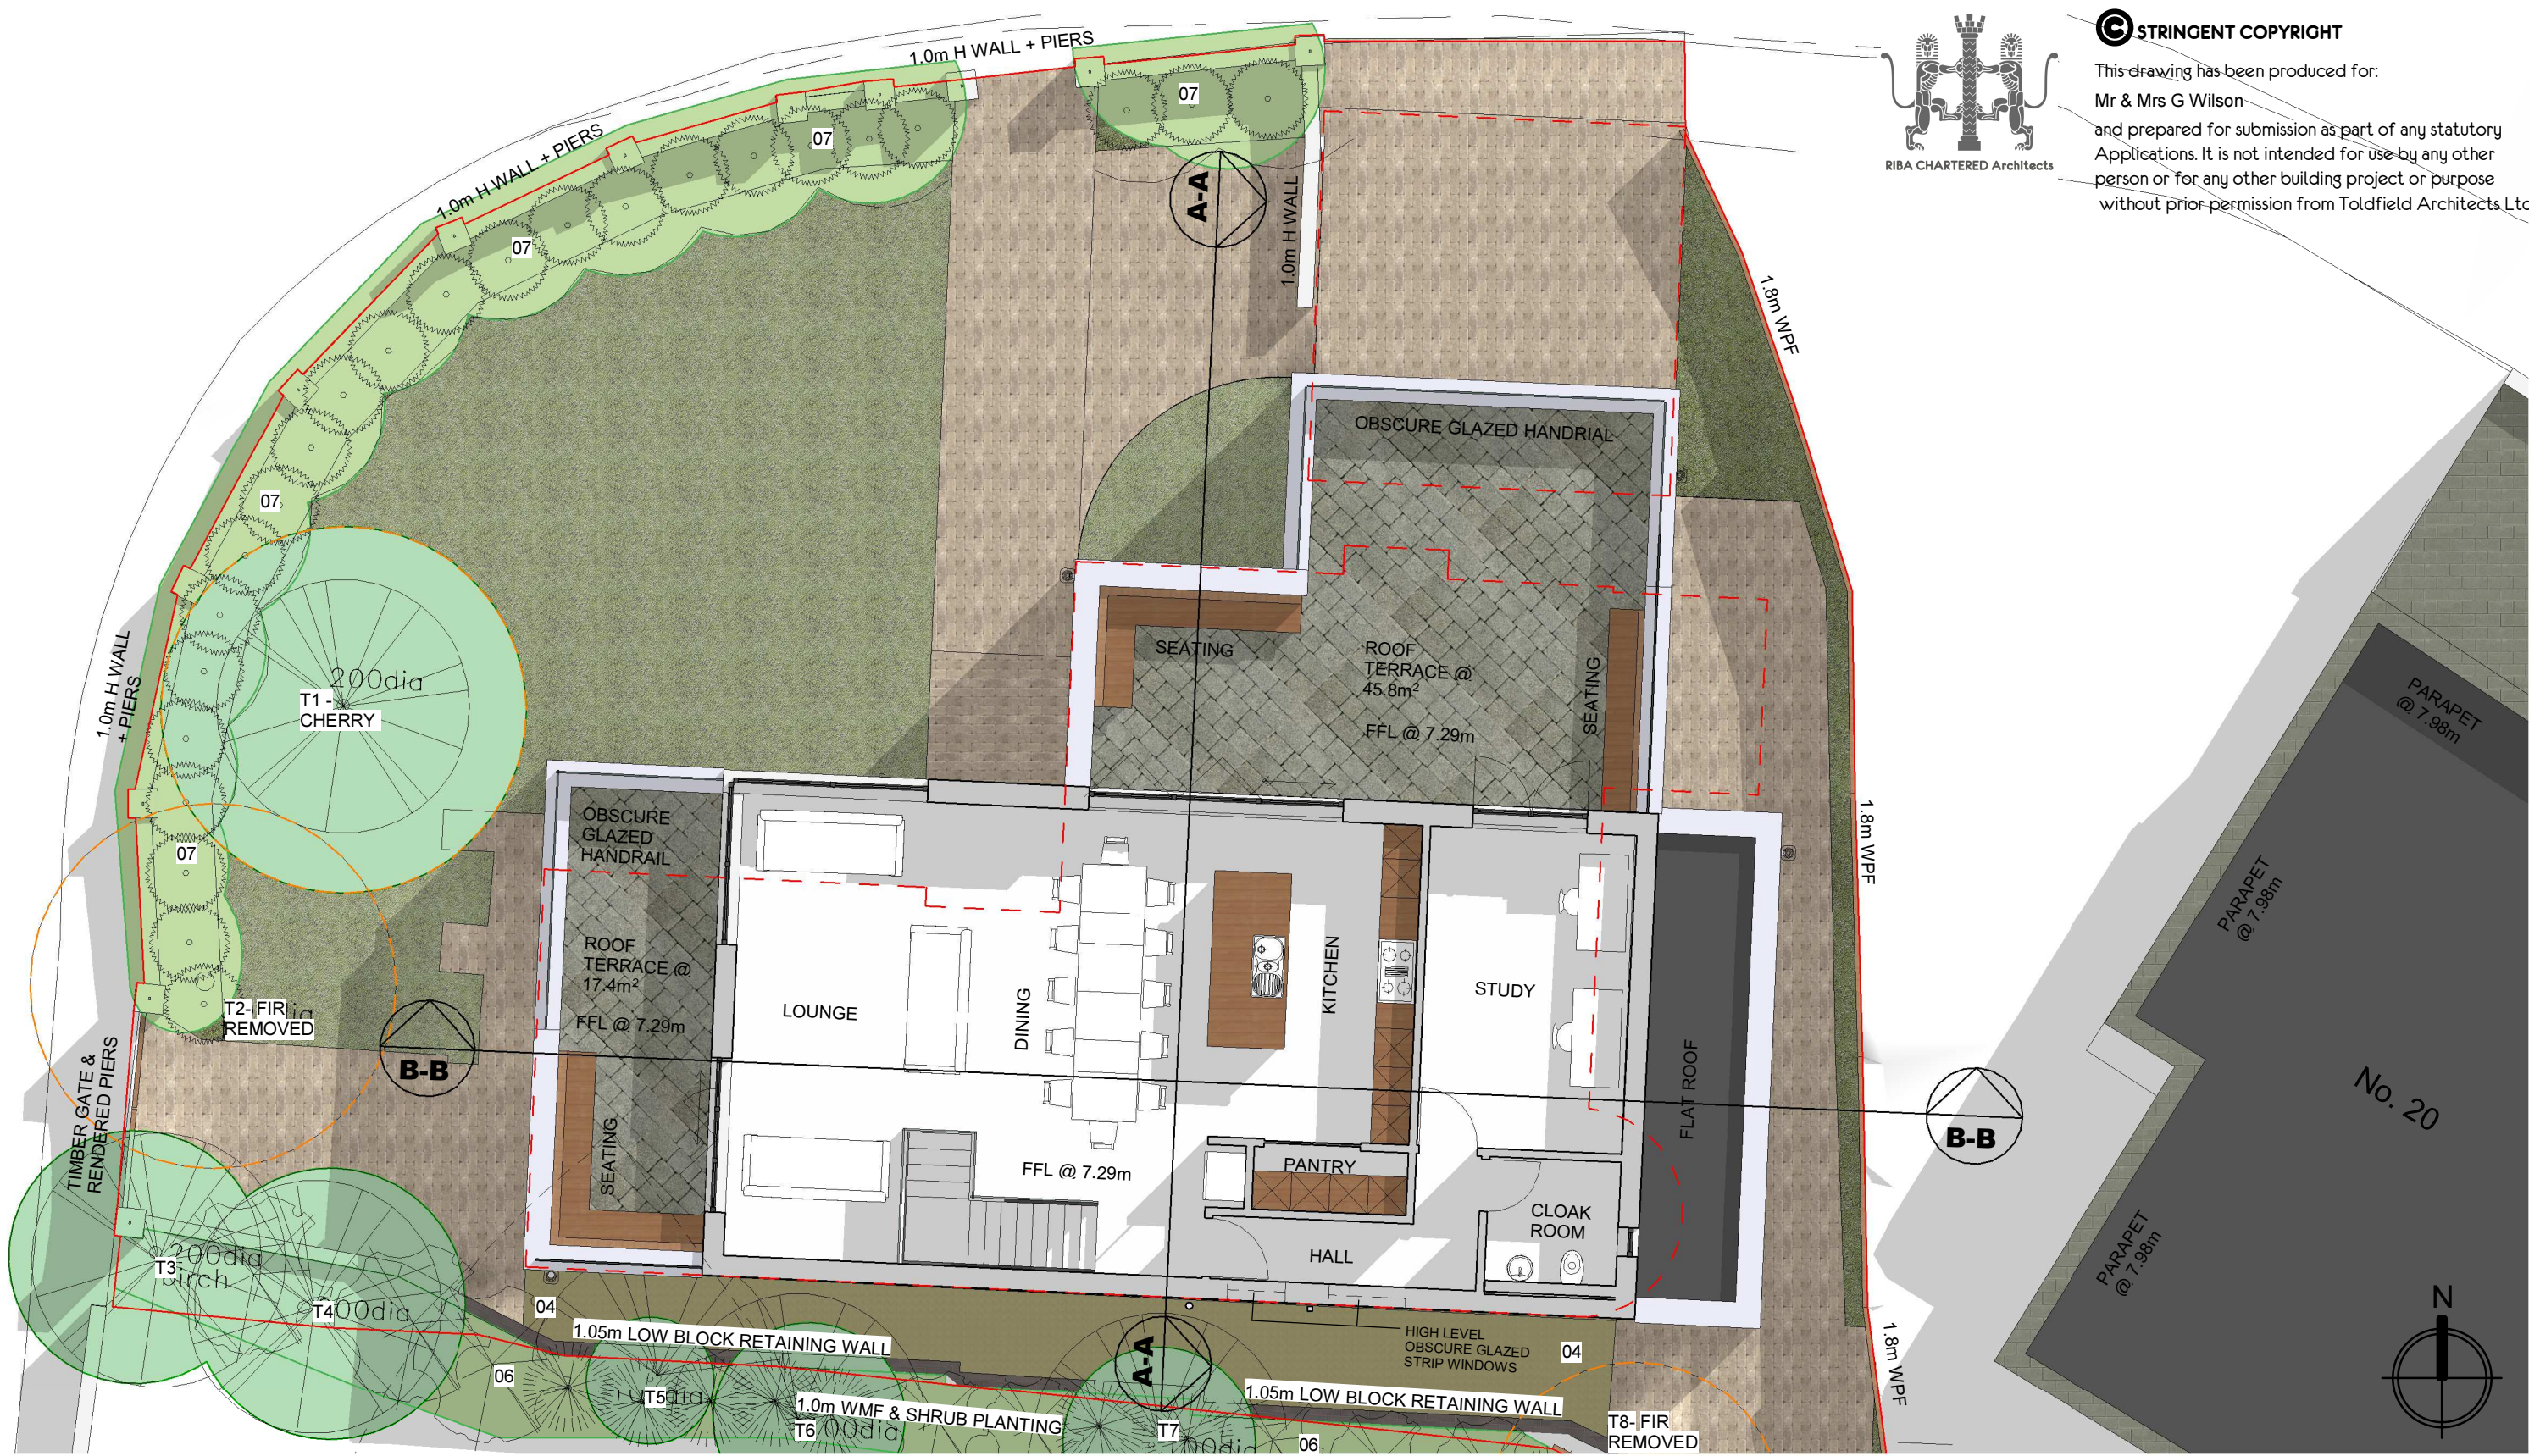

PROPOSED FIRST FLOOR PLAN

SCALE 1:100
0 1 2 3 4 5m

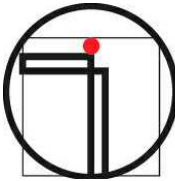

TOLDFIELD
ARCHITECTS

© Toldfield Architect Ltd,
5 Freemantle Business Centre,
152 Millbrook Road East,
Southampton.
SO15 1JR

Tel: 023 80 236165
Email: info@toldfieldarchitects.co.uk
adi@toldfieldarchitects.co.uk
kouros@toldfieldarchitects.co.uk
Webwww.toldfieldarchitects.co.uk

Project Name and Address: The Swallows, 18 Crowsport Estate, Hamble Le Rice, Hamble. SO31 4HG	Project Ref:	Origion:	Zone:	Level:	Type:	Role:	Number:	Rev:			
	221202	TA	-	-	-P	-A	- P14	B			
Client: Mr & Mrs G Wilson	Status: Householders Planning Application										
									B	Highlighted high level windows on South Elevation	13/04/2023
									A	Reduced percentage of glazing serving Lounge.	27/03/2023
Drawing Title: Proposed First Floor Plan	TA Code:	Project Stage:	Sheet @ A1:	Date:	Rev:					Dr:	
										AP	