


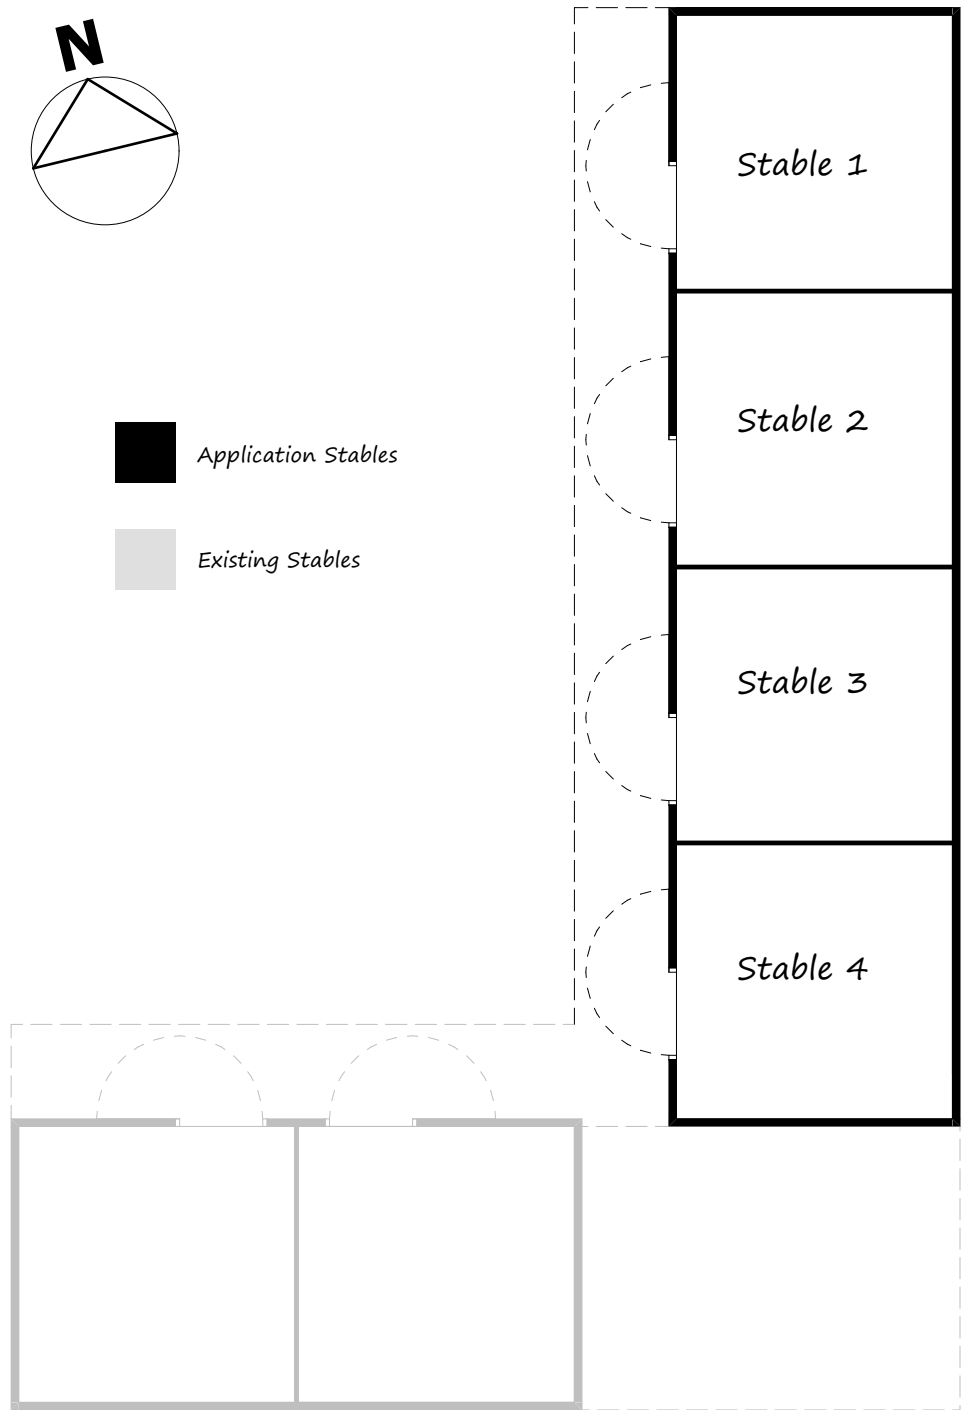

EXISTING PLAN [1:100]



NORTH ELEVATION




EAST ELEVATION



WEST ELEVATION




KEY PLAN [NTS]

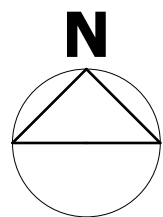

REV	DESCRIPTION	DATE	AUTHOR	CHK'D	NOTES

All dimensions are subject to site survey and site verification. Do not scale from this drawing.

 

DATE
MARCH 2023
SCALE @ A2
1:100

AUTHOR
CW
CHECKED BY

PROJECT
Fir Tree Farm, Hedge End, Southampton

CLIENT
-

STATUS
FOR INFORMATION

DRAWING
Existing Plan & Elevations
[Existing Stables]

PROJECT NO. 571	DRAWING NO. 101	REV. -
---------------------------	---------------------------	-----------