

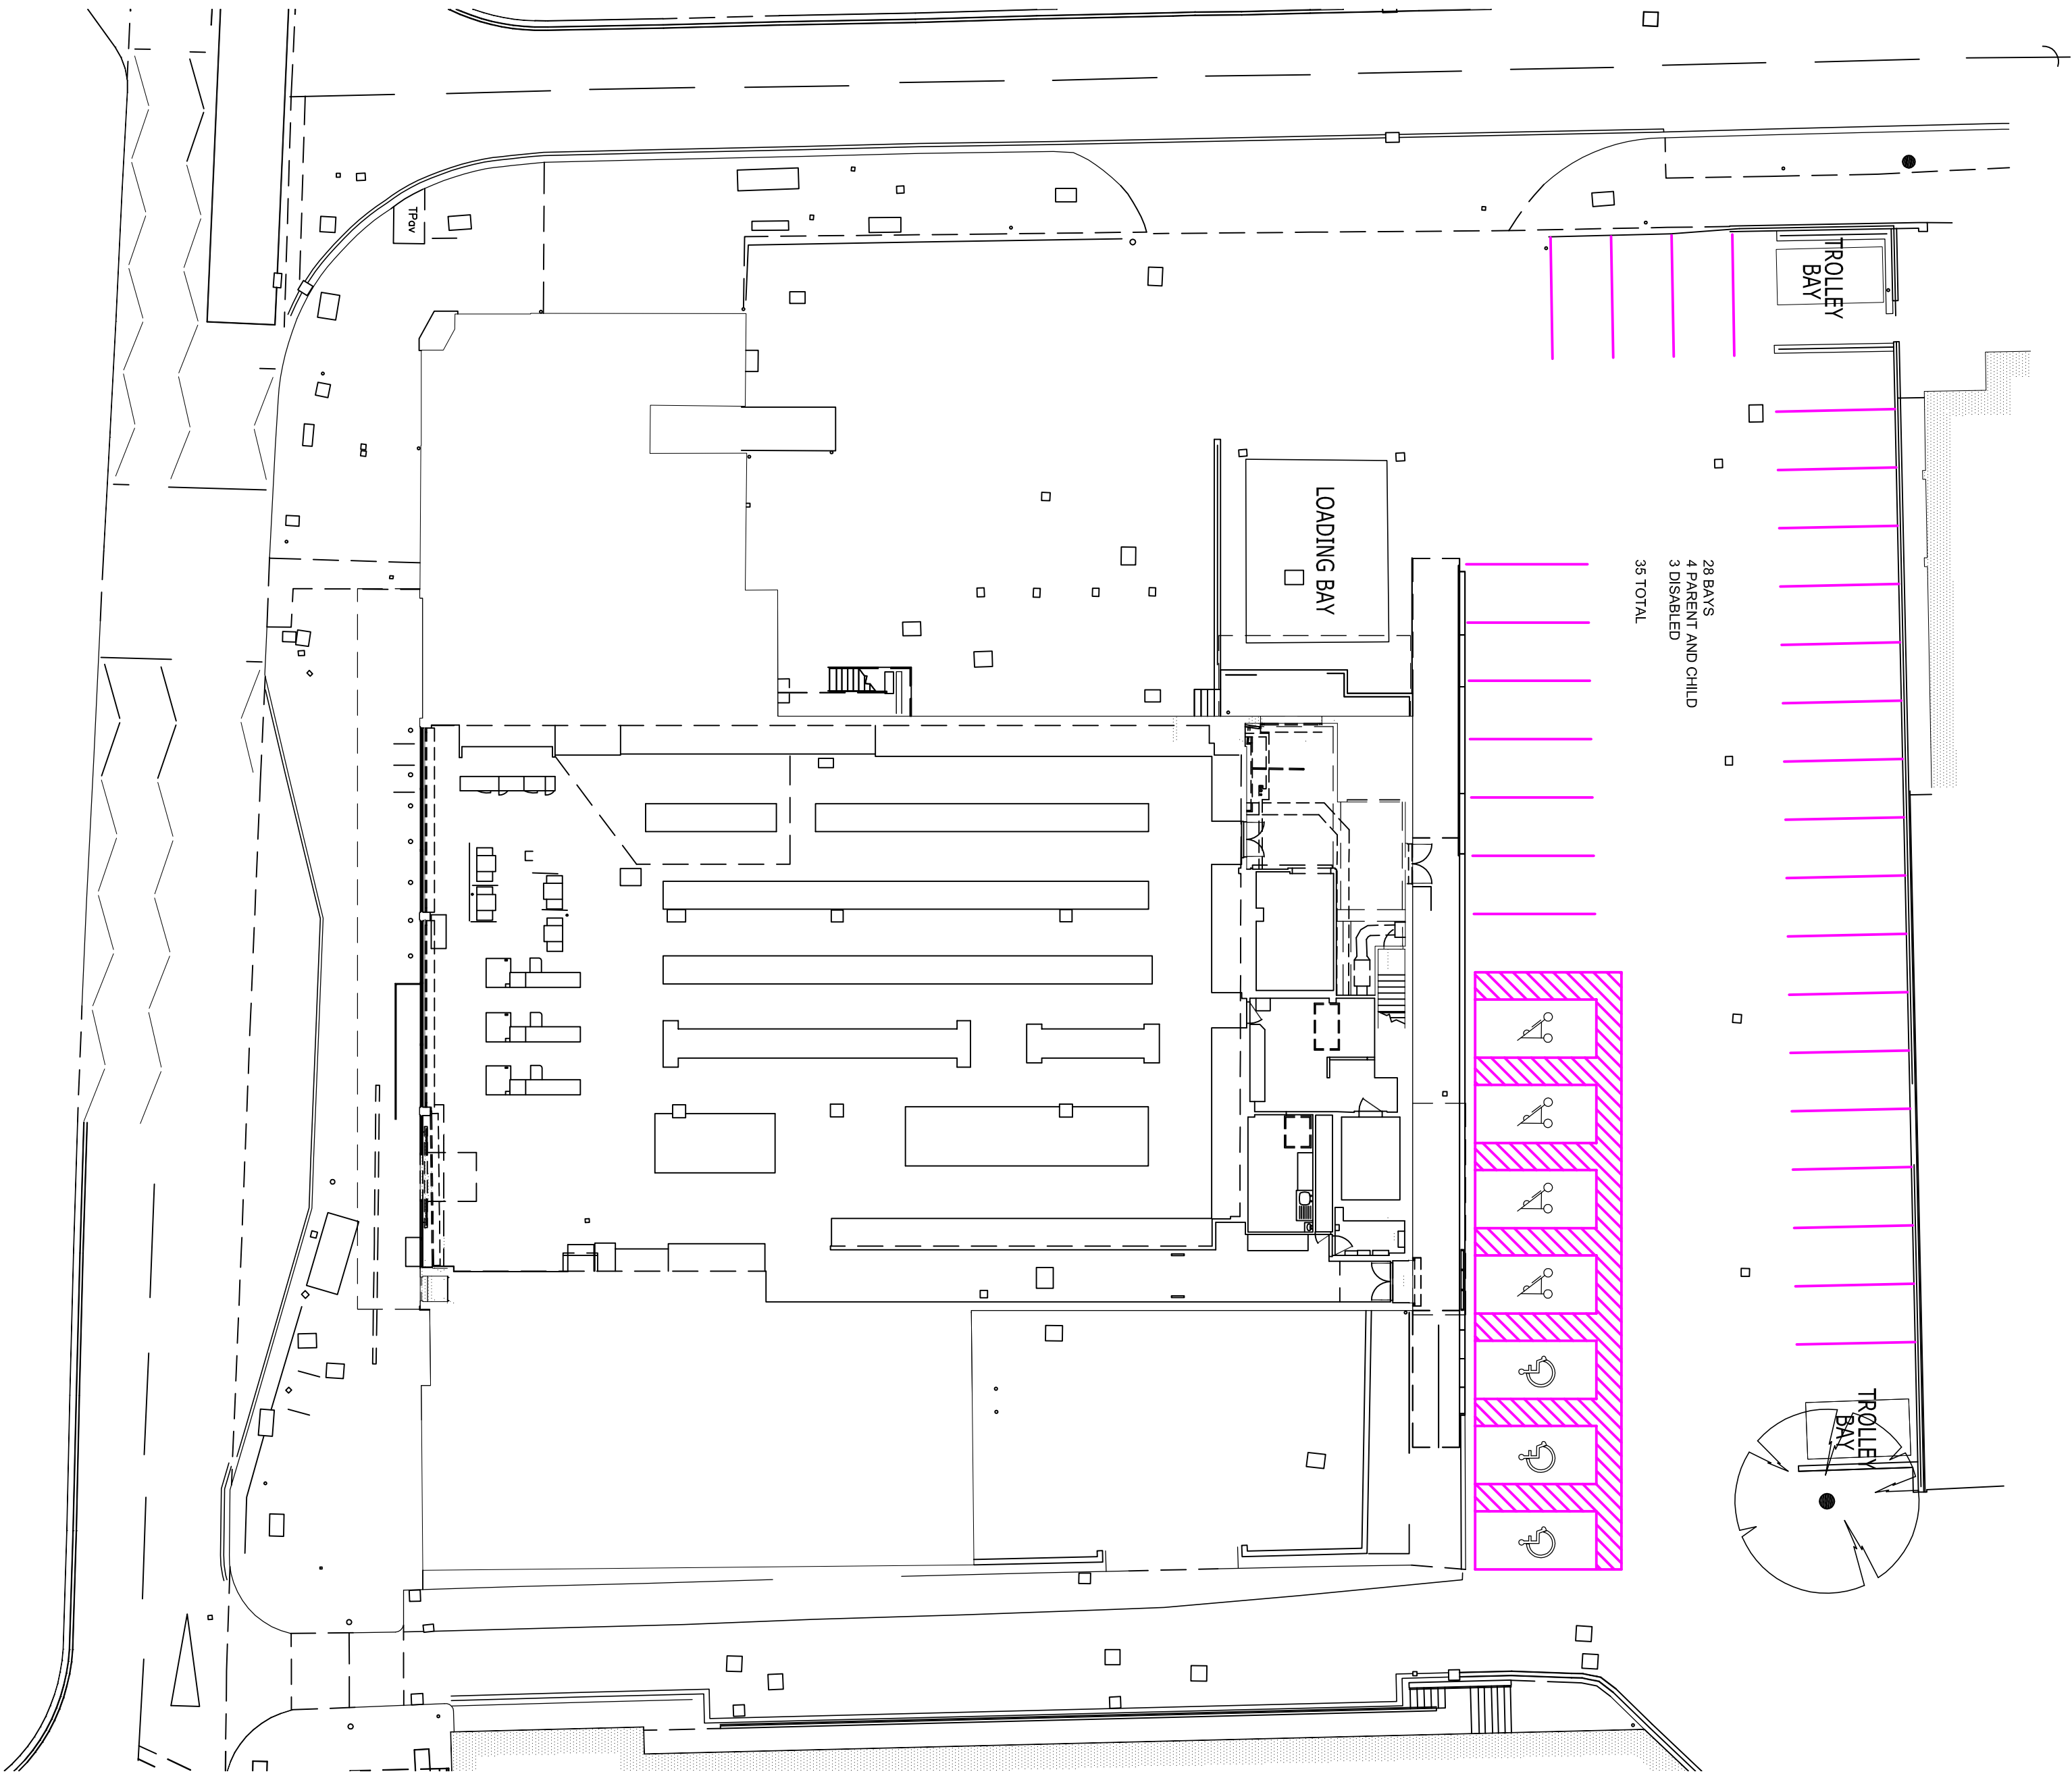


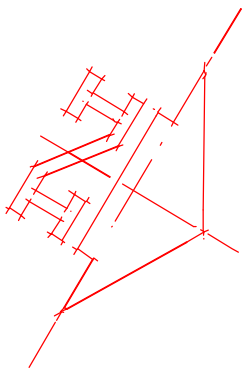


SITE PLAN 1:200

SCALE 1:500
0m 5 10 15 20 30 40 50

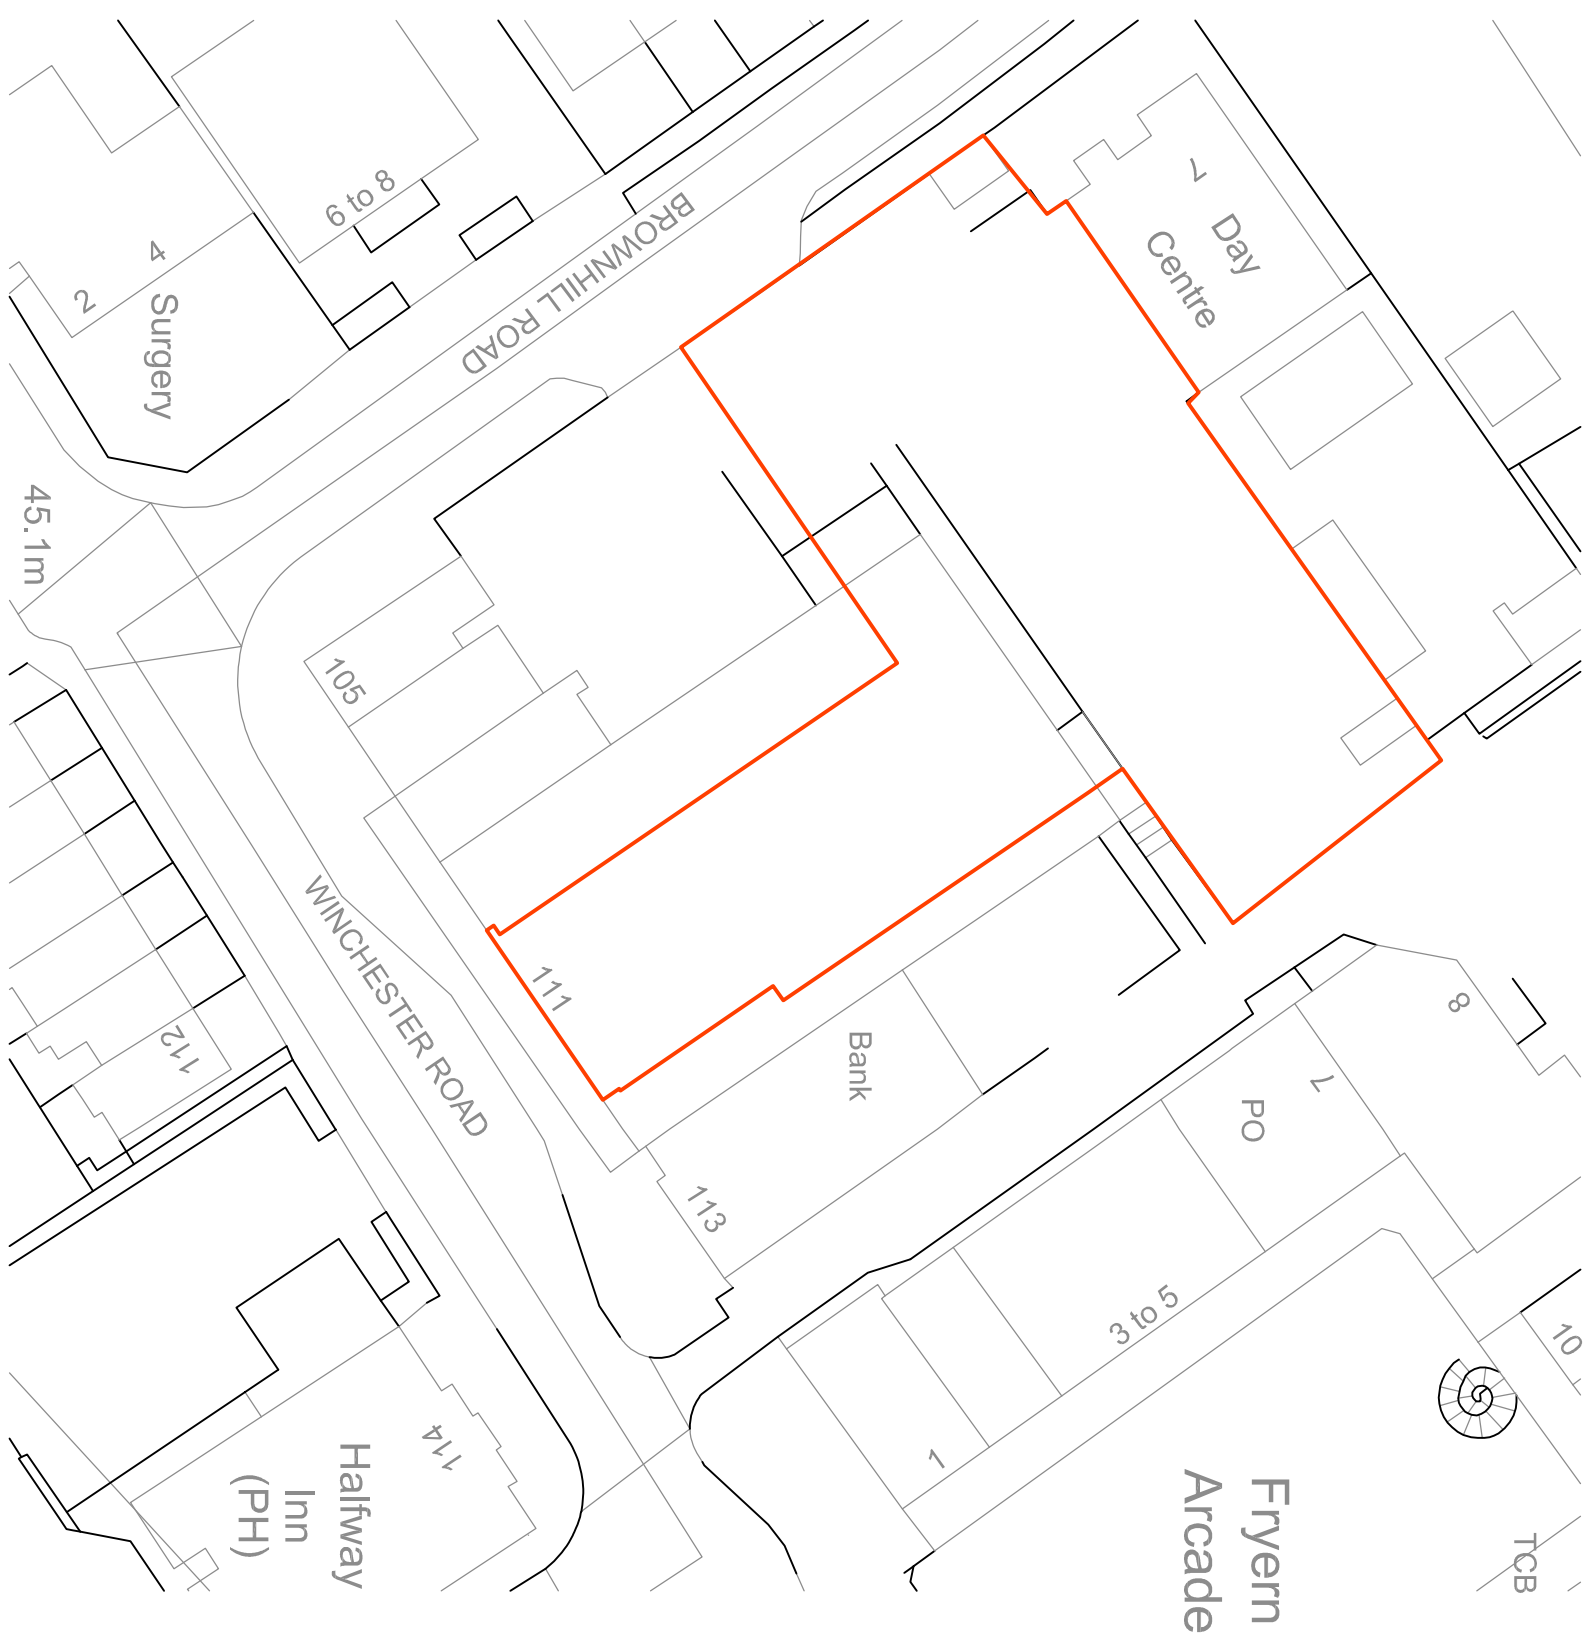


BLOCK PLAN 1:500

SCALE 1:1250
0m 10 20 30 40 50 100

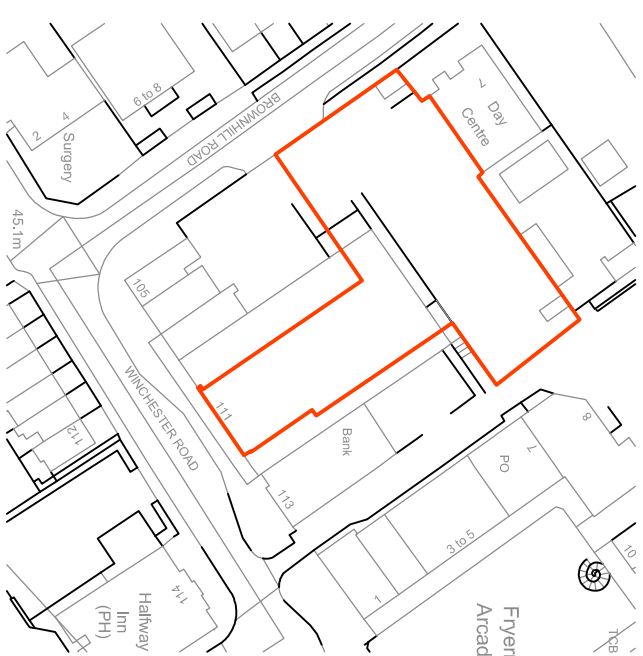

LOCATION PLAN 1:1250

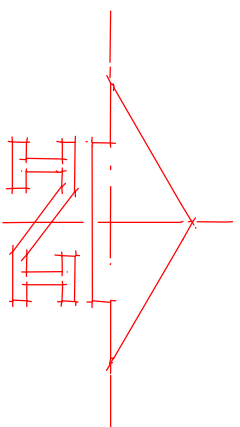

© THE CONTENTS OF THIS DRAWING REMAIN THE SOLE PROPERTY OF
WELLSFIELD ASSOCIATES AND MUST NOT BE COPIED OR REPRODUCED
WITHOUT PRIOR PERMISSION
FULL SURVEY NOT CARRIED OUT. DRAWING PRODUCED USING
INFORMATION SUPPLIED BY THE CLIENT

**Wellsfield
Associates**

York House
Westview Drive
Ryeleigh, Essex.
SS6 7AU
Mob No 07766 221958
cjh@wellsfieldassociates.co.uk

project

CO-OP SUPERMARKET

105-111 WINCHESTER ROAD,
CHANDLERS FORD, EASTLEIGH,
HAMPSHIRE SO53 2GH

BLOCK & LOCATION PLAN

date **MAR 23** drawn **C.J.J.**

scale **1:500, 1250, 200 @A1** drg no. **3759.17**