





BLOCK PLAN 1:500

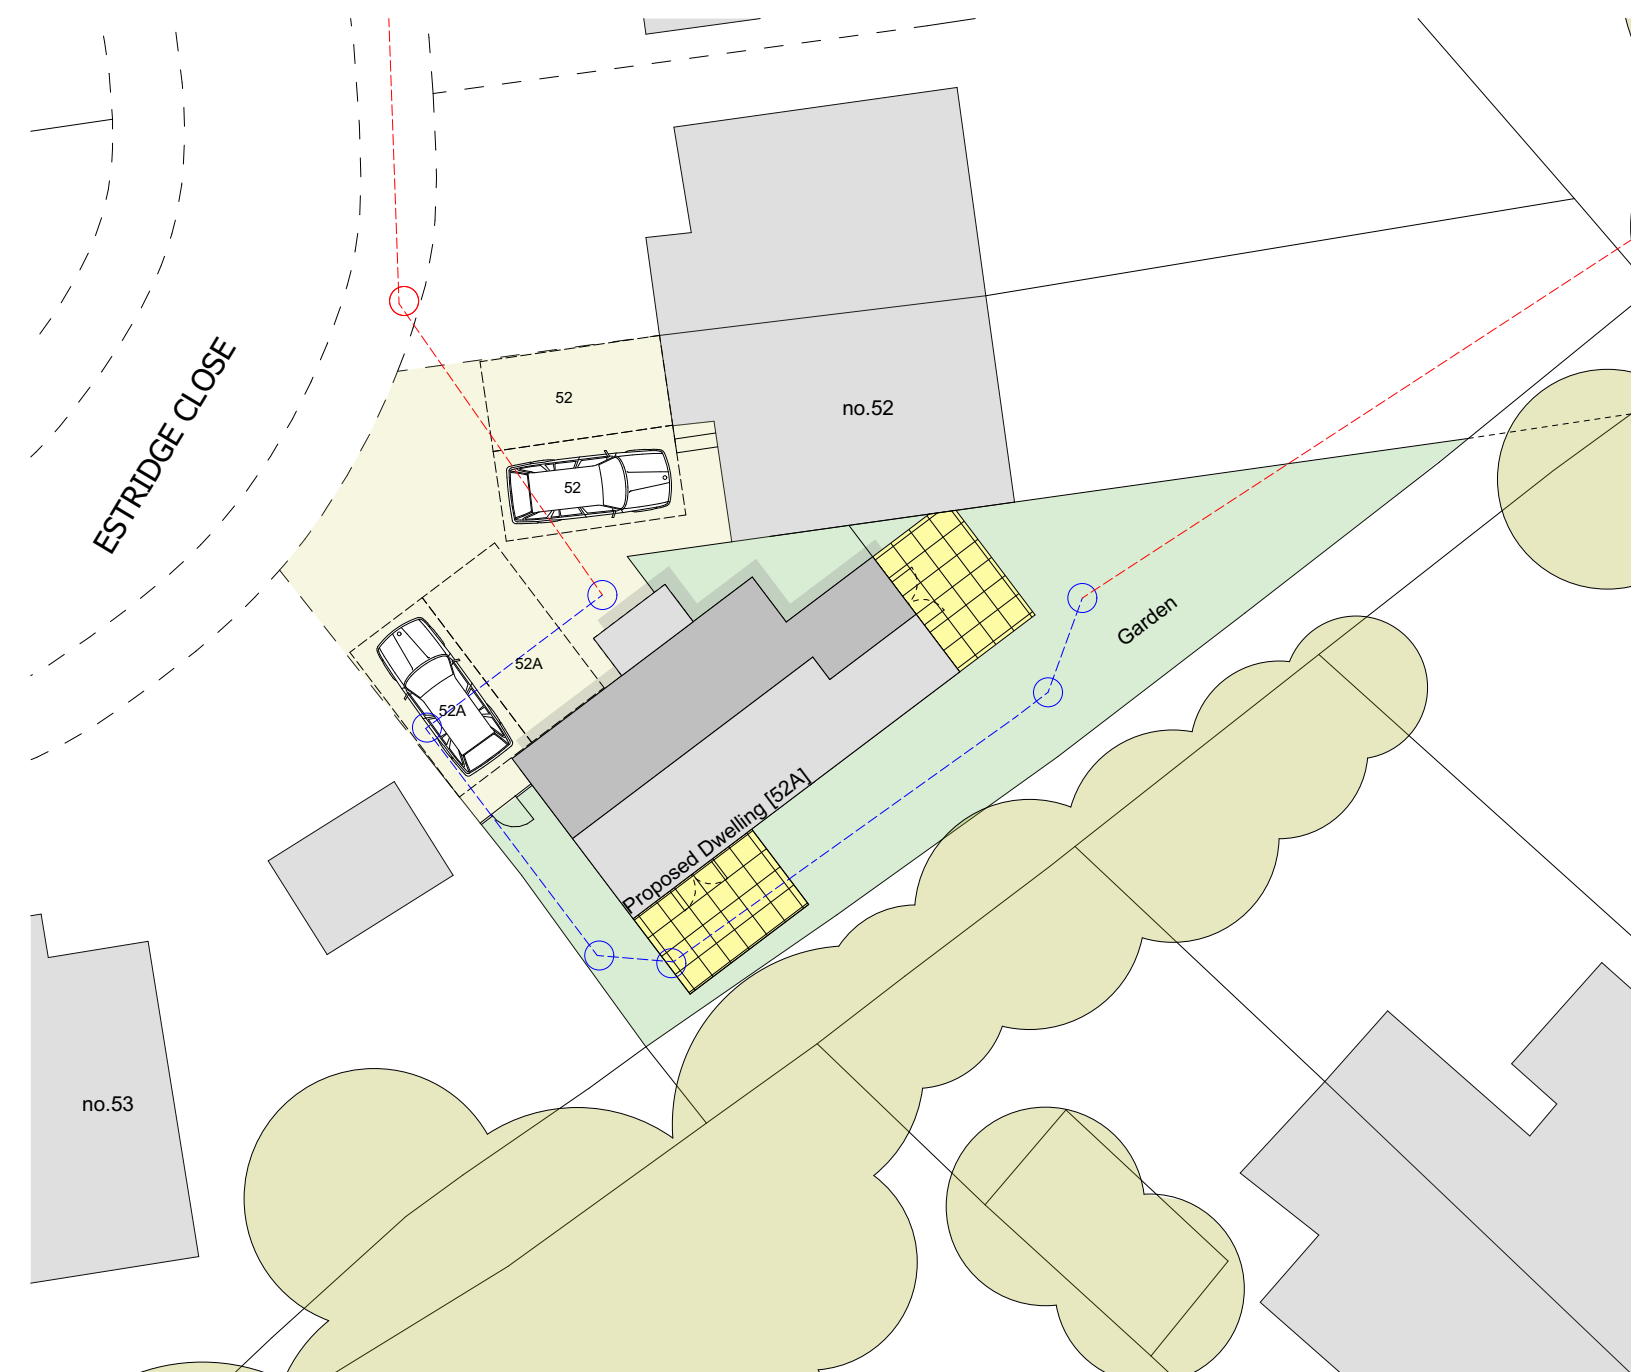

SITE PLAN 1:200

Key

 
-  New manhole
-  Existing manhole
-  Diverted Foul Drain
-  Existing Foul Drain

REV	DESCRIPTION
A	Plans updated
B	Plans updated
C	Drainage Details added

DATE
29/03/2023
30/03/2023
11/04/2023

AUTHOR	CHK'D
CW	CW
CW	CW
CW	CW

NOTES

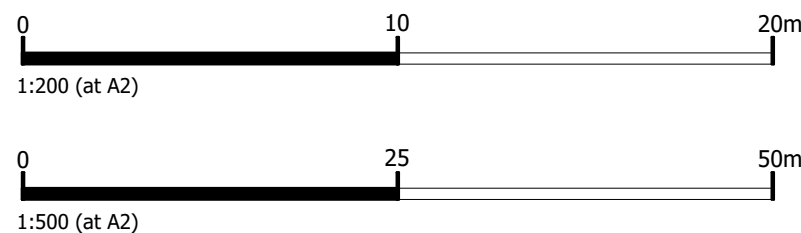

DATE
MARCH 2023
SCALE @ A2
1:200/500

AUTHOR
CW
CHECKED BY

PROJECT
Proposed Dwelling on Land adjacent to 52
Estridge Street, Bursledon, Hampshire
CLIENT
Mr S Beames
STATUS
FOR PLANNING
DRAWING
BLOCK PLAN & SITE PLAN

PROJECT NO.
572

DRAWING NO.
101

REV. **C**

All dimensions are subject to site survey and site verification.