



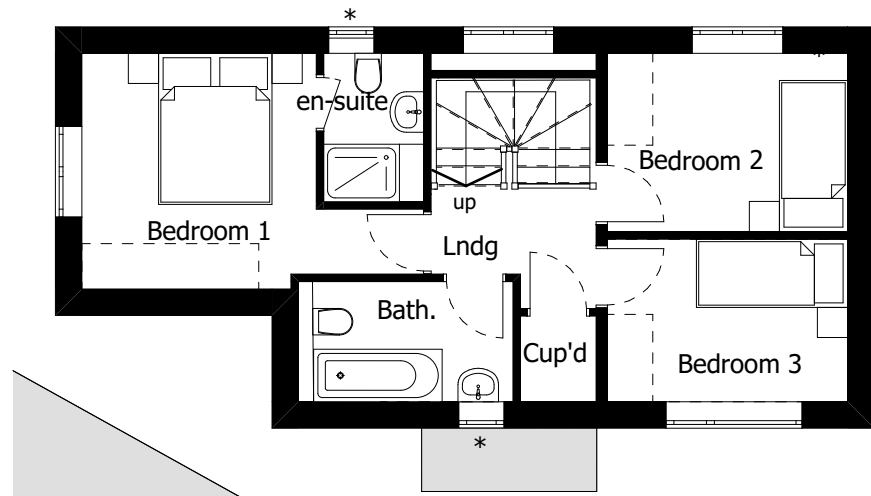


PROPOSED FIRST FLOOR [1:100]

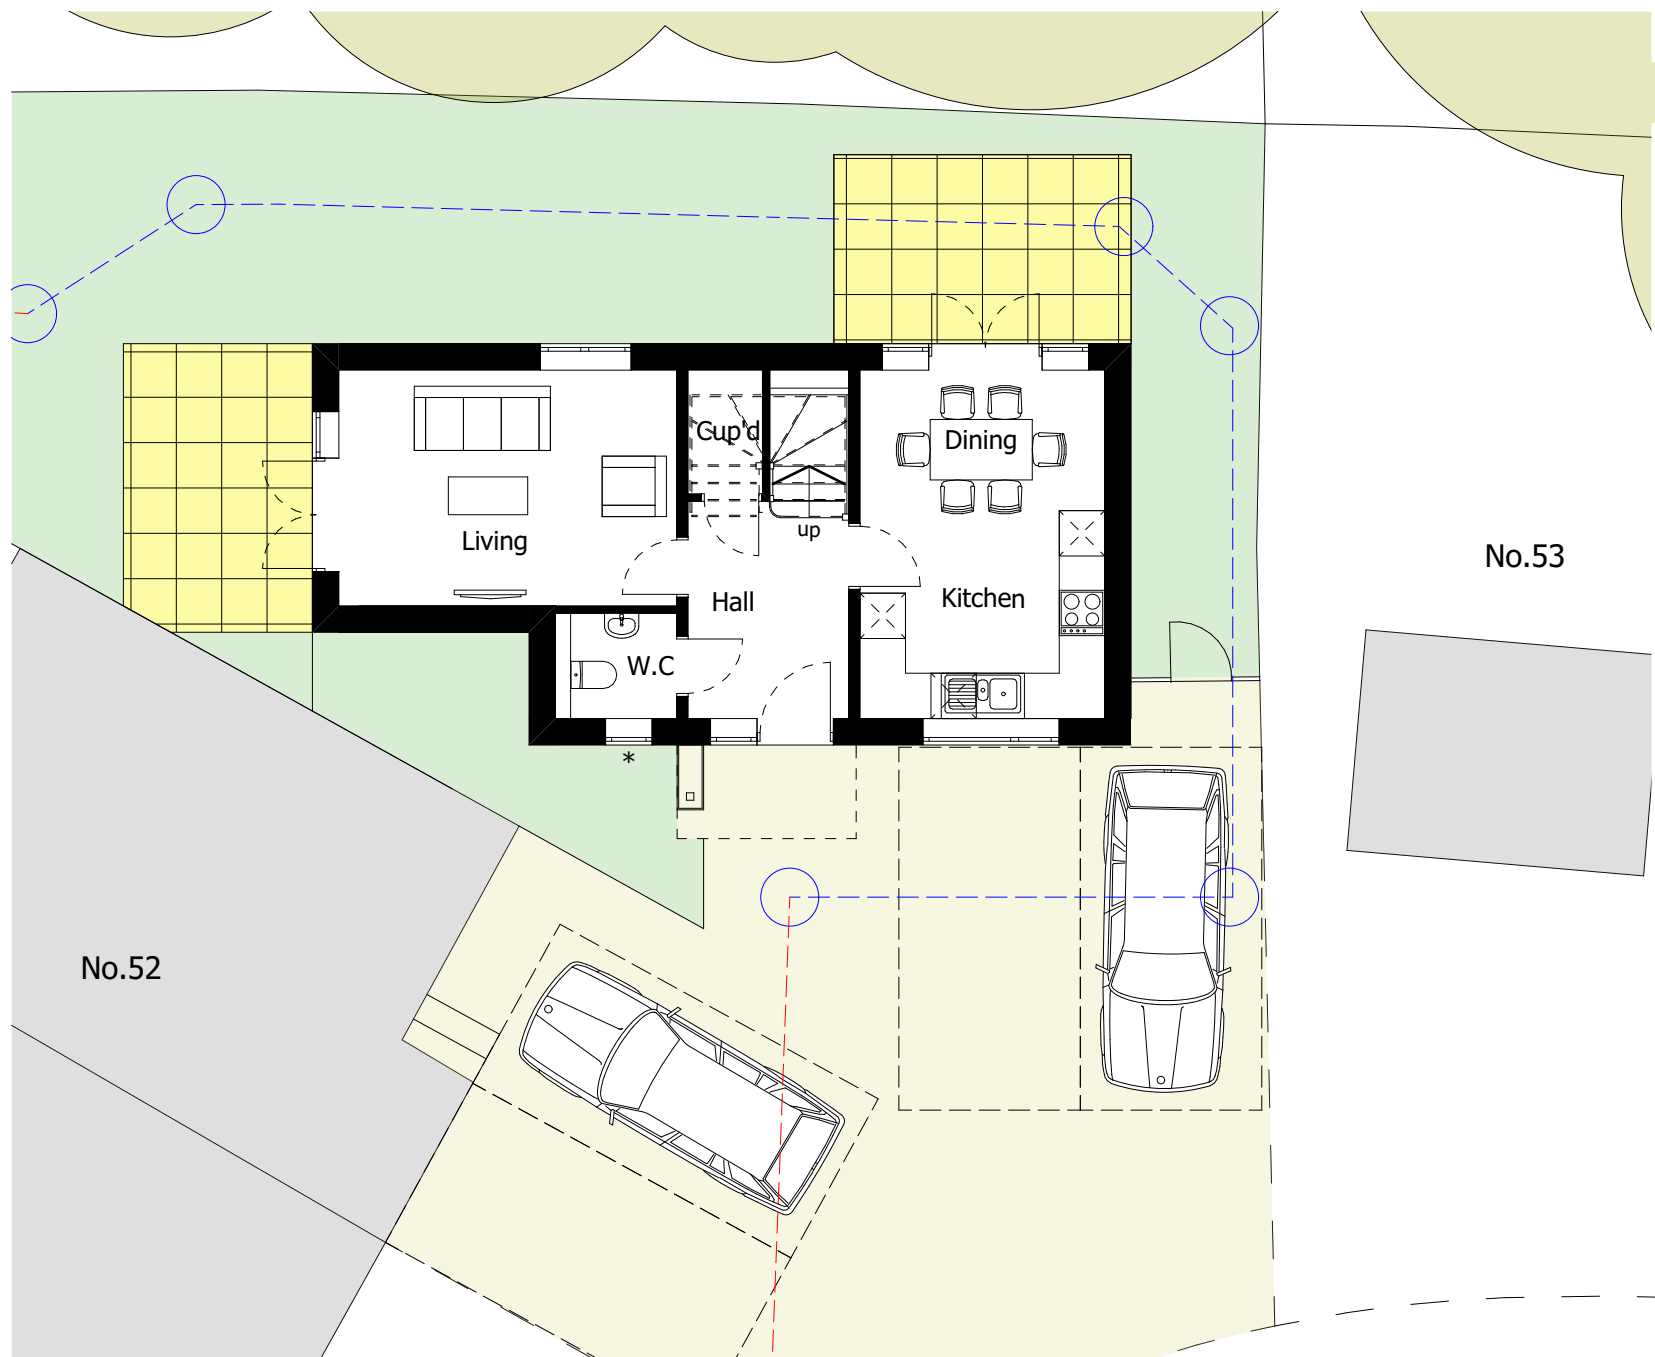

PROPOSED GROUND FLOOR [1:100]



PROPOSED NORTH ELEVATION [1:100]

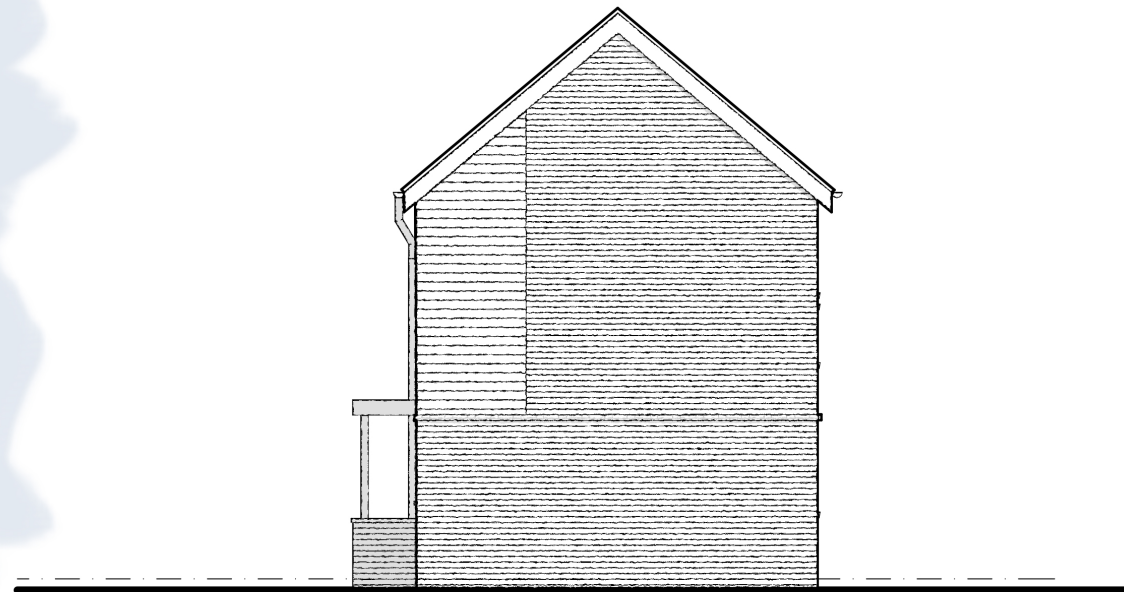

PROPOSED WEST ELEVATION [1:100]



PROPOSED SOUTH ELEVATION [1:100]



PROPOSED EAST ELEVATION [1:100]

Materials Key

1. Concrete Roof Tiles
2. Tile Hanging
3. Upvc Double Glazed Windows
4. Black Upvc Rainwater Goods
5. Facing Brickwork
6. Metal Clad Canopy

\* Obscure Glazing

| REV | DESCRIPTION            |
|-----|------------------------|
| A   | Plans updated          |
| B   | Drainage details added |

| DATE       | AUTHOR | CHK'D |
|------------|--------|-------|
| 29/03/2023 | CW     | CW    |
| 11/04/2023 | CW     | CW    |

NOTES

|            |            |
|------------|------------|
| DATE       | MARCH 2023 |
| SCALE @ A2 | 1:100      |

|            |    |
|------------|----|
| AUTHOR     | CW |
| CHECKED BY |    |

PROJECT  
Proposed Dwelling on Land adjacent to 52  
Estridge Street, Bursledon, Hampshire

CLIENT  
Mr S Beames

STATUS

**FOR PLANNING**

DRAWING

**PROPOSED PLANS & ELEVATIONS**

PROJECT NO.  
**572**

DRAWING NO.  
**102**

REV. **B**