



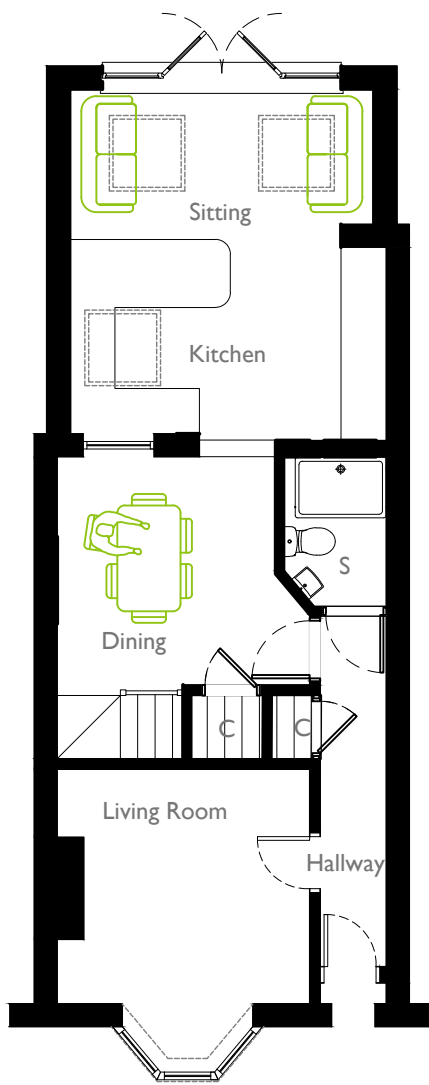

Proposed
Ground Floor Plan

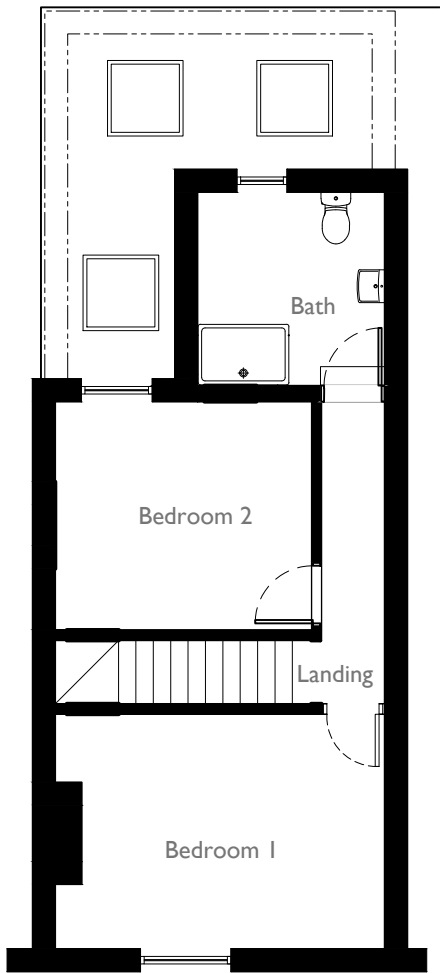

Proposed
First Floor Plan



Proposed
Front Elevation

Proposed
Rear Elevation

Key



Proposed brickwork



Please ensure drawing is printed with 'no scaling' and NOT 'scaled to fit'. Check against scale bar.

In association with
Alex Carr Design Ltd
Email: alexpcarr@outlook.com
Telephone: 07308 953285
Website: www.acdesignuk.co.uk

PROJECT 13 Station Road Netley Abbey	Project type Housing	Drawing classification Housing	SCALE 1:100	SHEET SIZE A3	SHEET No.	DATE 15/02/23	DRAWN Alexander Carr
	DRAWING TITLE Proposed Floor Plans and Elevations		Planning				
			RP01-101-1st				