


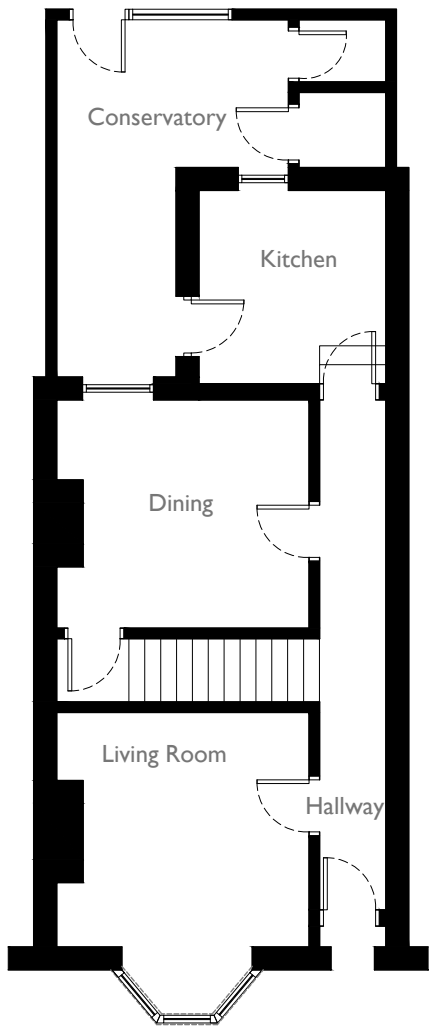


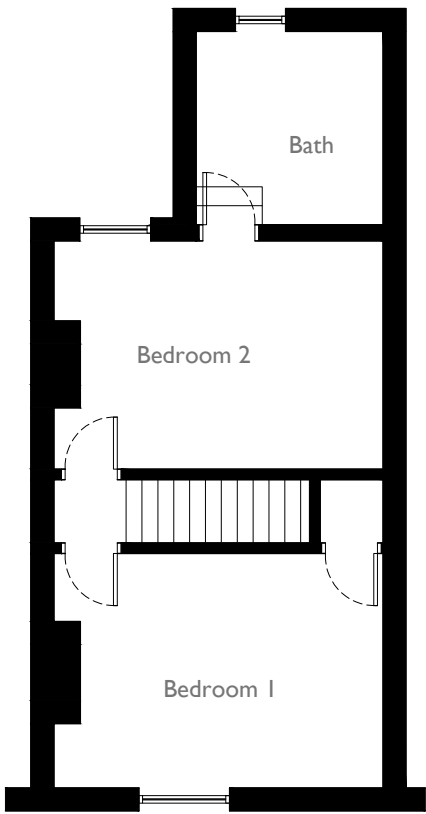


Existing
Ground Floor Plan

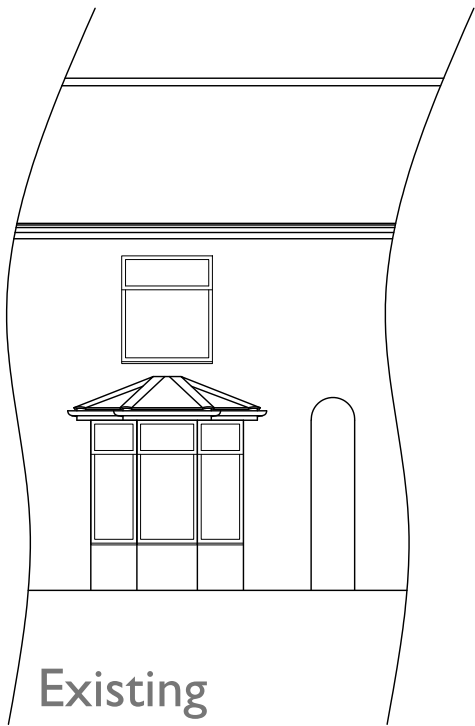

Existing
First Floor Plan

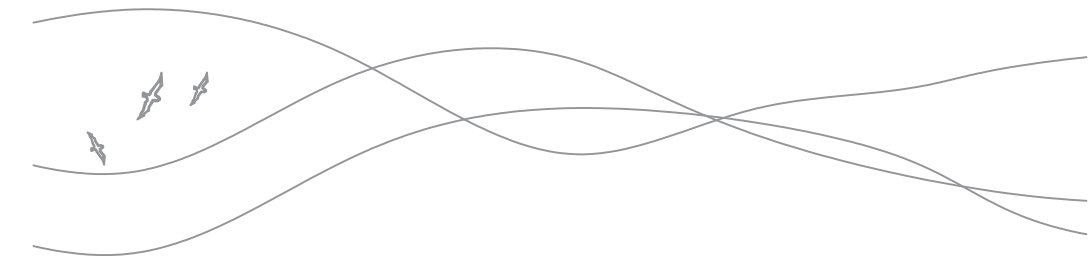

Existing
Front Elevation

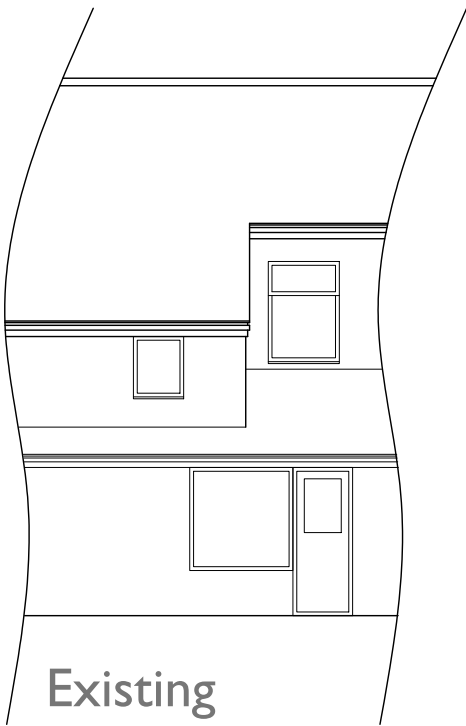

Existing
Rear Elevation

In association with

.....AC Design Ltd

.....

Email: alexpcarr@outlook.com
Telephone: 07308 953285
Website: www.acdesignuk.co.uk

PROJECT 13 Station Road Netley Abbey	Project type Housing	Drawing classification Housing	SCALE 1:100	SHEET SIZE A3	SHEET No.	DATE 15/02/23	DRAWN Alexander Carr
	DRAWING TITLE Existing Floor Plans and Elevations		Planning				
			RP01-100-1st				

