



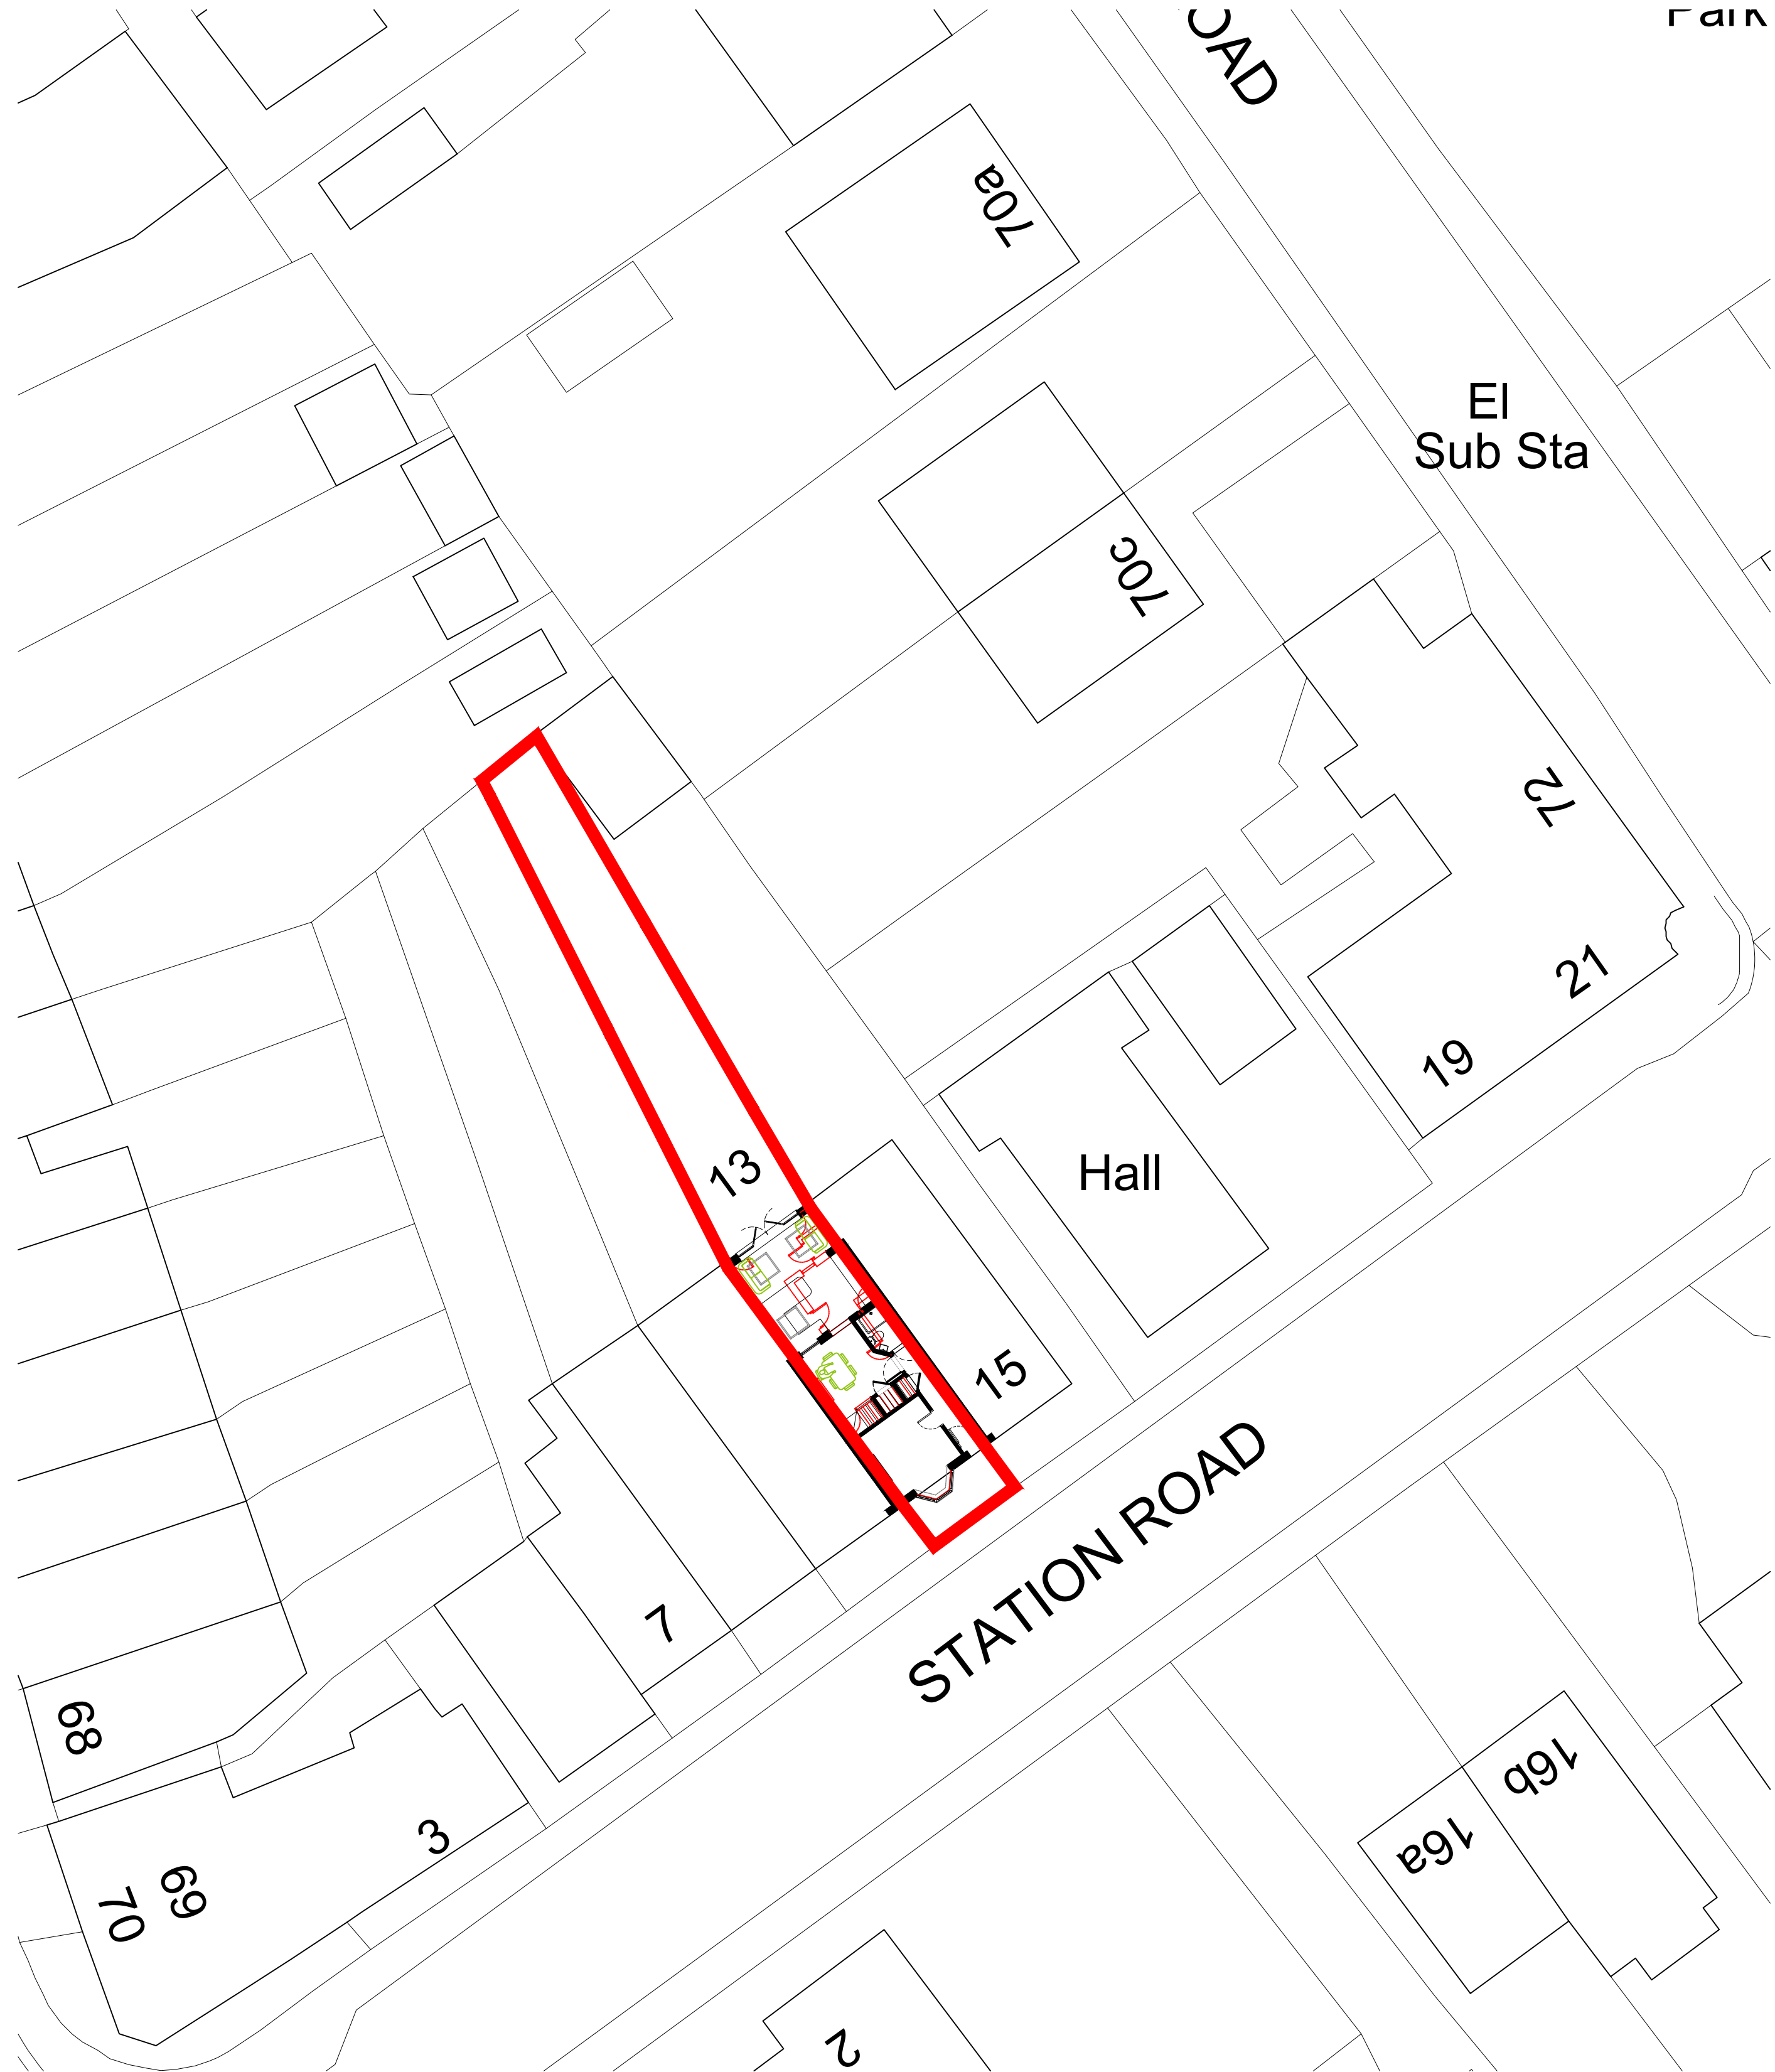

Key

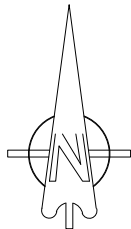

Site Boundary



In association with
...
Email: alexpcarr@outlook.com
Telephone: 07308 953285
Website: www.acdesignuk.co.uk

PROJECT 13 Station Road Netley Abbey	Project type Housing	Drawing classification Housing	SCALE 1:200	SHEET SIZE A2	SHEET No.	DATE 20/02/23	DRAWN Alexander Carr
	DRAWING TITLE Proposed Site Plan		Planning				
			RP01-I001-Ist				