





FRONT ELEVATION
Scale: 1:100




REAR ELEVATION
Scale: 1:100

Doors Symbols					
Existing	Wooden	Wooden	Wooden	Existing	

Walls Symbols		
New Opening Finishing of wall	Existing Wall	Reinforced Partition Wall

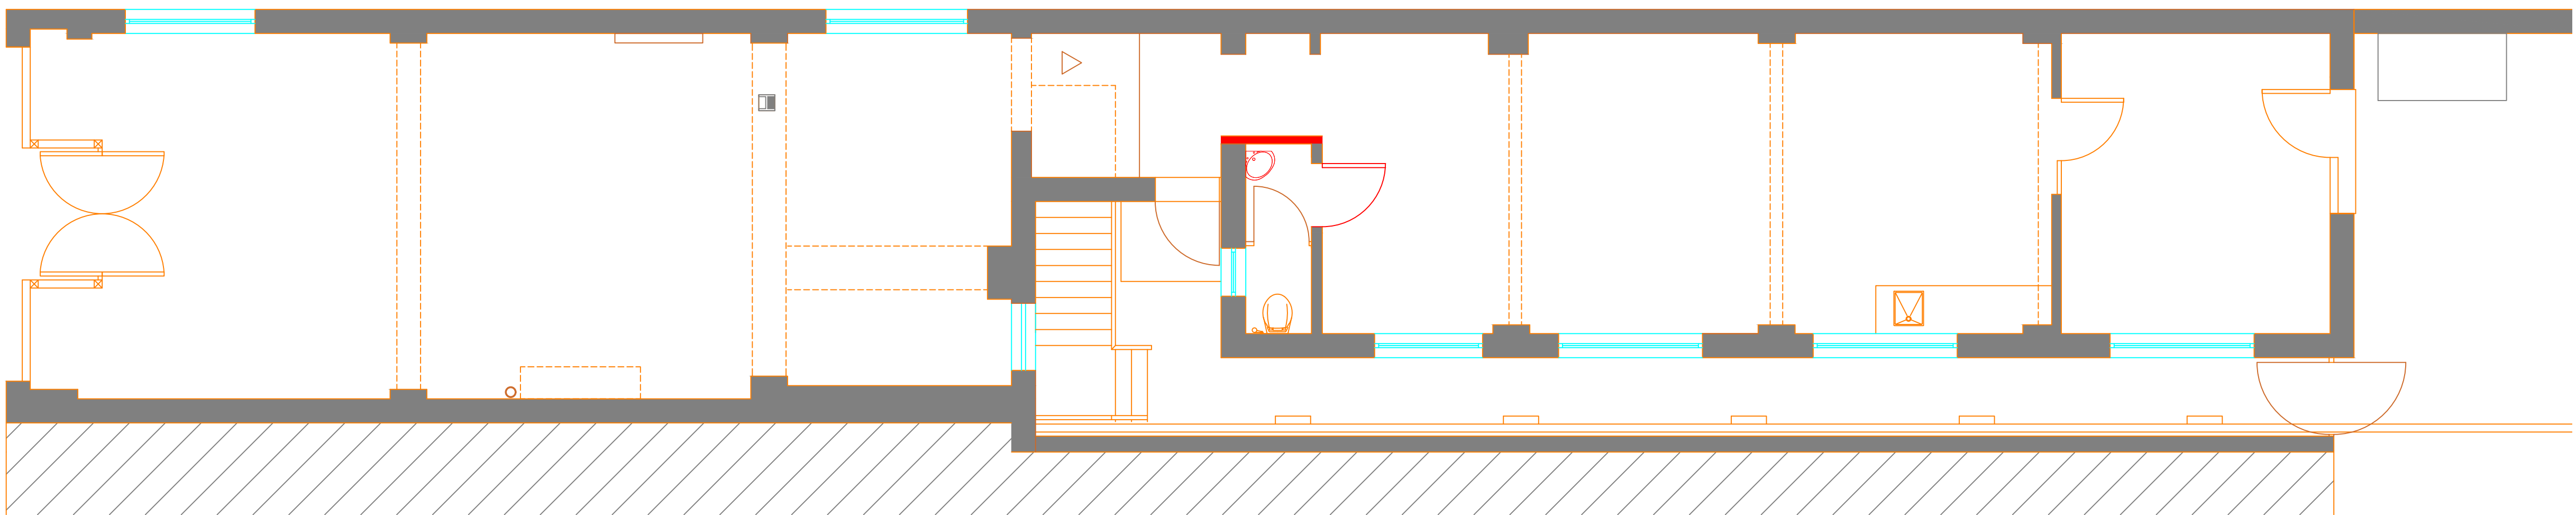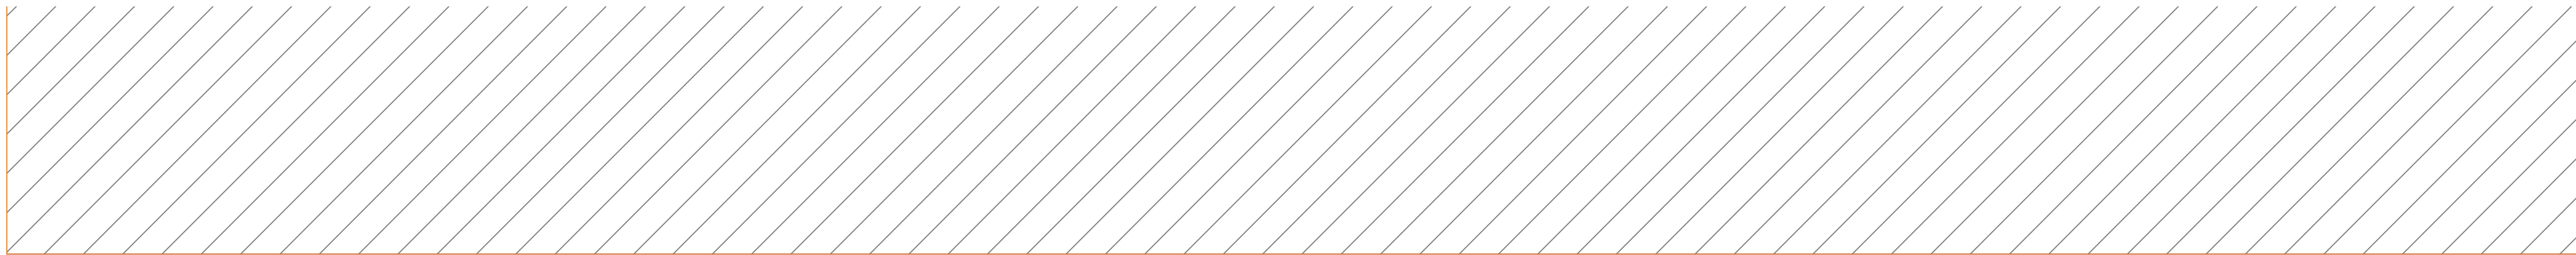

GROUND FLOOR
Scale: 1:50

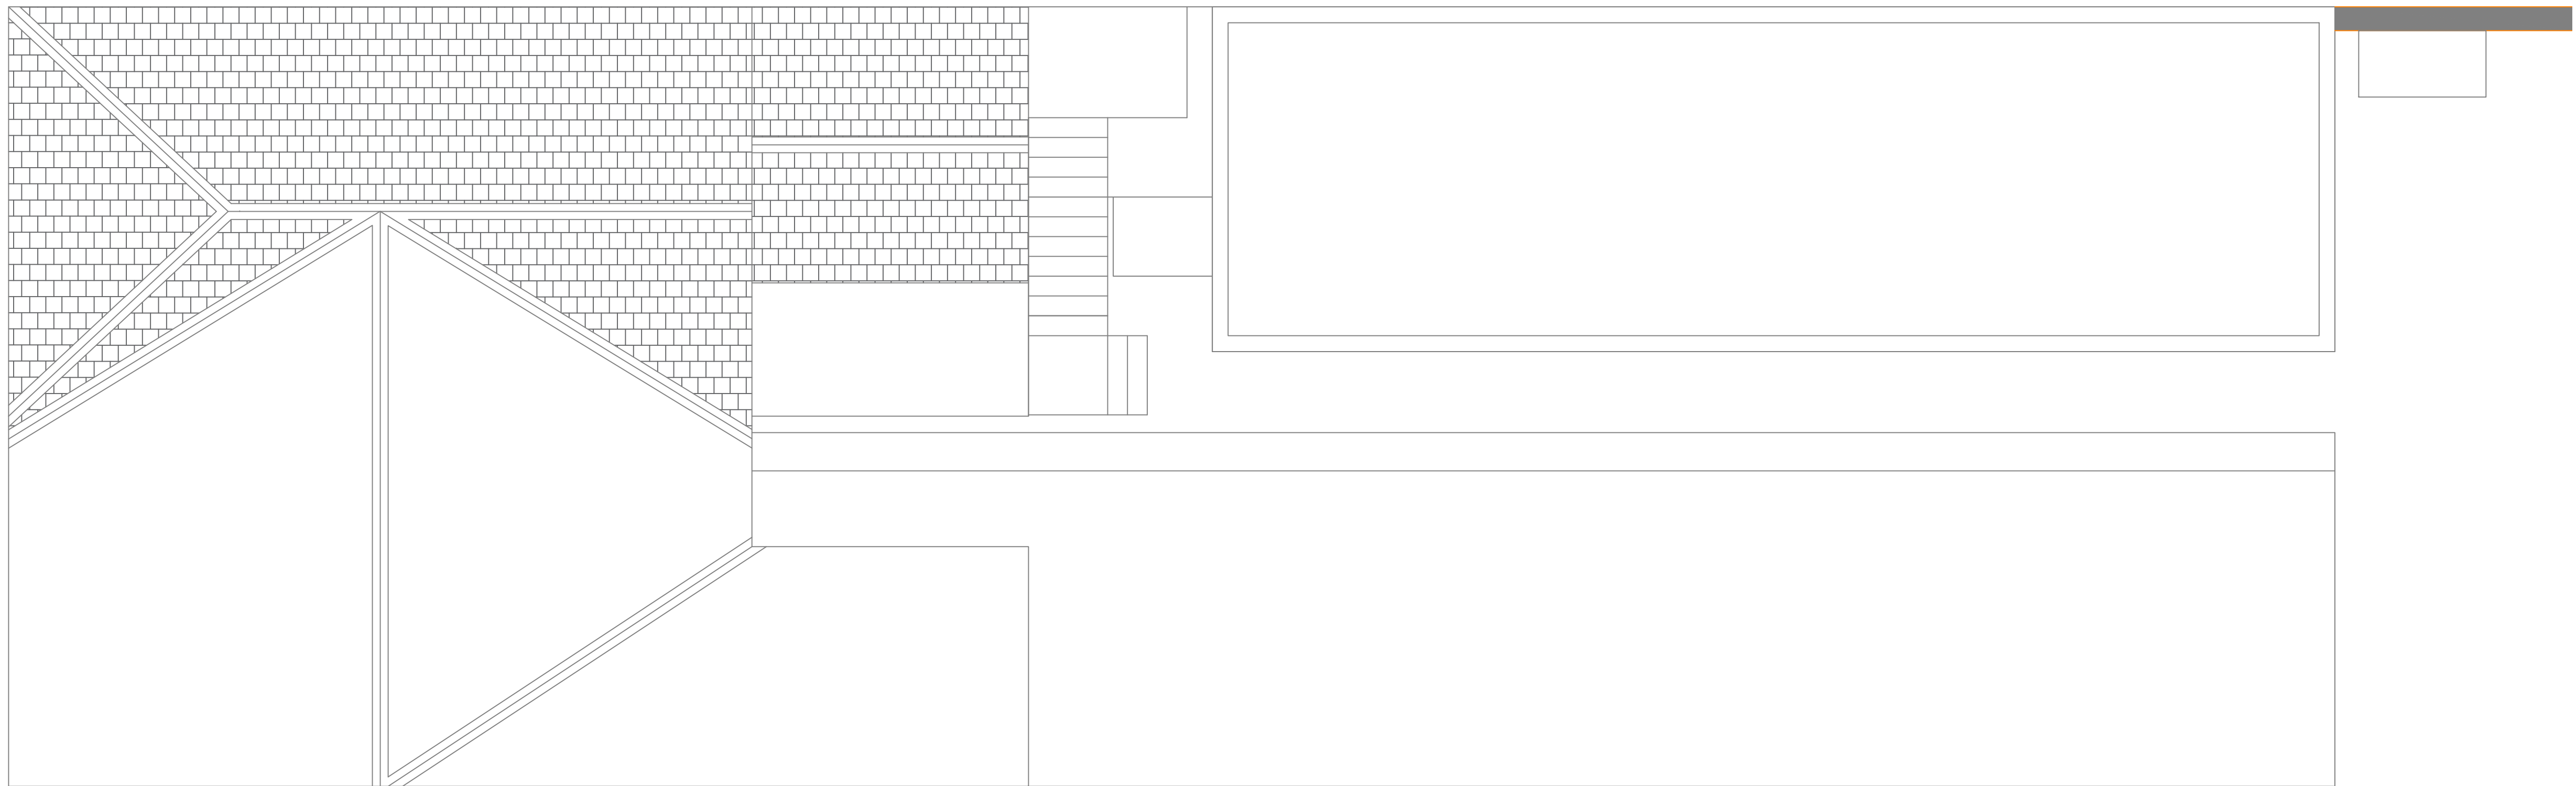

ROOF FLOOR
Scale: 1:50

NOTES

REVISIONS	

CLIENT



PROJECT
EFC EASTLEIGH LIMITED
46 MARKET STREET
EASTLEIGH SO50 5RB

TITLE
**GROUND FLOOR & ROOF
EXISTING LAYOUT**

DATE	SHEET	DRAWN BY	
22.04.23	A1	AB	
SCALE	CHECKED BY		
1:50 @ A0	SF		
DRAWING NUMBER			
PROJECT NUMBER	FLOOR/TYPE	NUMBER	REVISION
0007	00	01	A