






FRONT ELEVATION
Scale: 1:100

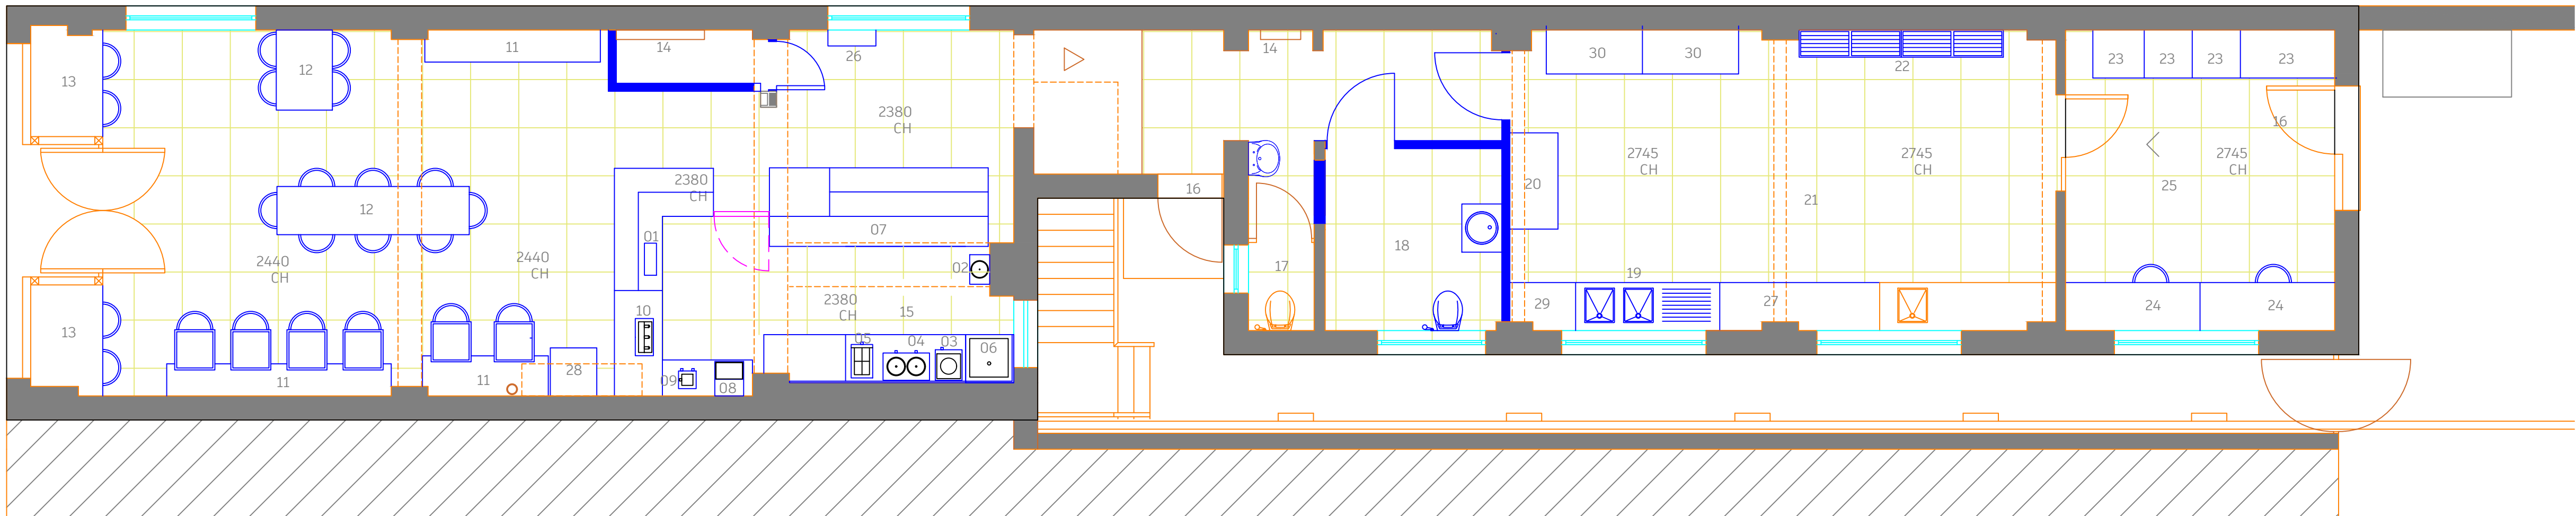

REAR ELEVATION
Scale: 1:100

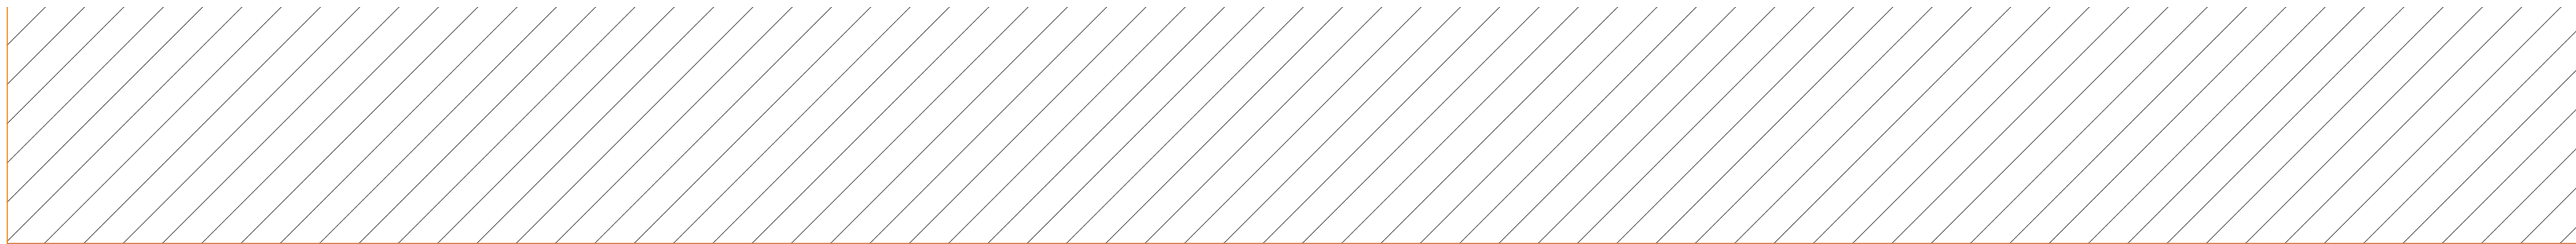

GROUND FLOOR
Scale: 1:50

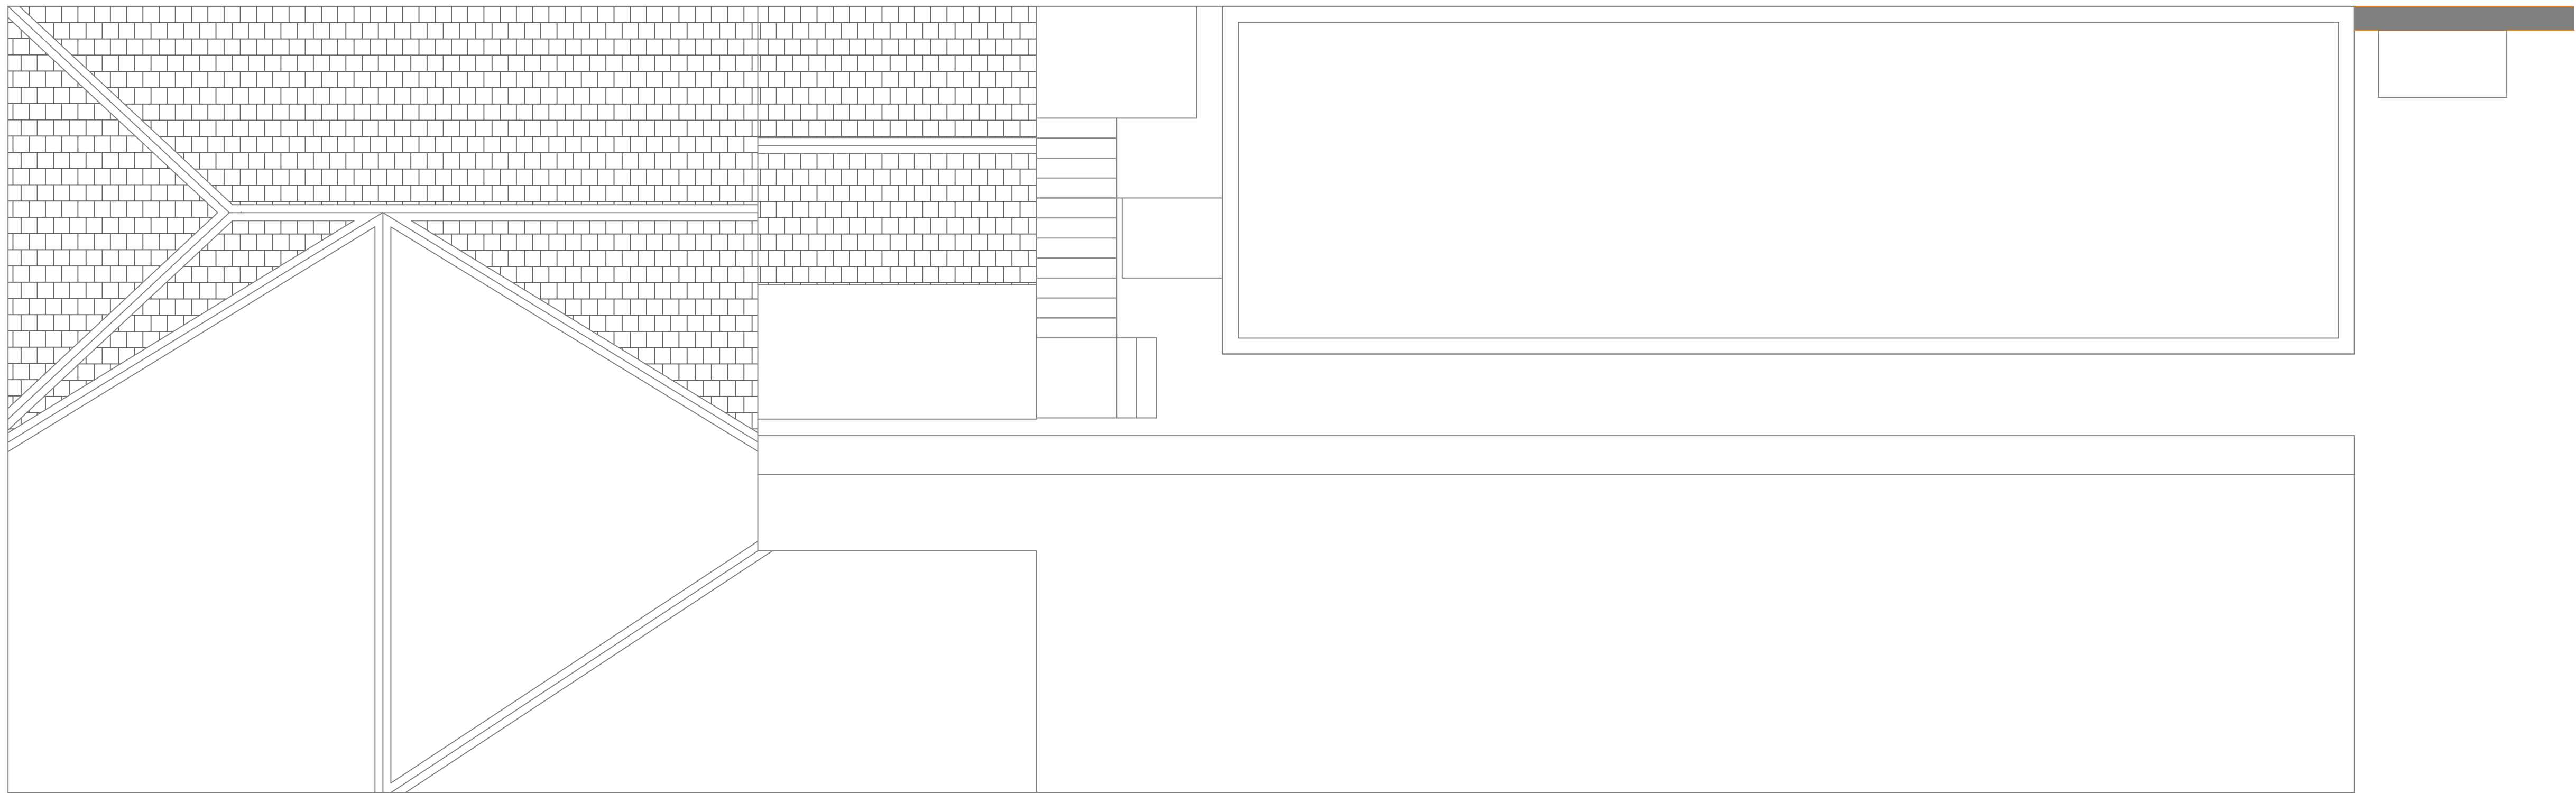

ROOF FLOOR
Scale: 1:50

Doors Symbols					
Existing Double Door	Existing Single Door	New 24 hr fire rated door	Existing/Retained Single Door	Existing Double Door	
Existing	Wooden	Wooden	Wooden	Existing	Existing
Walls Symbols					
New 24 hr fire rated wall	Existing Wall	Retained Partition Wall			
Existing	Existing	Retained			

LEGEND	
01-EPOS Order Point	16-Fire Door
02-Hands wash sink	17-Customer Toilet
03-3kw Induction round base wok	18-Staff/Disable Toilet
04-4.5Ltr Bain Marie Units	19-2 Bay Sink
05-Pasta Maker (Bain Marie)	20-3 Doors Fridge
06-Single washing sink	21-Main Kitchen
07-Door Williams Fridge	22-Storage Racks
08-Ice Maker 24kg	23-Office Cupboards
09-Juice Maker	24-Office Desk
10-Bubble Tea Cup Sealer	25-Office (Boh)
11-Boot Seats	26-Gas Cupboard (Staff Only Access)
12-Communal Table/Seating	27-2 Doors Fridge
13-Breakfast Table/Seating	28-Drinks Fridge
14-Electric Cupboard	29-Preparation Table
15-Preparation Zone	30-Chest Freezer

NOTES

REVISIONS

CLIENT



PROJECT
EFC EASTLEIGH LIMITED
46 MARKET STREET
EASTLEIGH SO50 5RB
TITLE
**GROUND FLOOR & ROOF
PROPOSE LAYOUT**

DATE	22.04.23	SHEET	A1	DRAWN BY	AB
SCALE	1:50 @ A0	CHECKED BY	SF		
DRAWING NUMBER	PROJECT NUMBER	FLOORTYPE	NUMBER	REVISION	
0007	00	02	A		