



Front Elevation




Side Elevation B

- Zink Cladding
- Dark grey UPVC windows and doors
- Metallic Balustrade
- Expressed brick banding
- Extruded brick detailing
- Red Brick to match locality



Rear Elevation

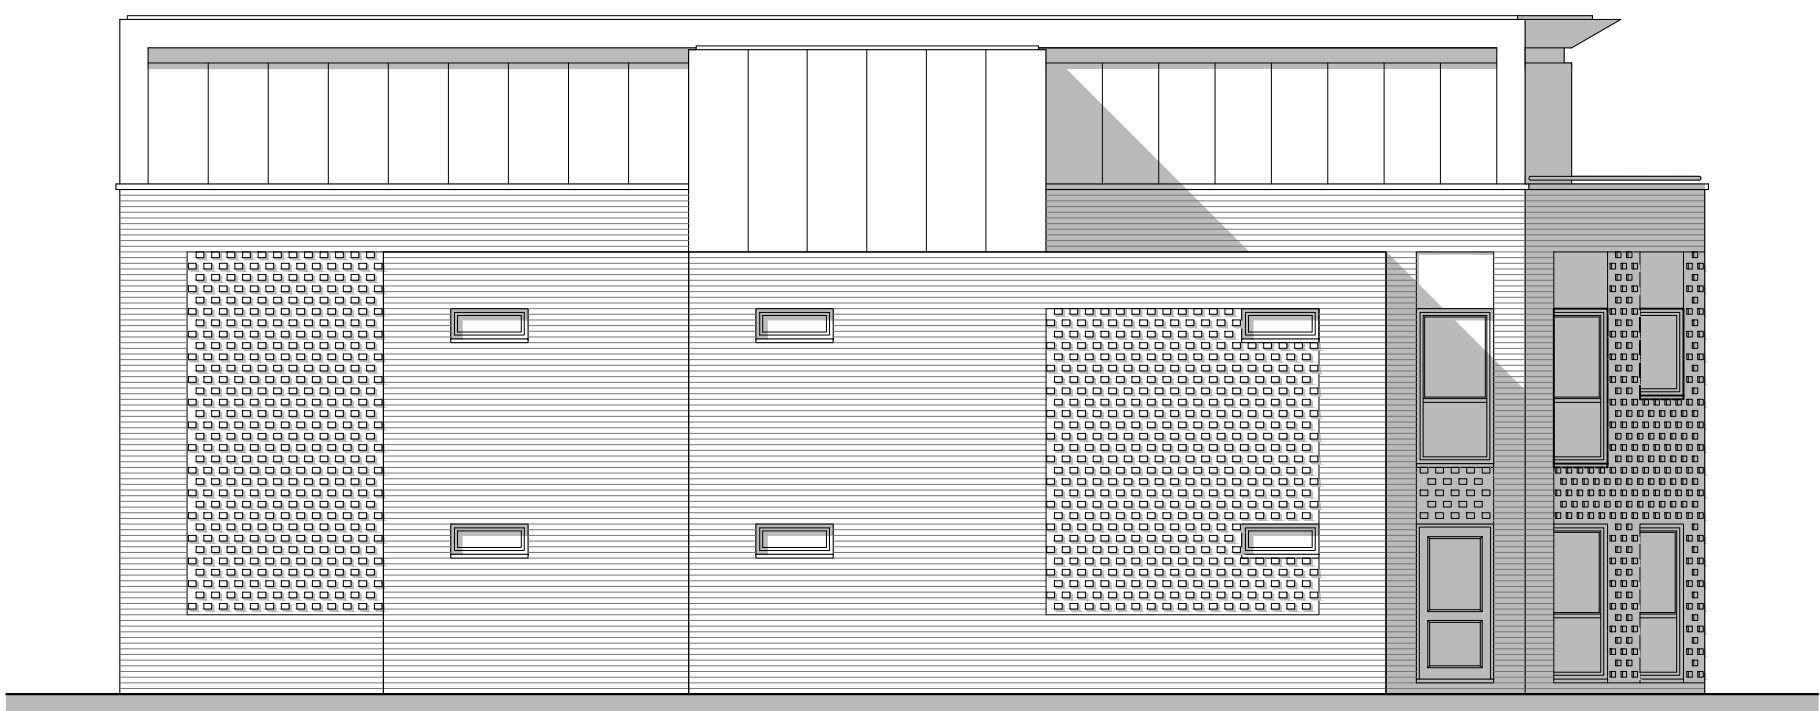

Side Elevation A

REV.	DATE	REVISIONS:	BY	REV.	DATE	REVISIONS:	BY	REV.	DATE	REVISIONS:	BY	STATUS:

Planning

CLIENT:	Doswell Projects Ltd.	PROJECT:	Hanns Way Eastleigh
SCALE:	1:100 (A1 ORIGINAL)	DRAWING:	Proposed Elevations
DRAWN:	NL	22205	P111
DATE:	05/04/23		-



architecture planning masterplanning

Broadmede House, Farnham Business Park,
Weydon Lane, Farnham, Surrey GU9 8QT.
info@osparchitecture.com www.osparchitecture.com
Tel: 01252 267878